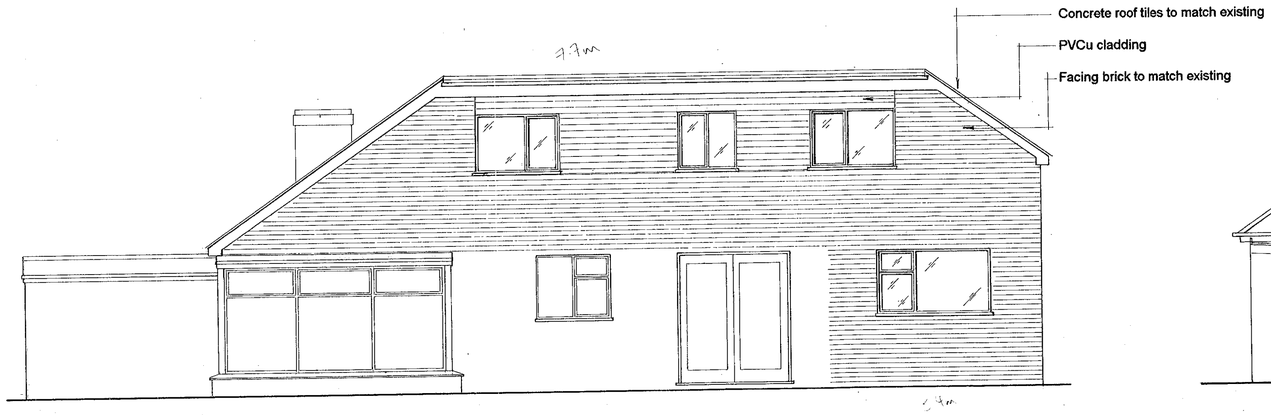

Rear (South) Elevation

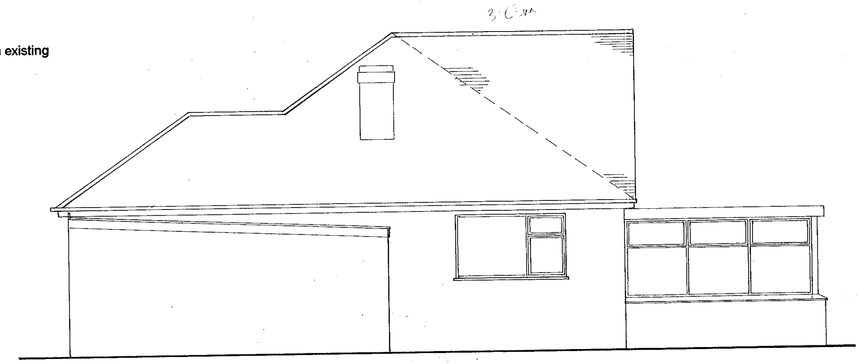

Side (West) Elevation

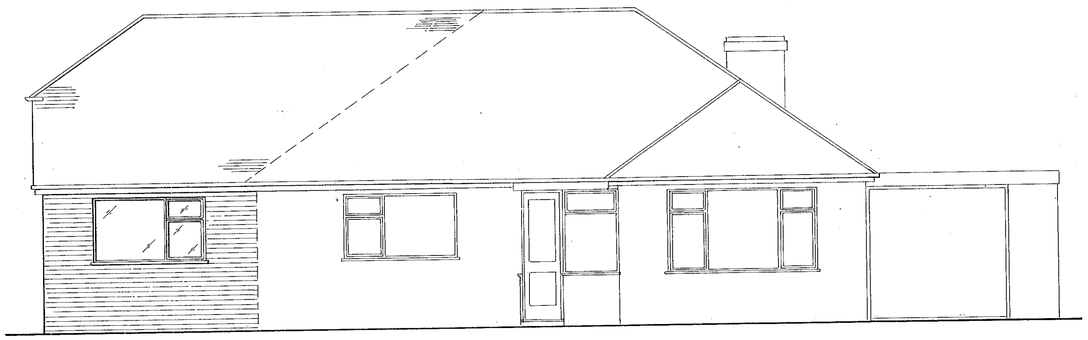

Front (North) Elevation

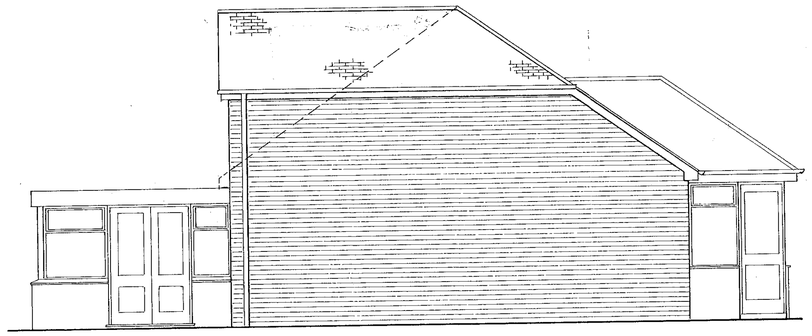

Side (East) Elevation

Notes:
All dimensions must be checked on site and not scaled from this drawing.

A		
	Date	Revisions

© copyright

22.MAR2000* 1024

Client
Mr R Cox

Job Title
Proposed single storey side extension and loft conversion
10 Hinton Close
Crowthorne

Drawing Title
Elevations

Scale 1:50

Date Mar 2000 | Drawn by R C Cooper

Drg. No. 036/2 | Rev.

594 x 841mm A1

(ARCH.)

Notes:
All dimensions must be checked on site and not scaled from this drawing.

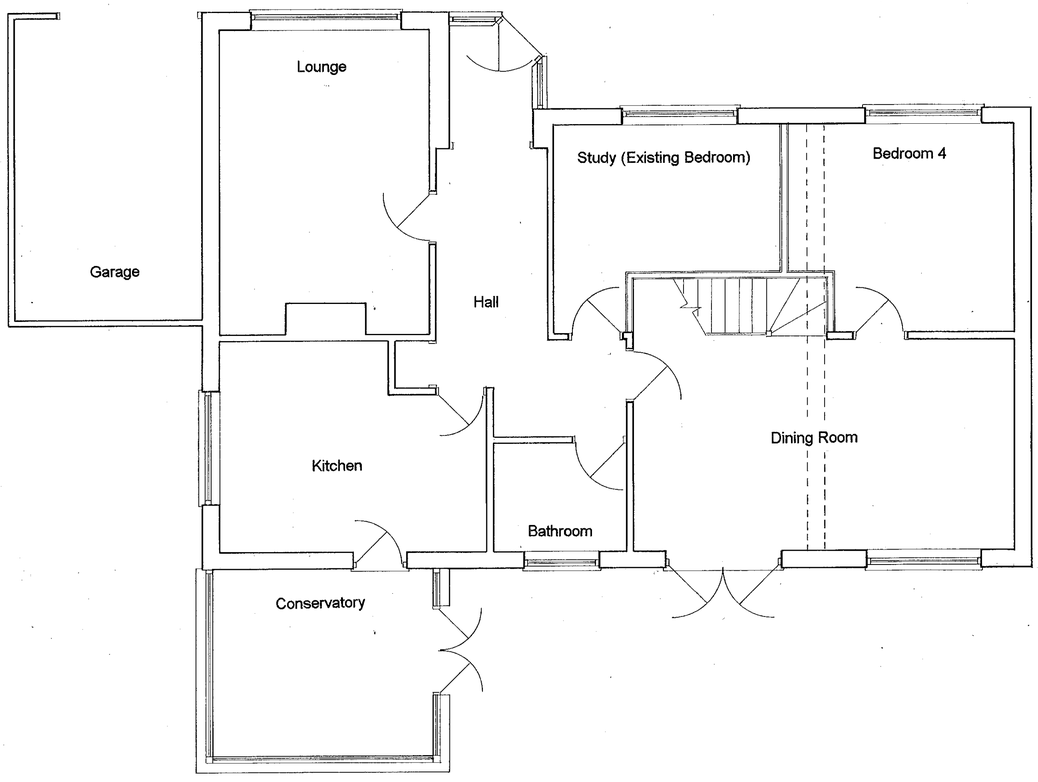

Ground Floor Plan

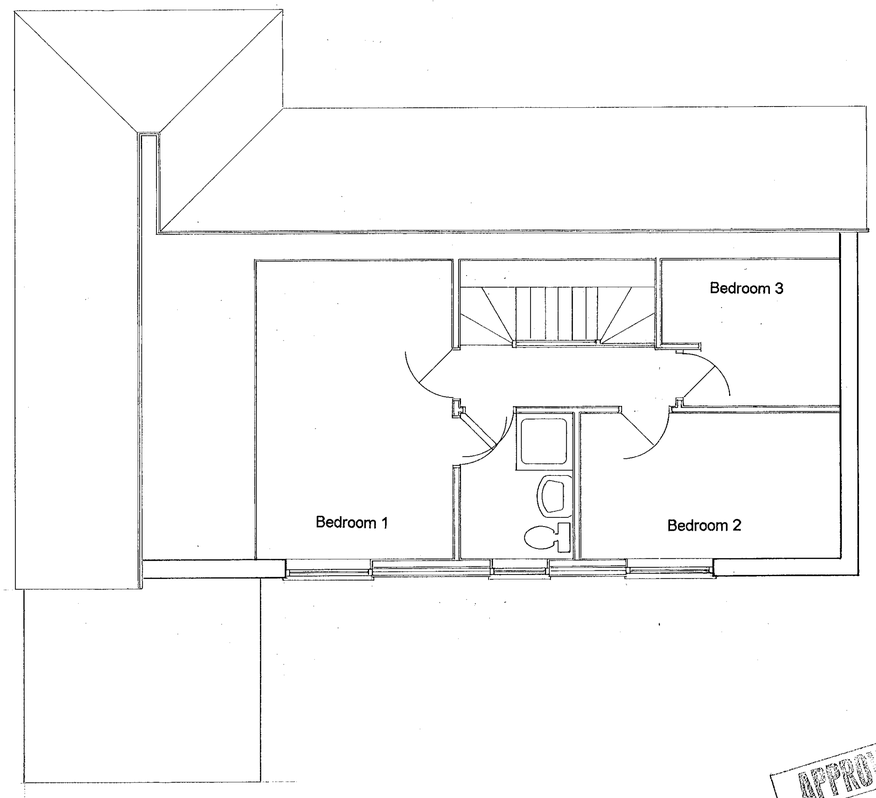

First Floor Plan

APPROVED

A		
	Date	Revisions

© copyright

22.MAR2000* 1024

Client
Mr R Cox

Job Title
Proposed single storey side extension and loft conversion
10 Hinton Close
Crowthorne

Drawing Title
Ground and First Floor Plans

Scale 1:50

Date Mar 2000 | Drawn by R C Cooper

Drg. No. 036/1 | Rev.

594 x 841mm A1

(ARCH.)

CD 7/00