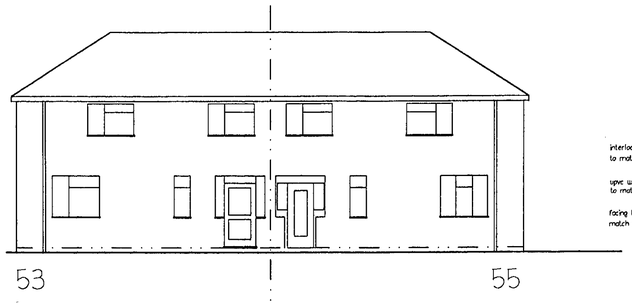

FRONT ELEVATION- AS EXISTING

Scale 1:100

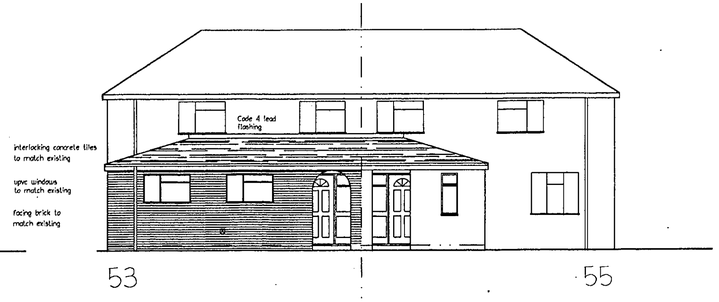

FRONT ELEVATION- AS PROPOSED

Scale 1:100

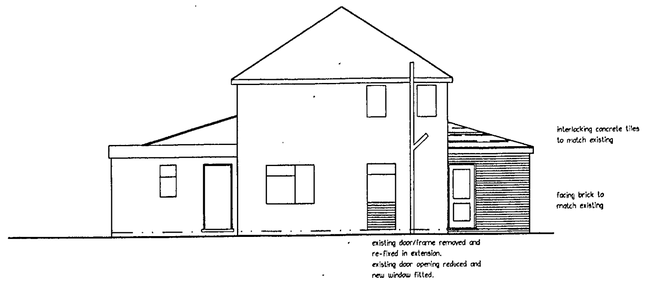

END ELEVATION- AS PROPOSED

Scale 1:100

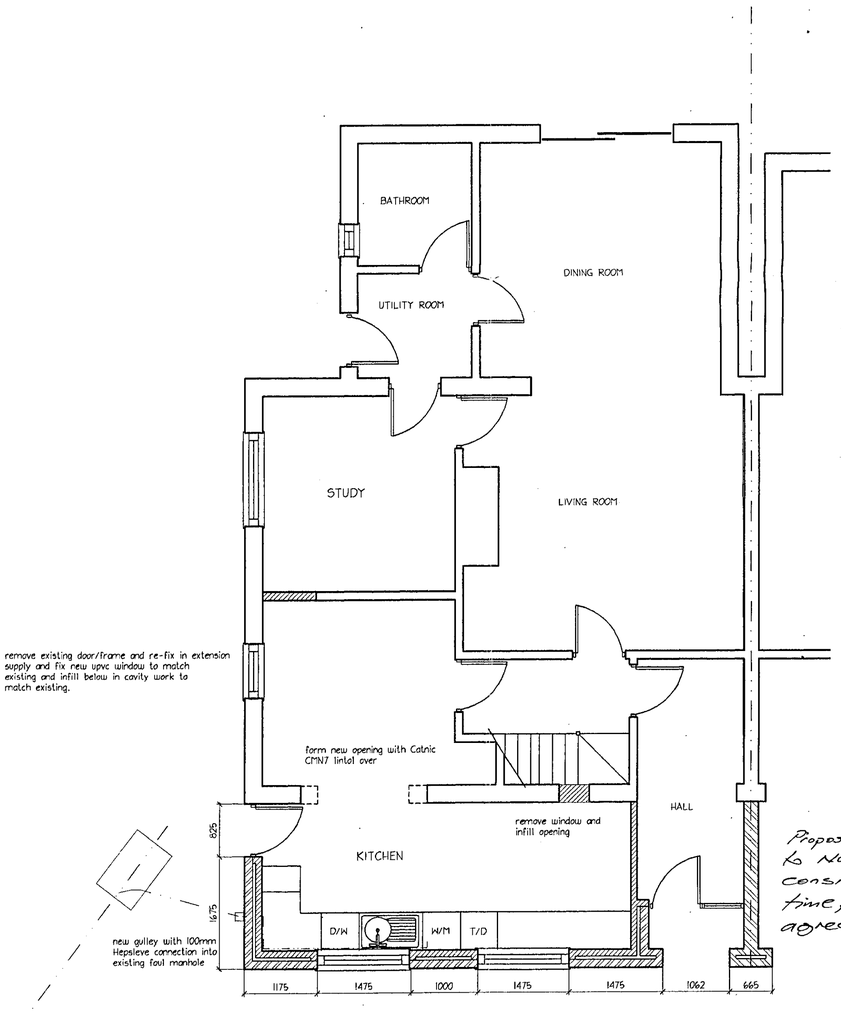

Proposed new extension to No 55 to be constructed at same time, with Party Wall agreement.

FLOOR PLAN

Scale 1:50

08.NOV.2000 2768

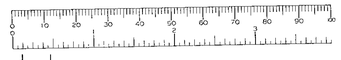

No. Revision

APPROVED

Date

CLIENT MR & MRS SAVAGE
53 BEECHWOOD AVENUE
WOODLEY
READING

PROJECT ALTERATIONS & EXTENSIONS
53 BEECHWOOD AVENUE
WOODLEY
READING

TITLE PLANS AND ELEVATIONS
AS PROPOSED

Scale	1=50/100	Date	Sept00	Drawn	/CAD	Checked

Job no.	Drawing no.	Revision
120	01	

Dimensions shall not be scaled & figured dimensions must be verified on site before work commences

This drawing is copyright ©

3/97

2/1/01