

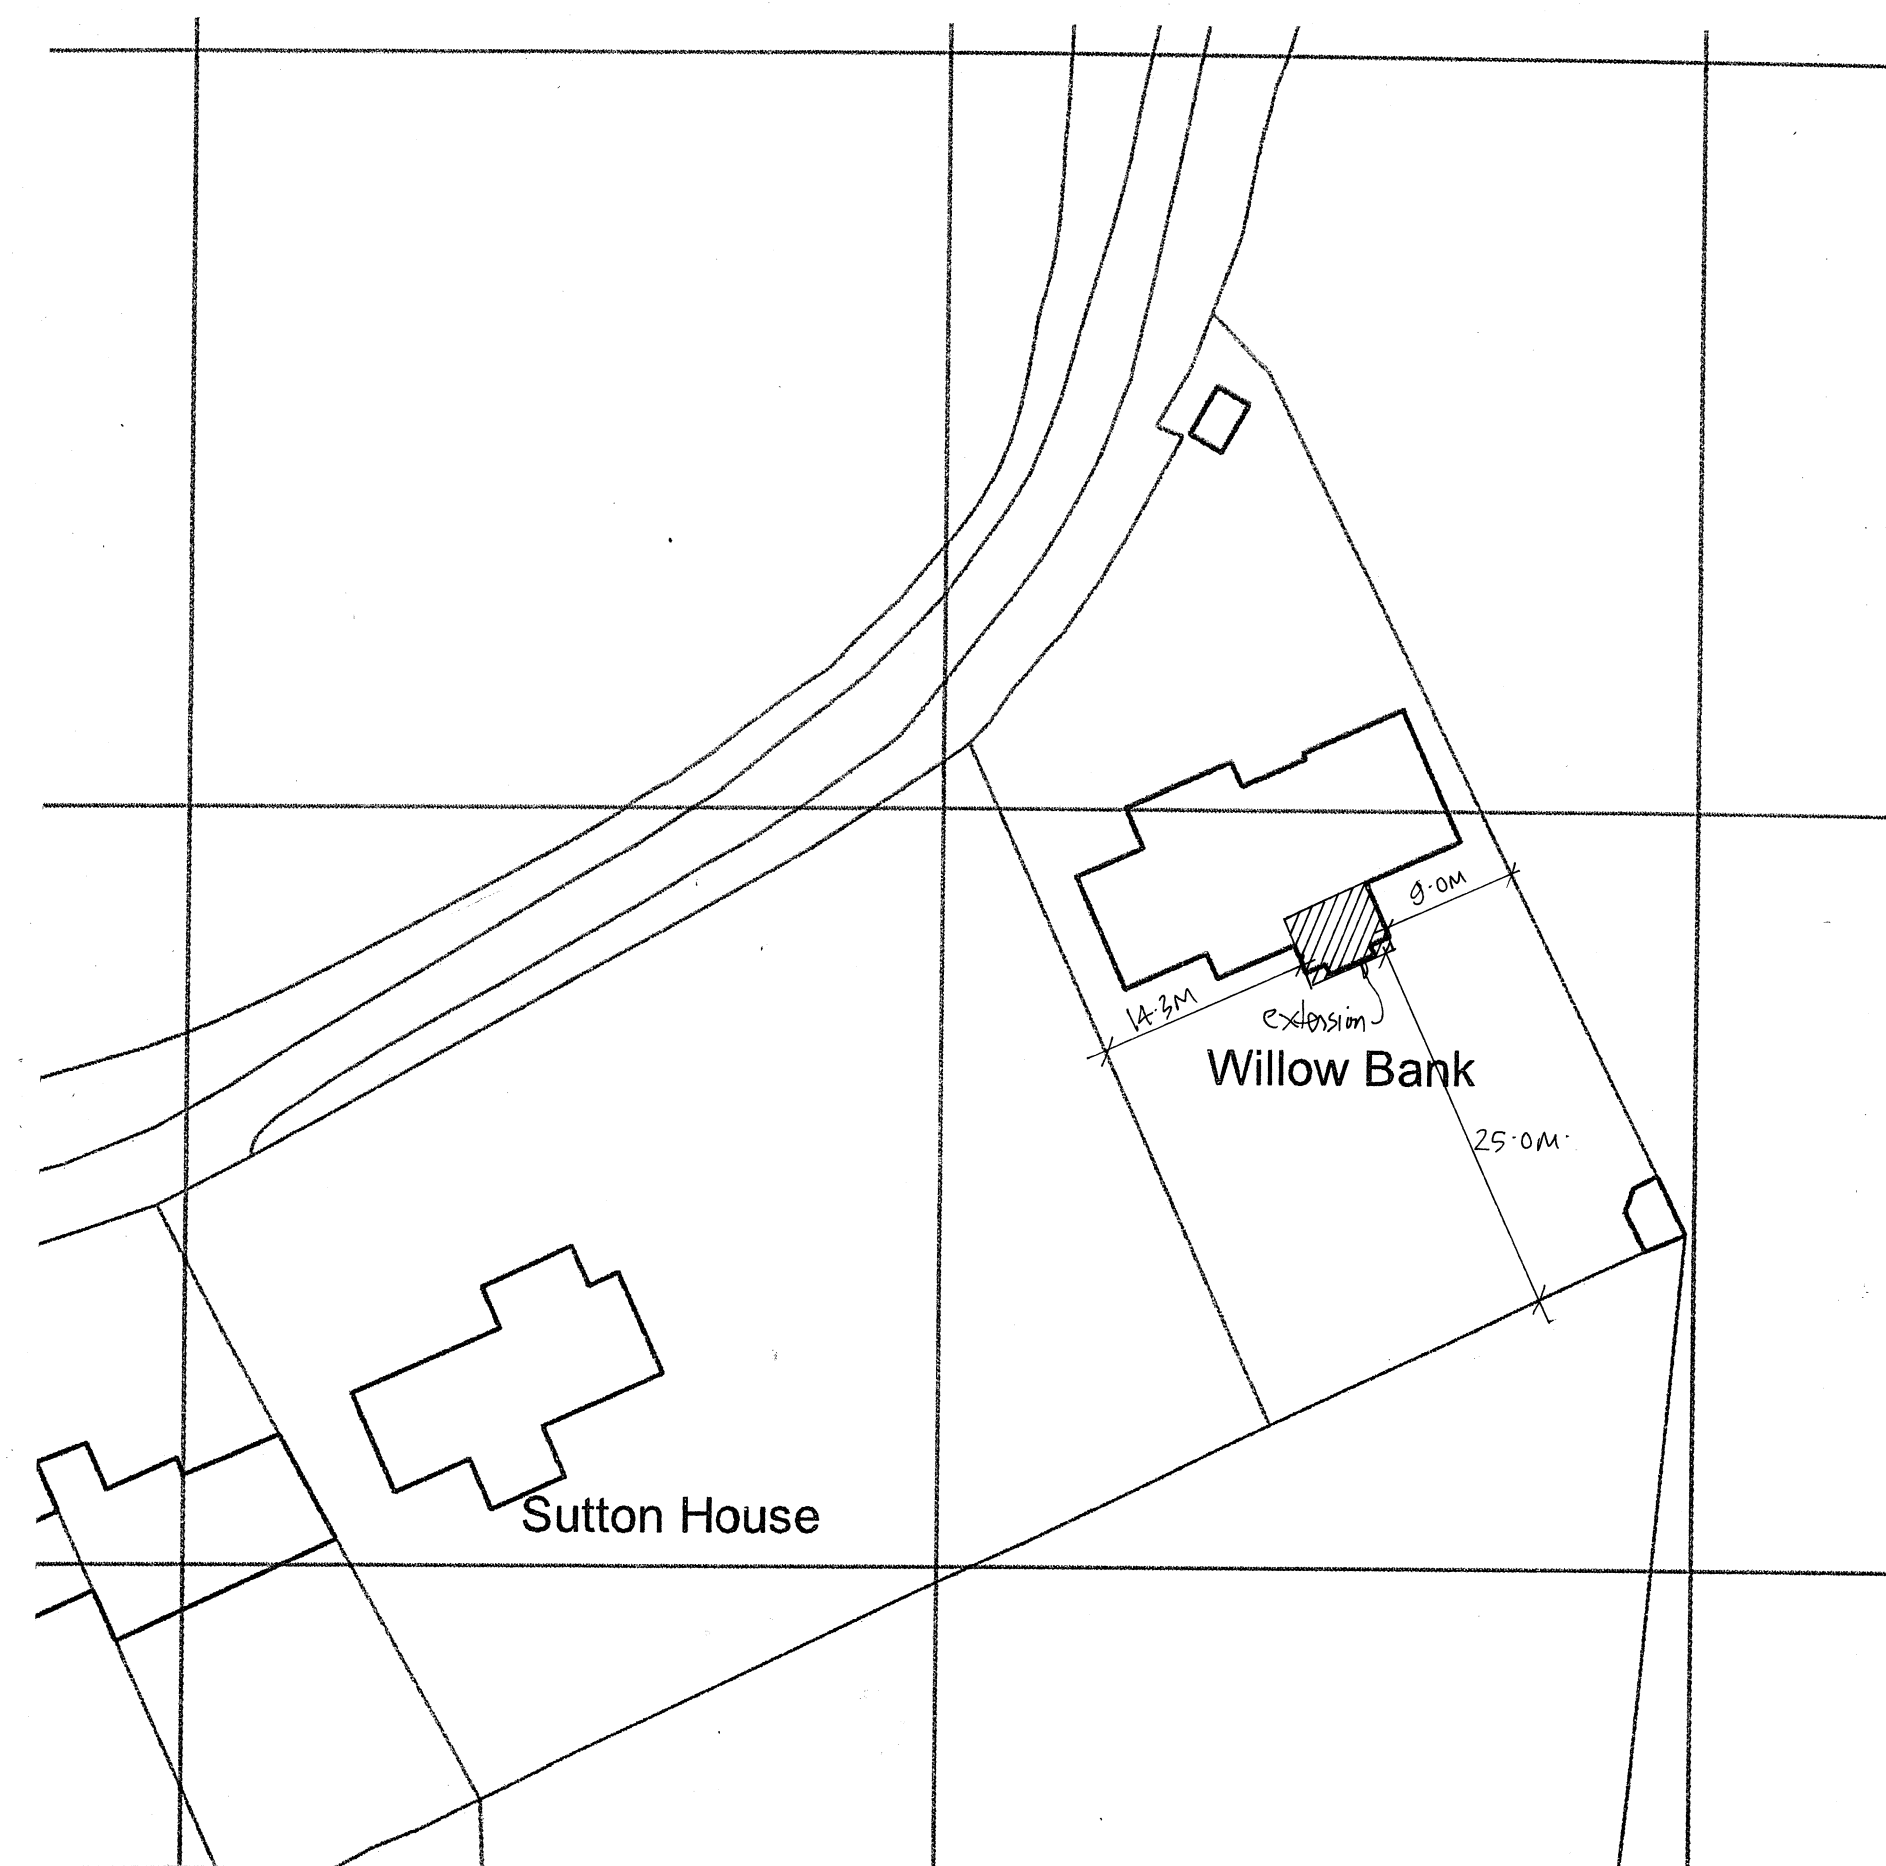


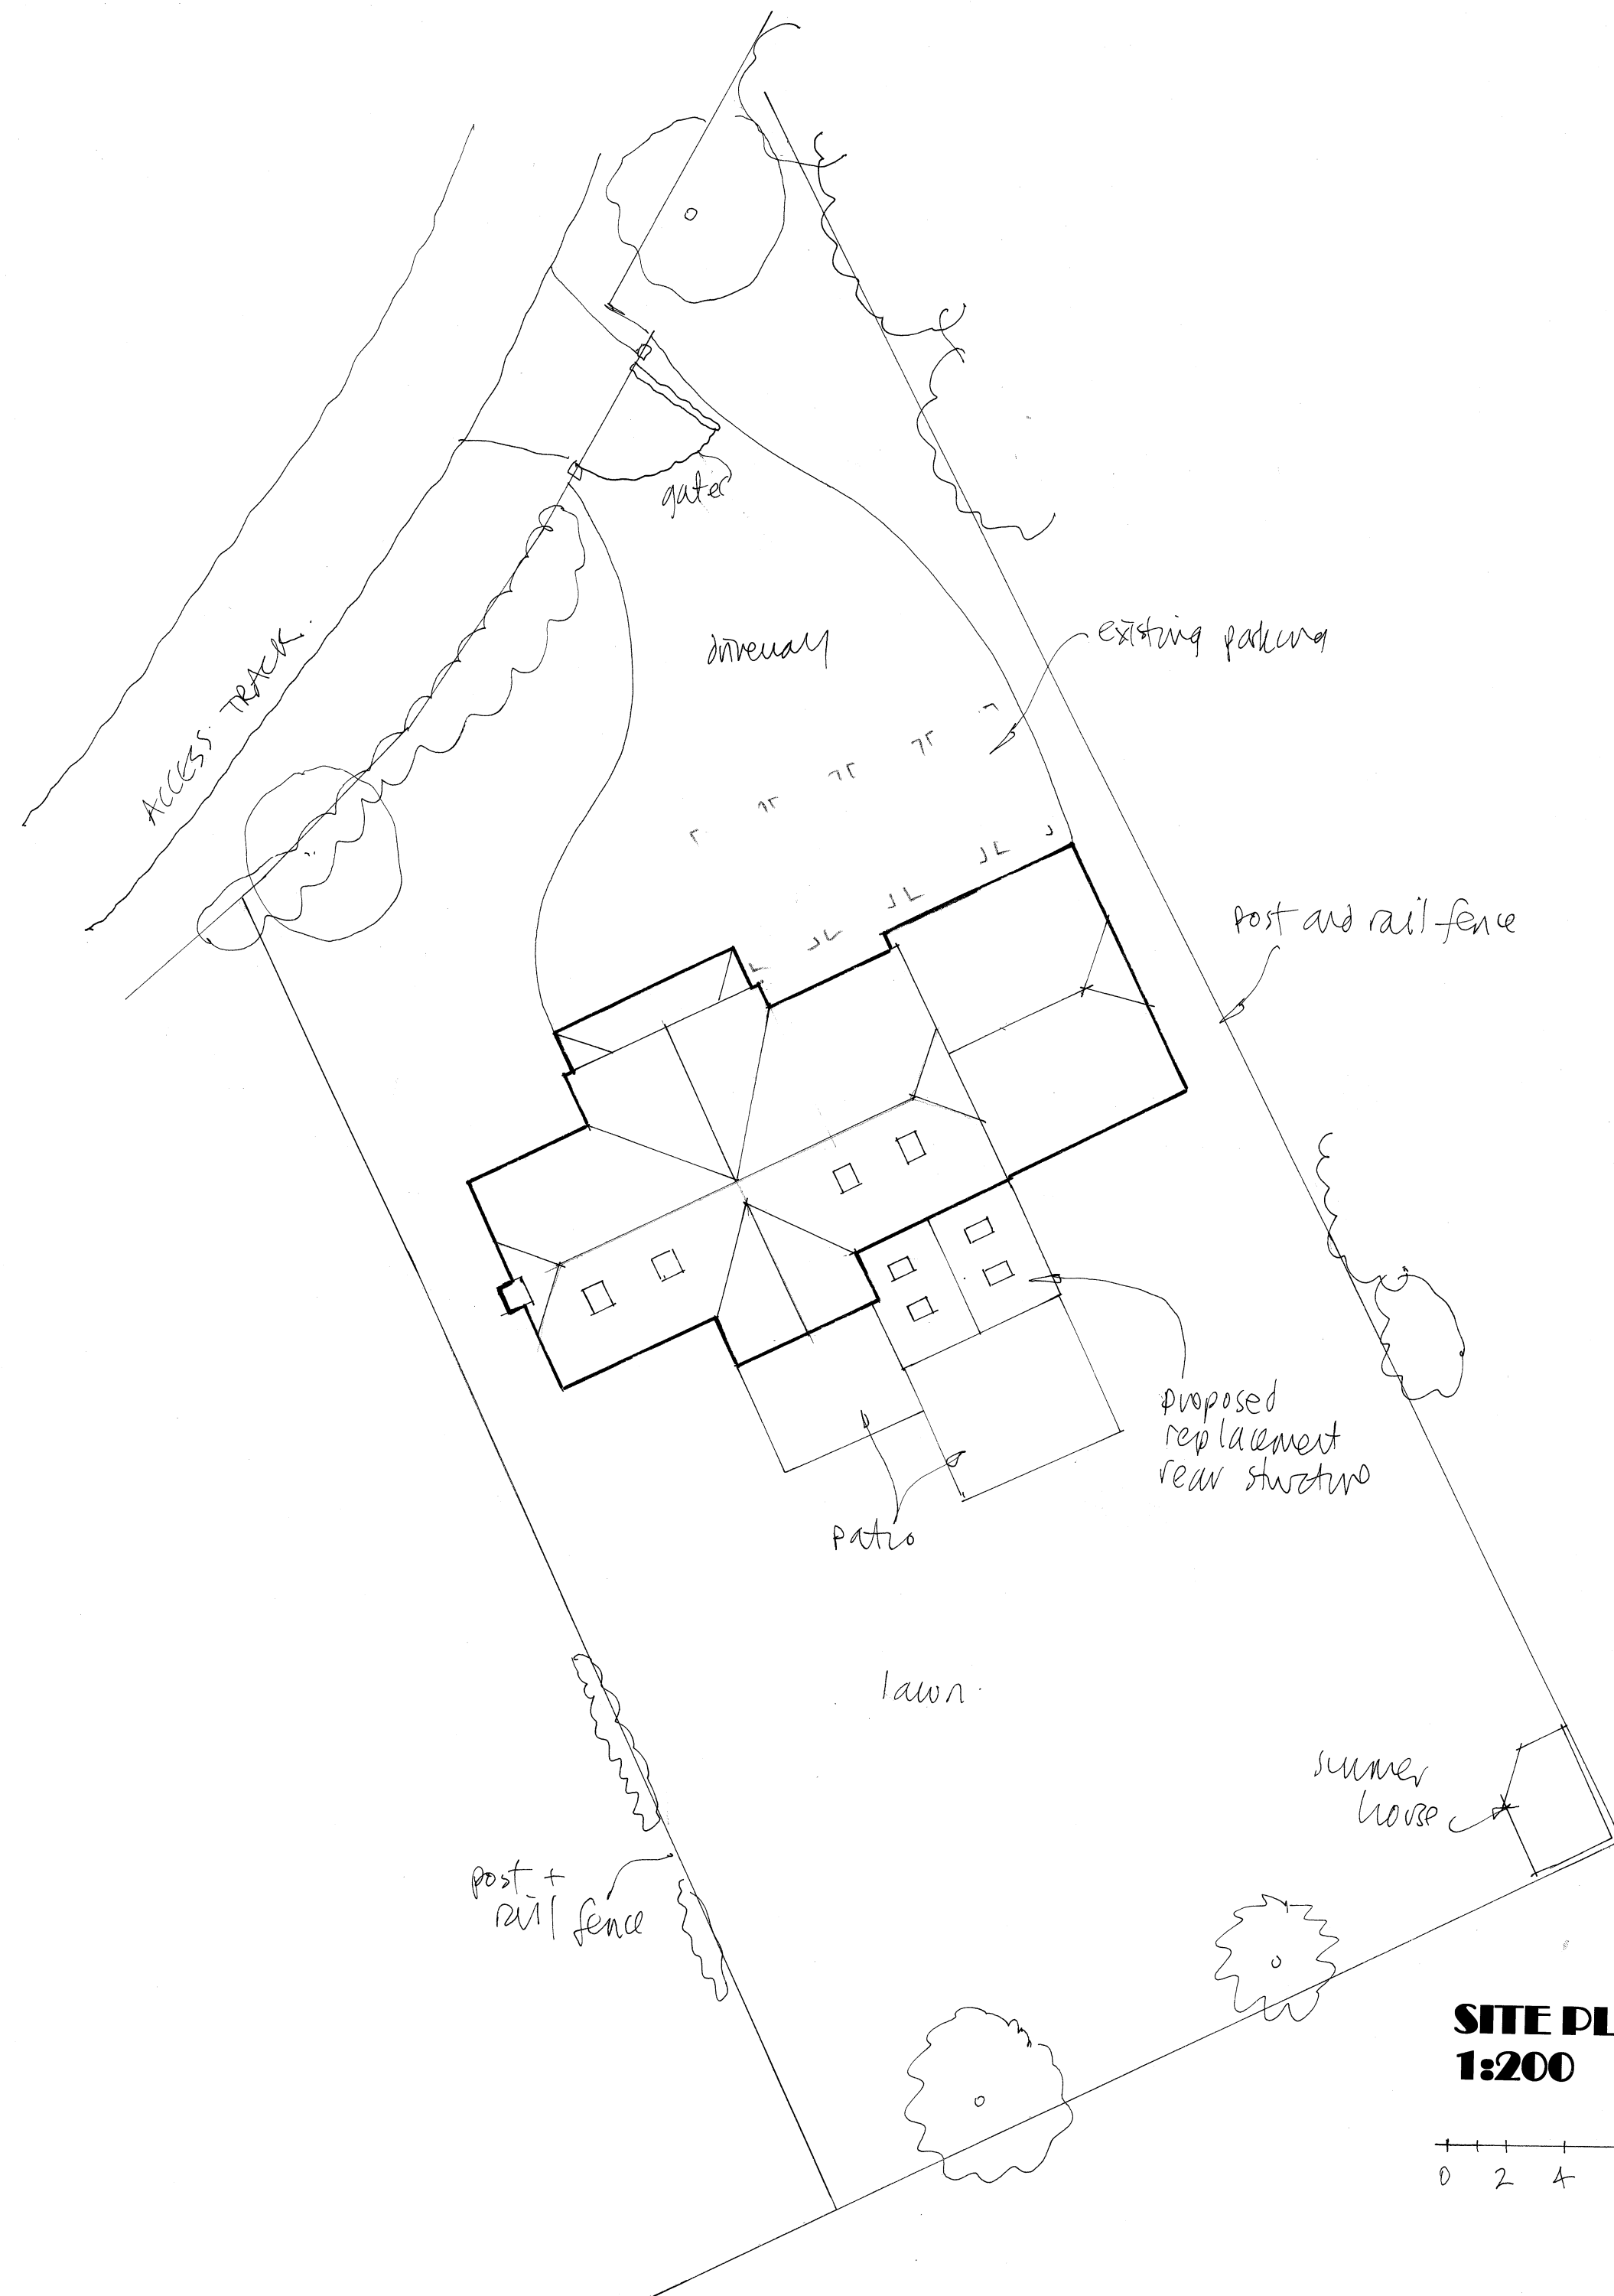

o/s copy licence
100046827

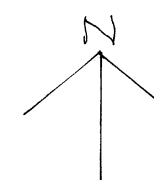

**BLOCK PLAN
1:500**

FUSIONArchitecture Ltd

Orchard End
Hazeley Bottom
Hartley Wintney
Hampshire
RG27 8LU
Tel/Fax 01252 842026

Job Title

Rear extension
Willowbank
Easthampstead Road
Wokingham
RG40 3BW

Client

Sandy and Tony Sweet

Drawing Title

Site and block plan

Scale As shown

Dwg size...A2

Dwg No. 2418/04

Rev

WILLOWBANK