





Front Elevation 1:50 Scale

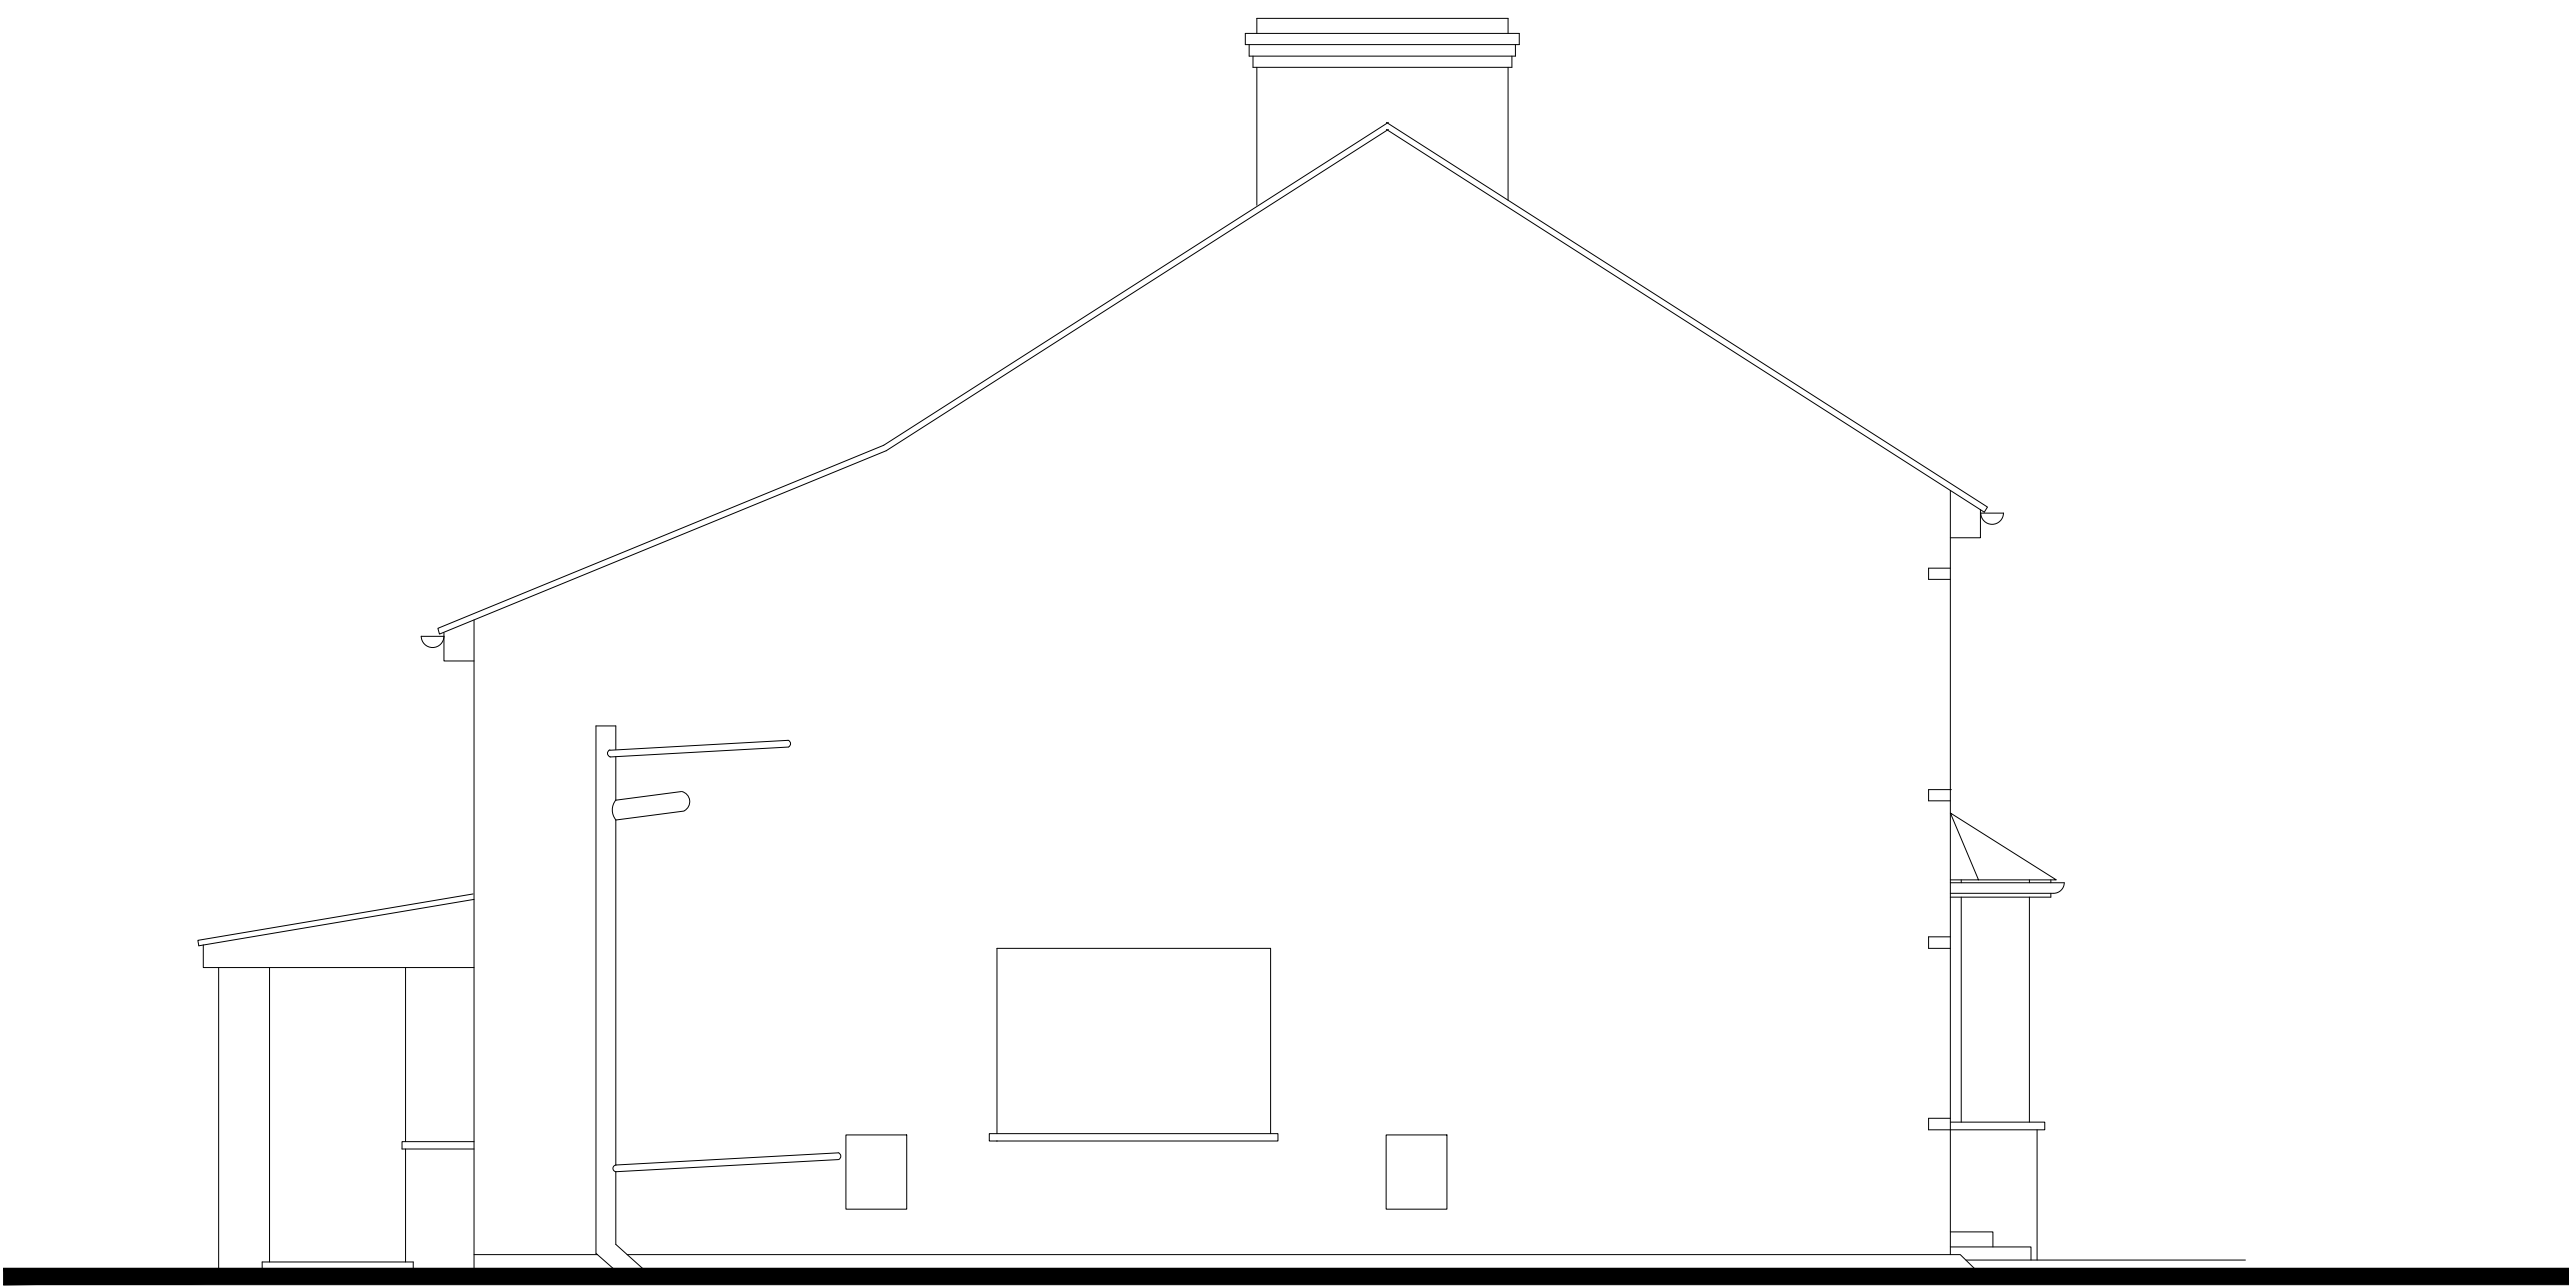

Side Elevation 1:50 Scale




Rear Elevation 1:50 Scale

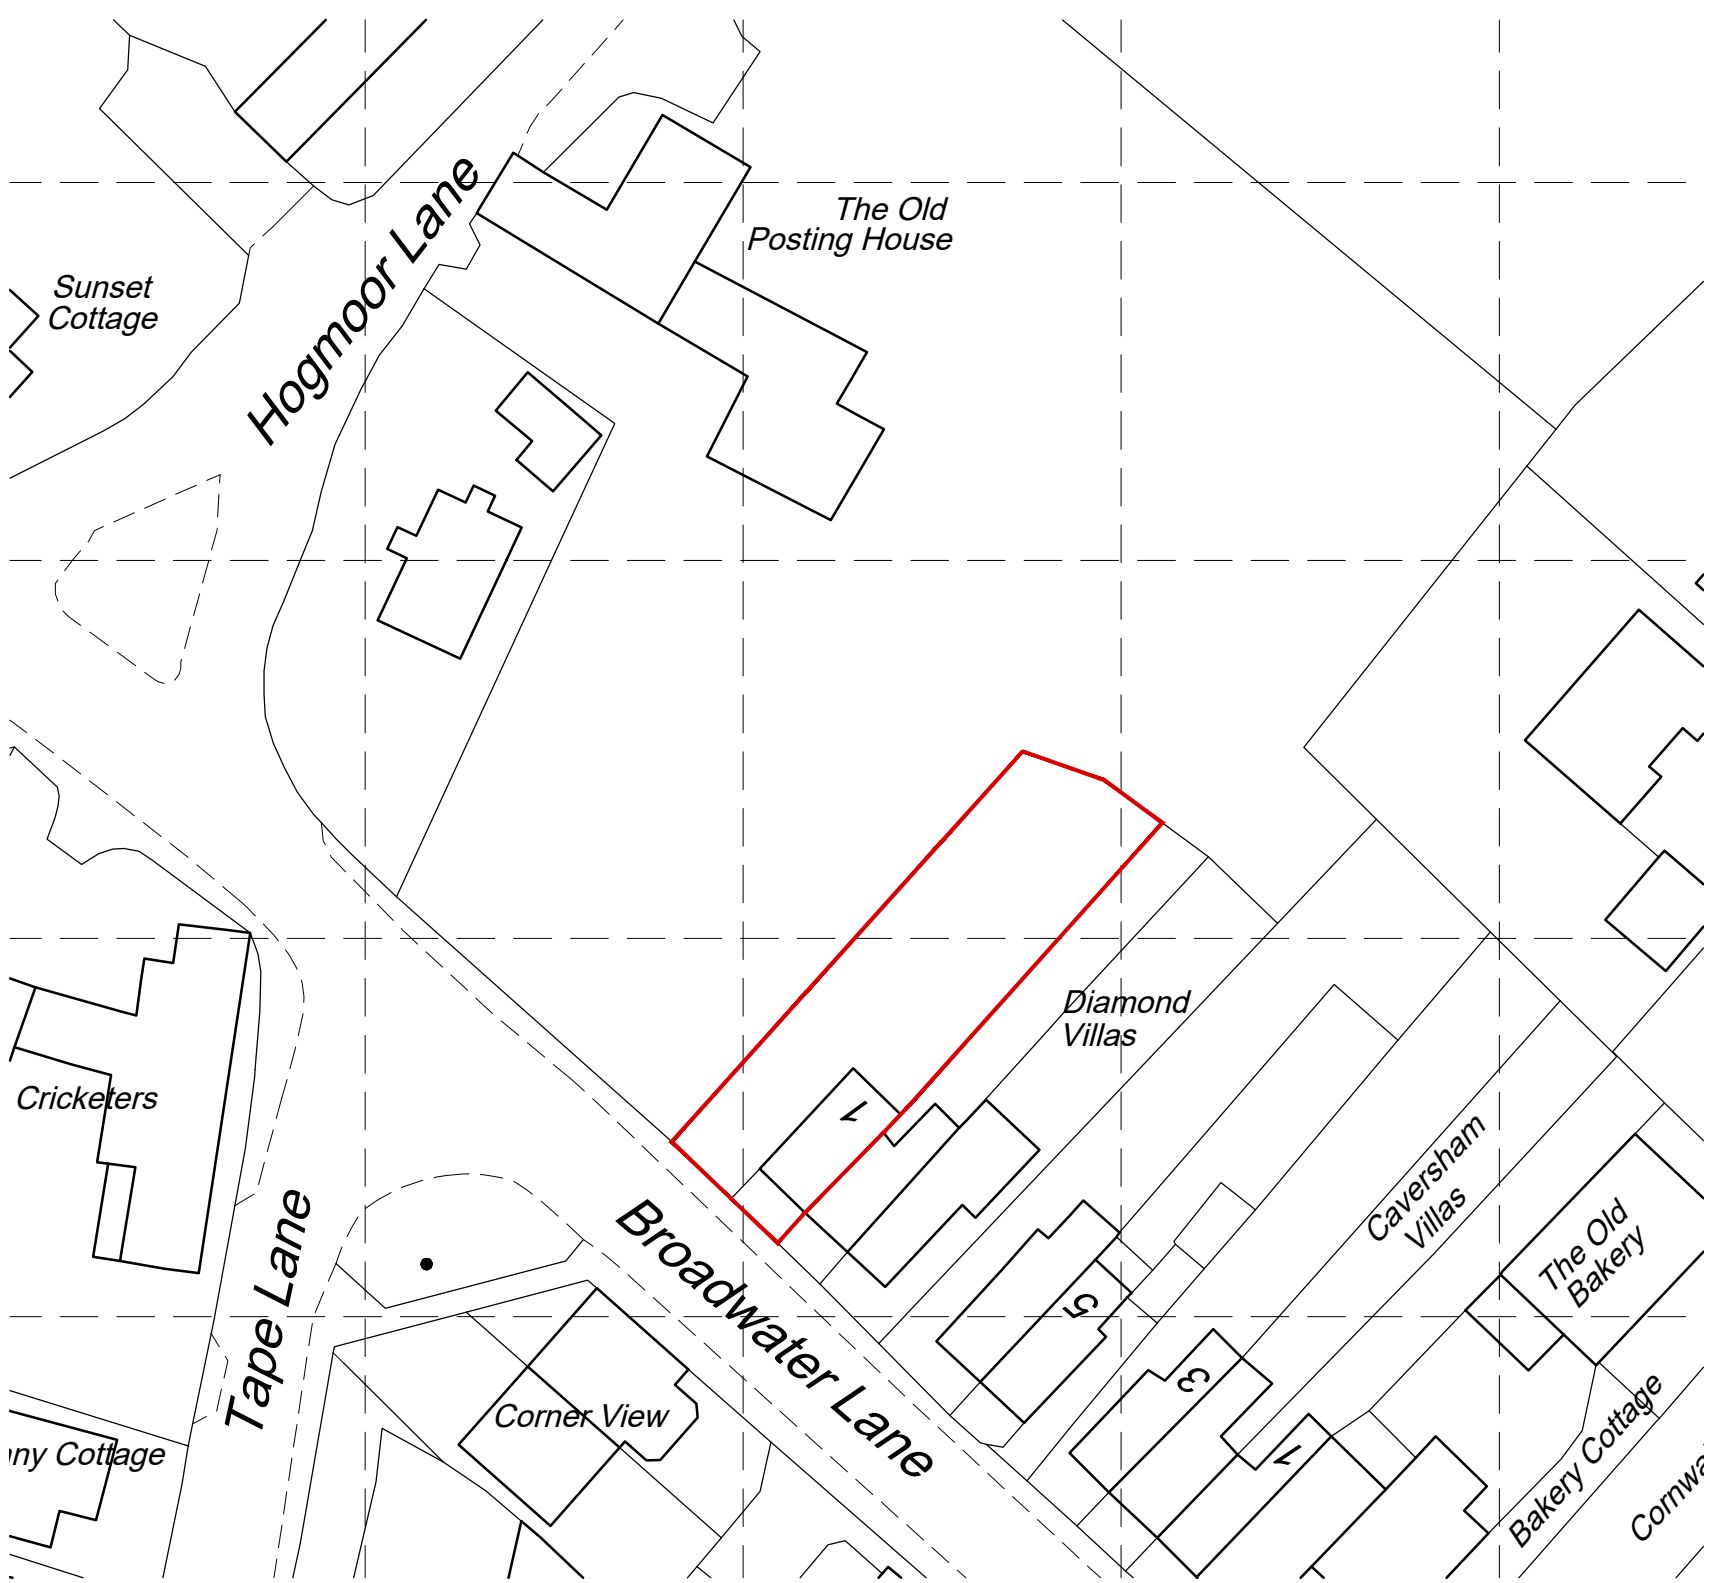

Site Plan 1:500 Scale

© Crown copyright 2024 Ordnance Survey 100053143
Cadastral data is subject to Crown copyright and is reproduced with permission of HM Land Registry.

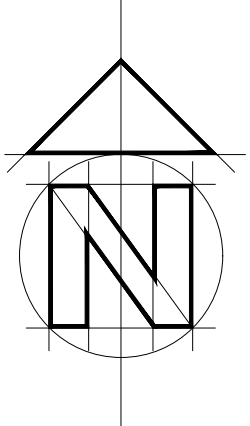

1:1250 scale Bar
This Drawing has been produced for printing onto A1 size paper.
If printing on A3 please use the scale below for reference.
0m 12.5m 25m 50m 100m

1:500 scale Bar
This Drawing has been produced for printing onto A1 size paper.
If printing on A3 please use the scale below for reference.
0m 5m 10m 20m 40m

1:50 scale Bar
This Drawing has been produced for printing onto A1 size paper.
If printing on A3 please use the scale below for reference.
0m 0.5m 1.0m 2.0m 4.0m