




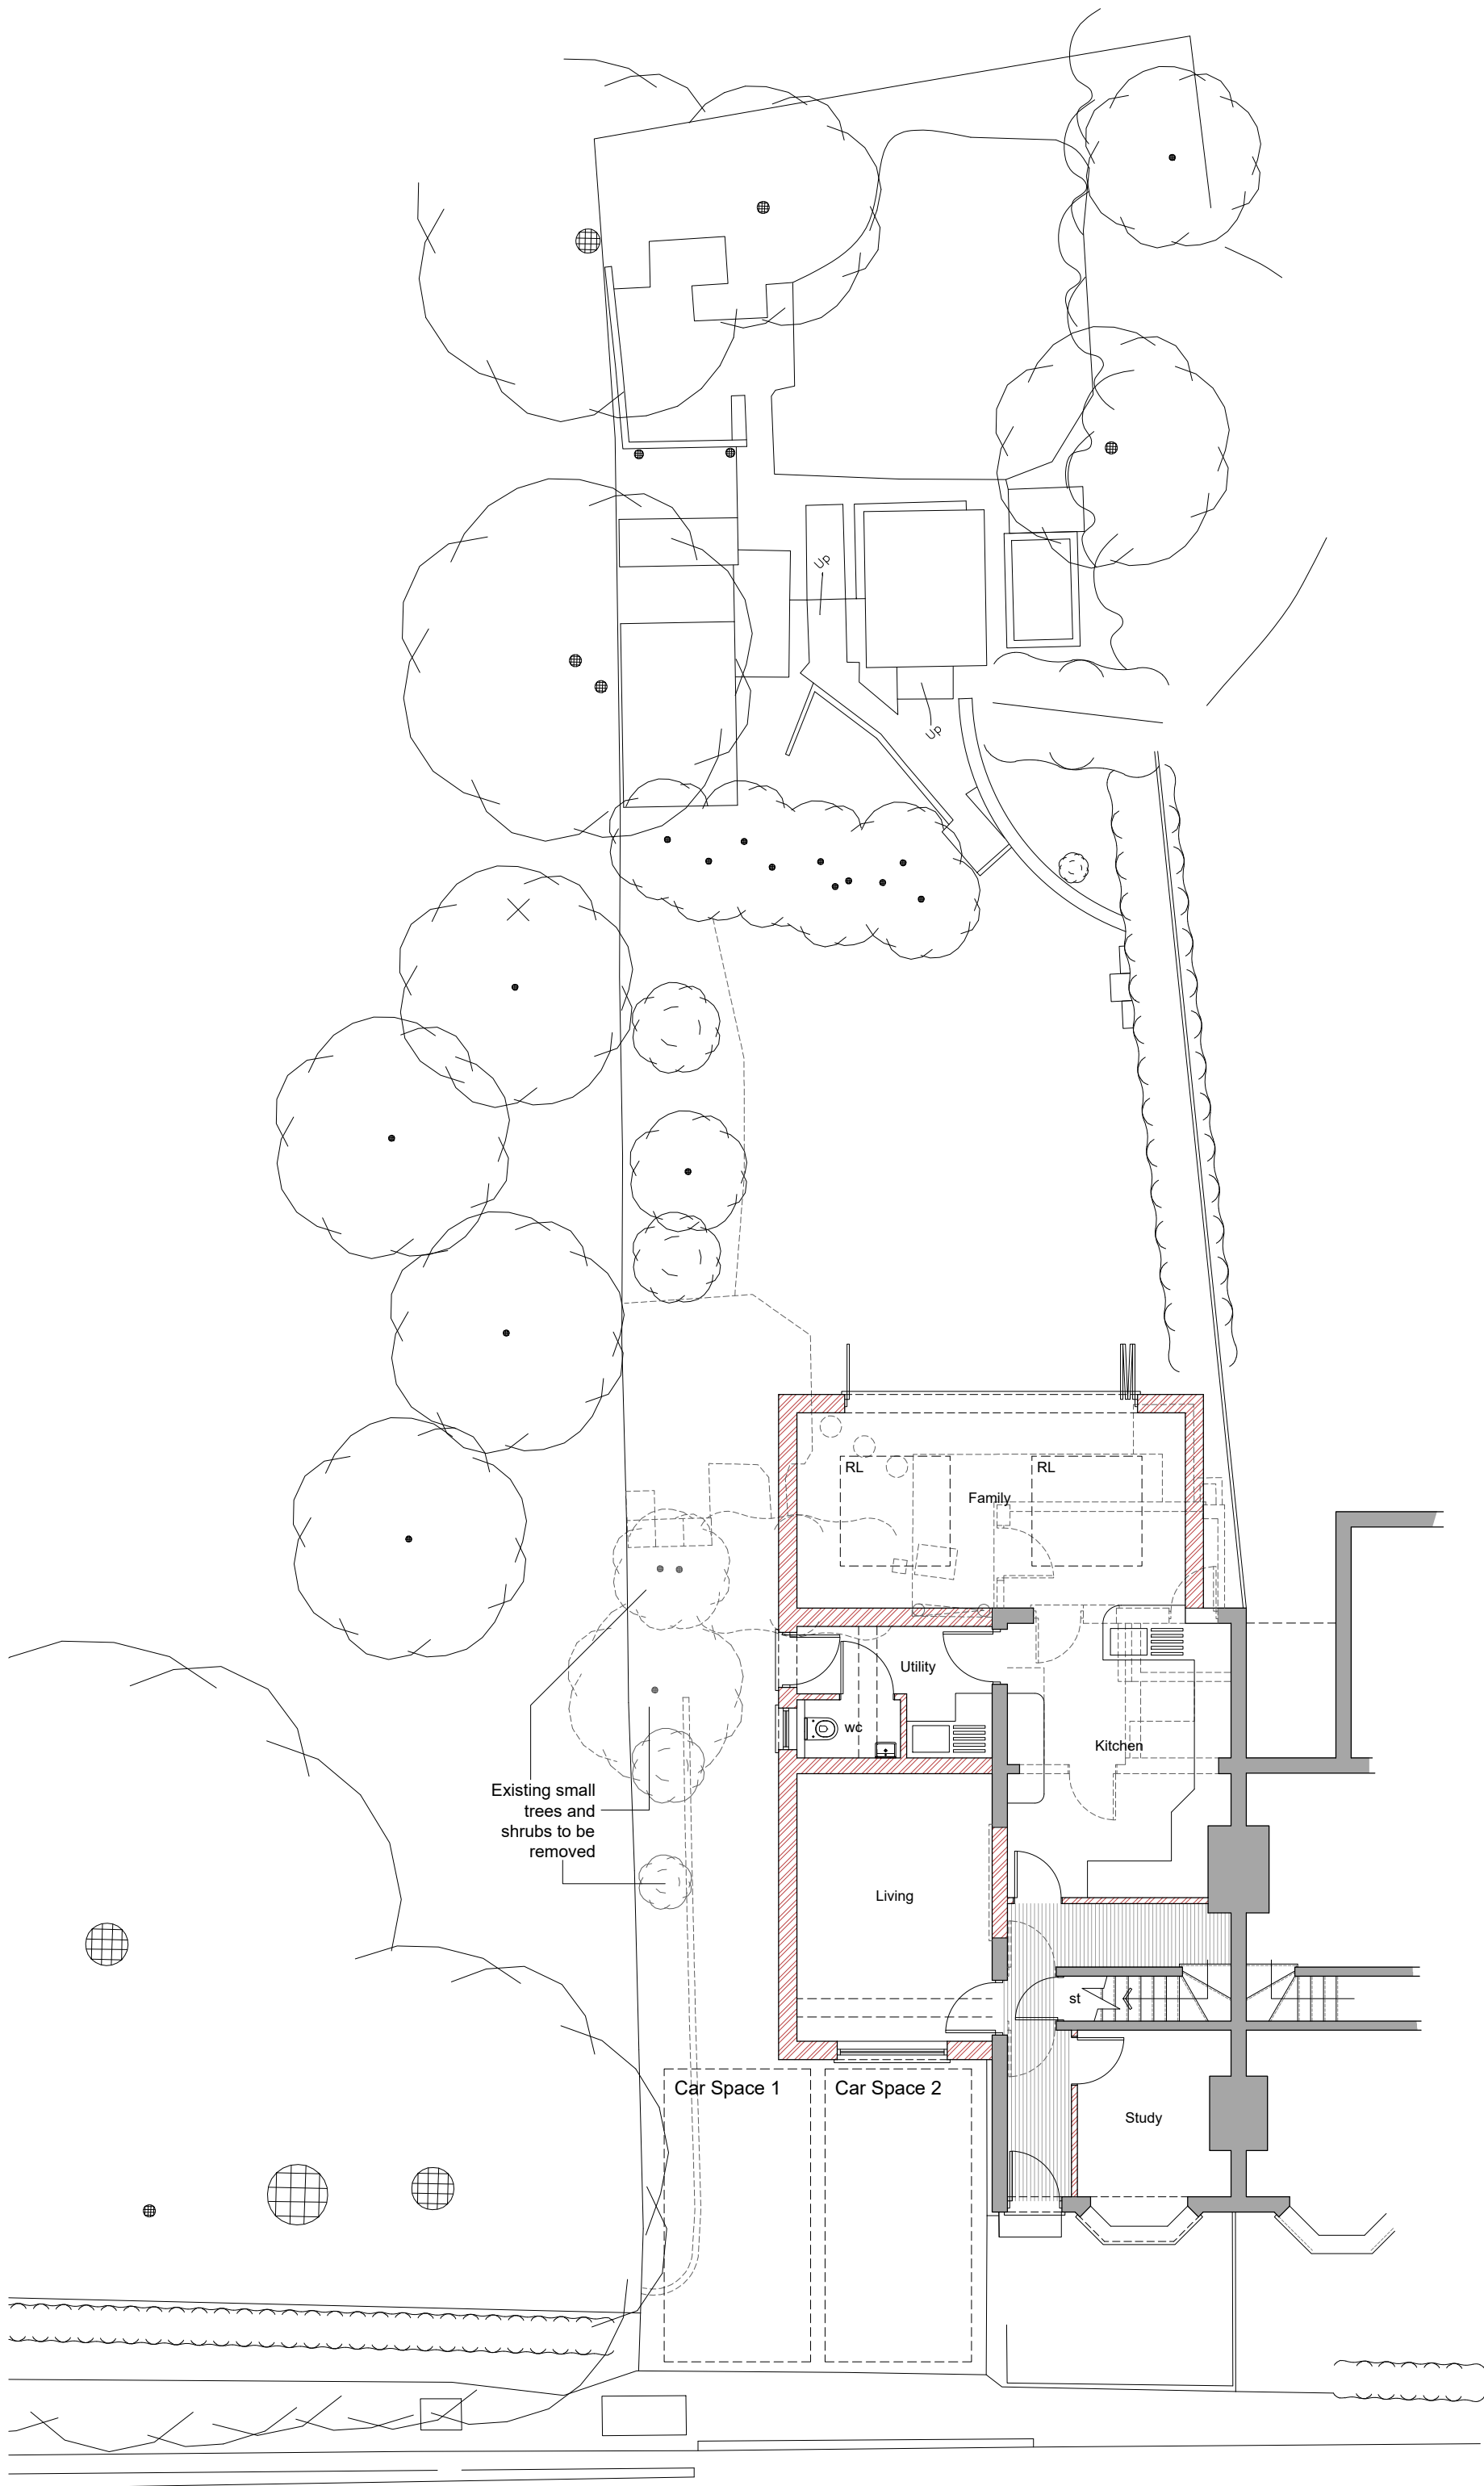


Ground Floor Plan 1:100 Scale

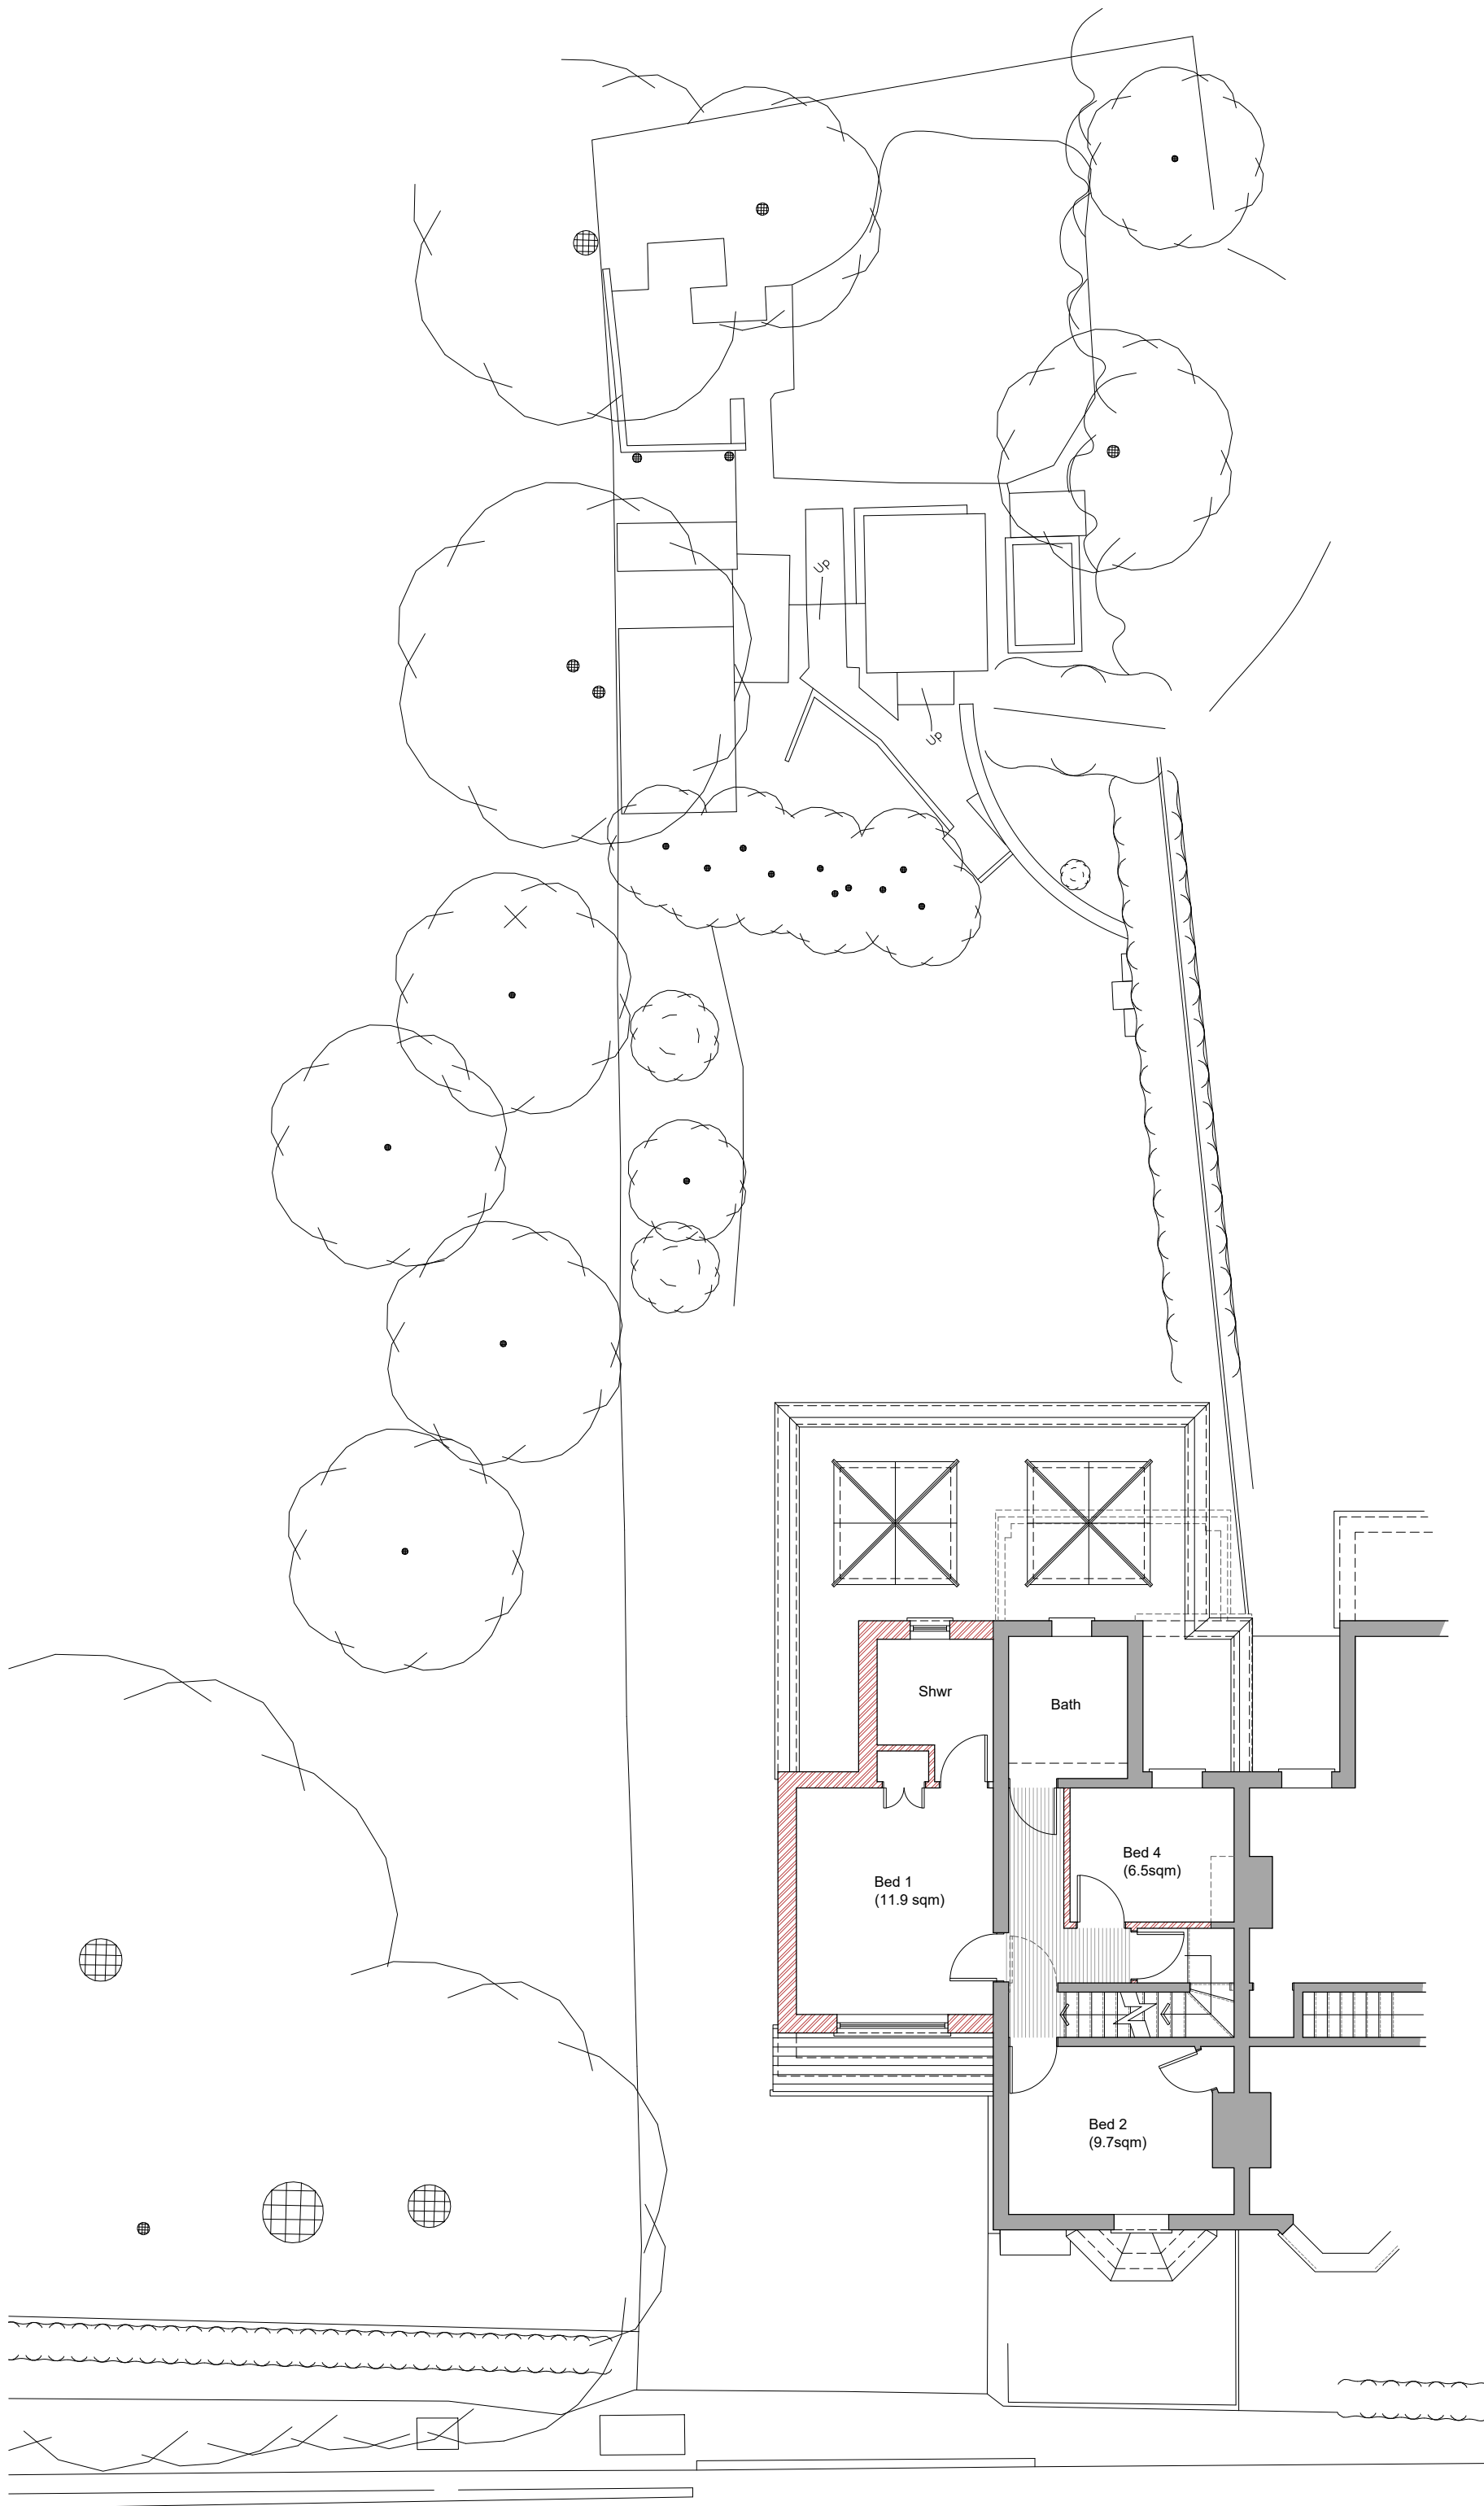

First Floor Plan 1:100 Scale

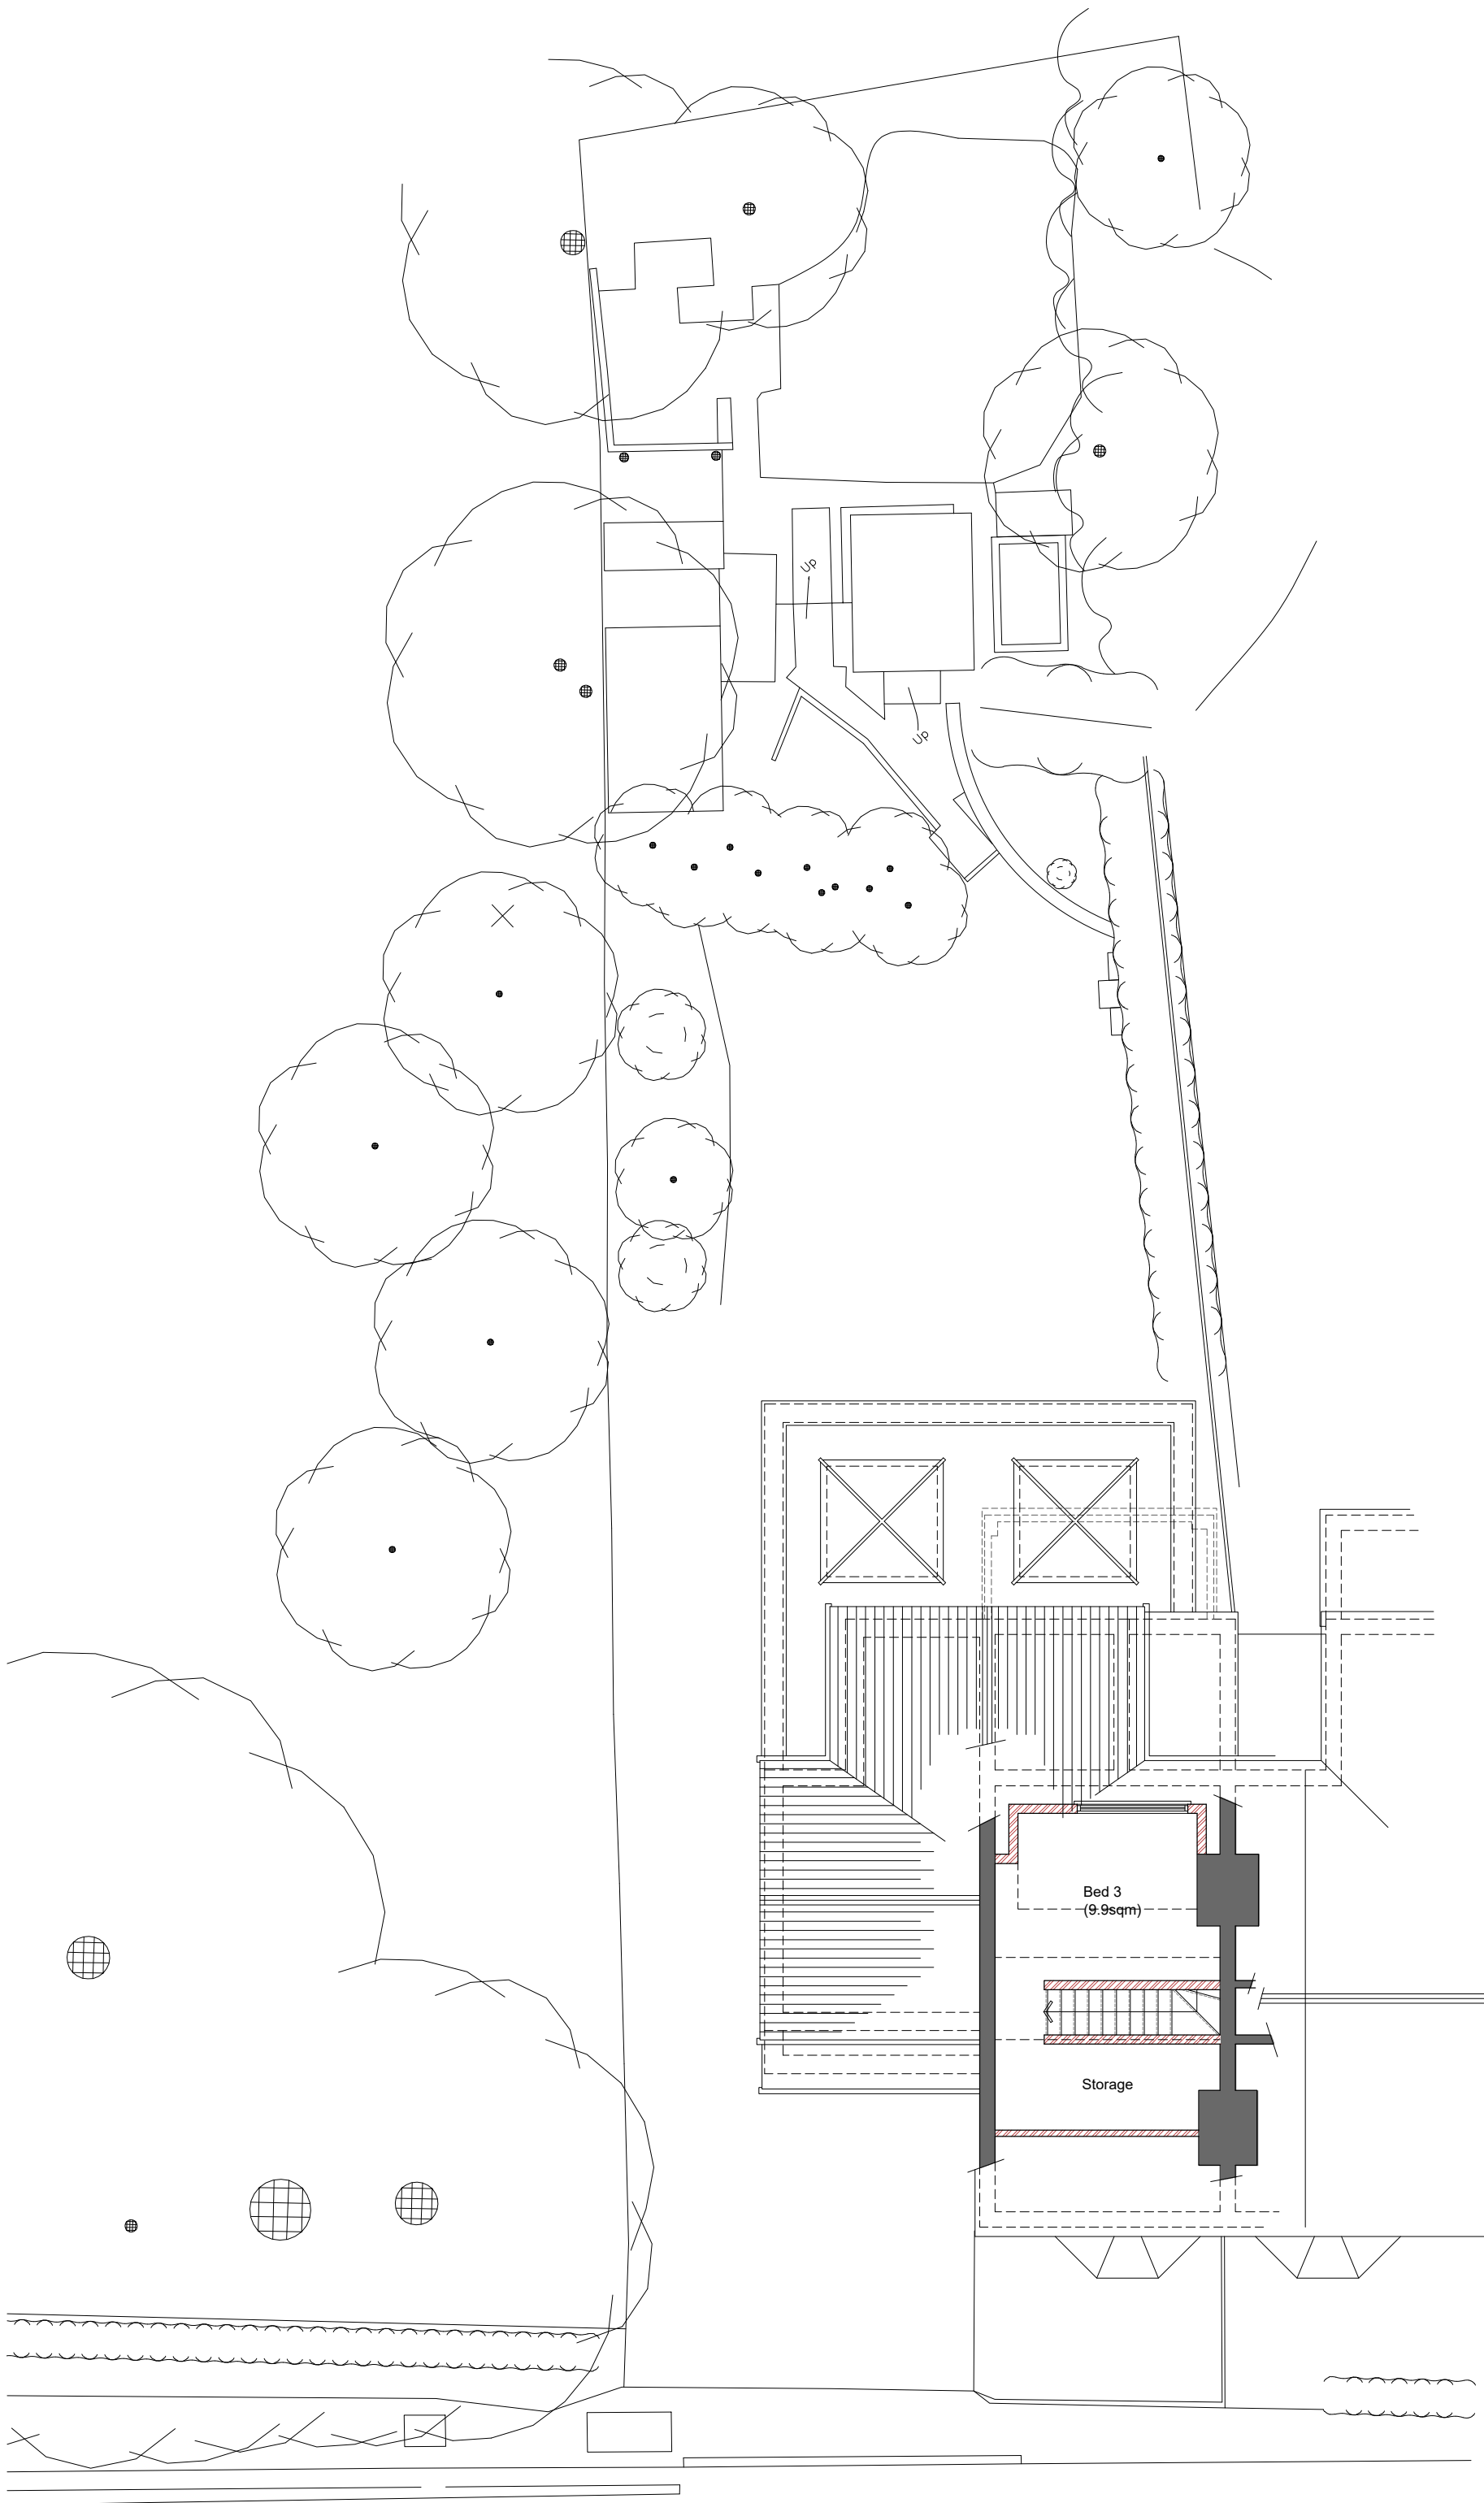

Second Floor Plan 1:100 Scale

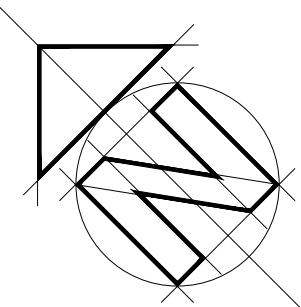

1:100 scale Bar
This Drawing has been produced for printing onto A1 size paper.
If printing on A3 please use the scale below for reference.
0m 1.0m 2.0m 4.0m 8.0m