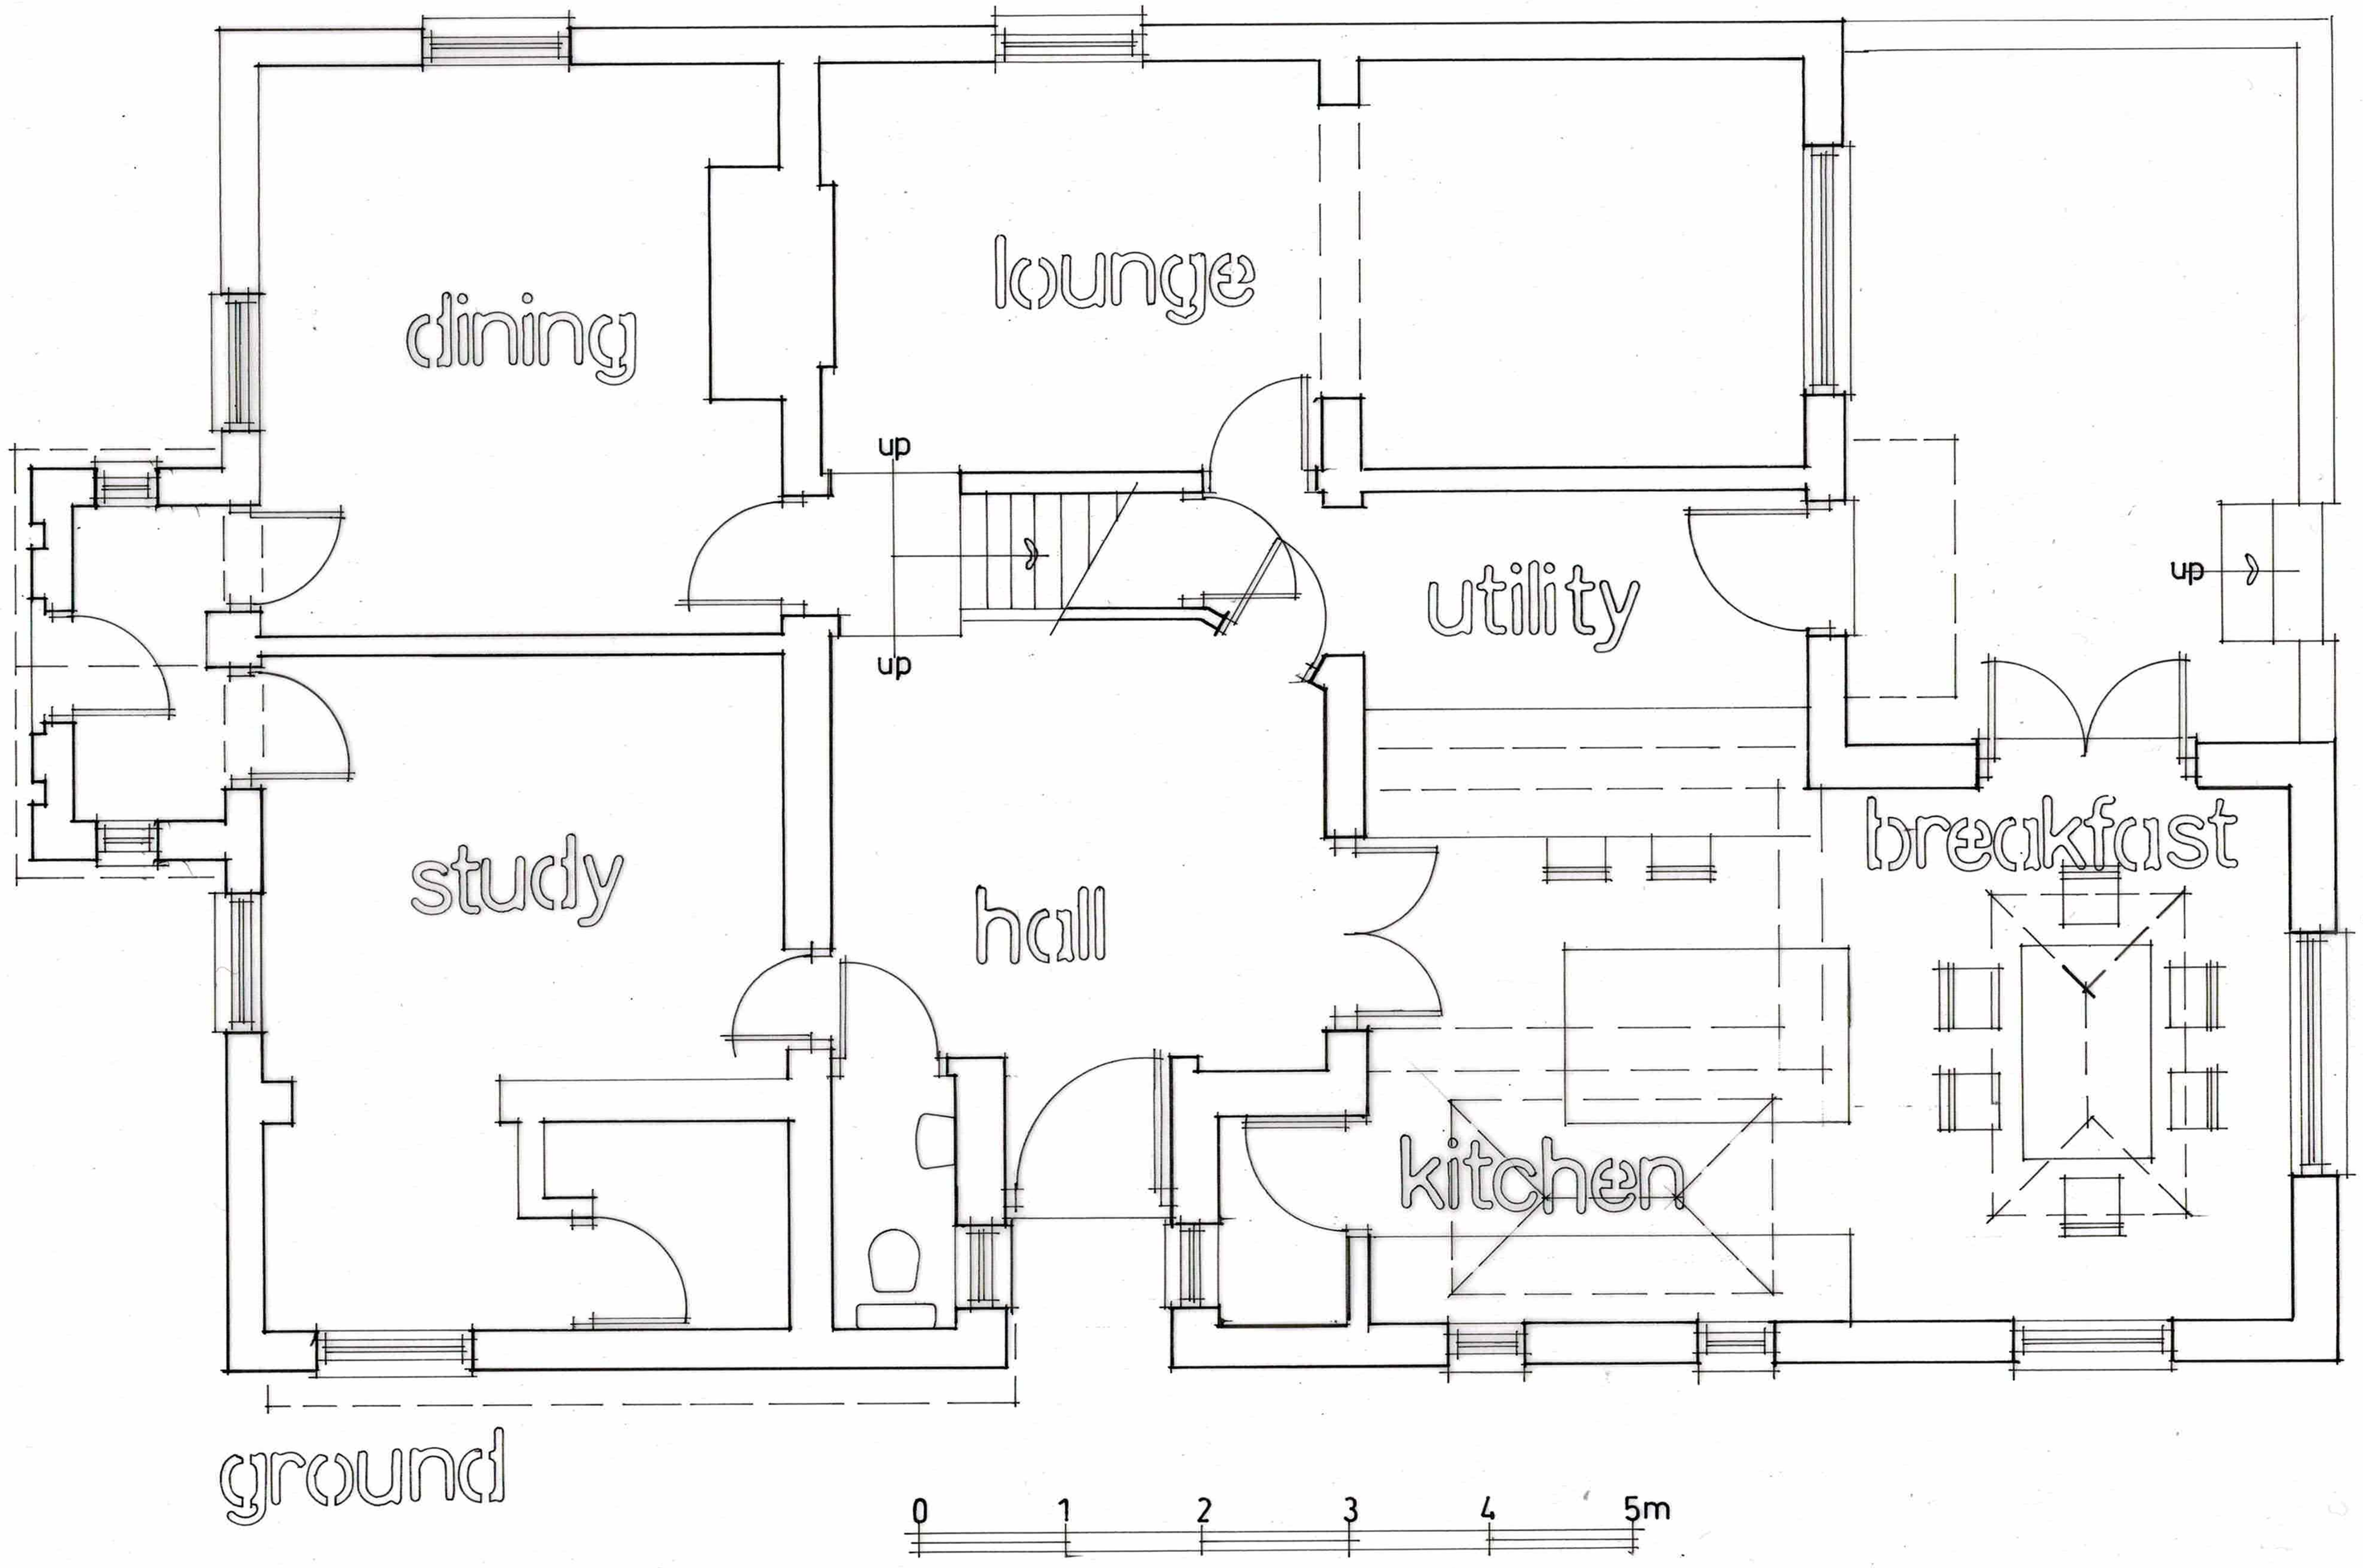

Rev. C General revisions 22/02/2023
Rev. B General revisions 27/09/2022
Rev. A General revisions 02/02/2022

DMD ARCHITECTURE LIMITED

CLIENT
Mr D White

PROJECT
Extensions and Alterations to
The Verge
The Village
Finchampstead
Berkshire
RG40 4JR

DRAWING
Proposed Ground Floor Plan

SCALE	DATE
1:50 @ A3	**January 2022**
DRAWING No.	REVISION
21/TVF/05	**C**