



View from outside (scale 1:25)

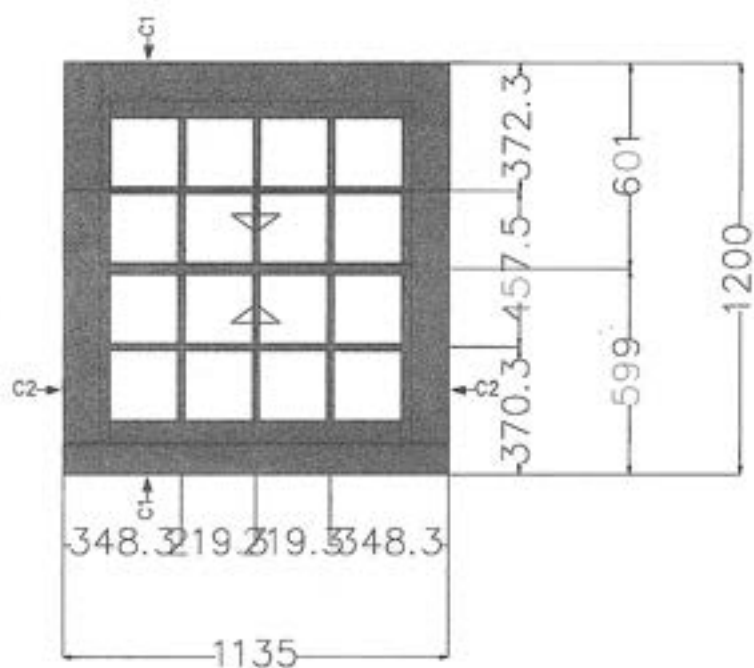


THE VERGE, THE VILLAGE
FINCHAMPSTEAD
RQ 40 4JR

Section C1 (scale 1:4)

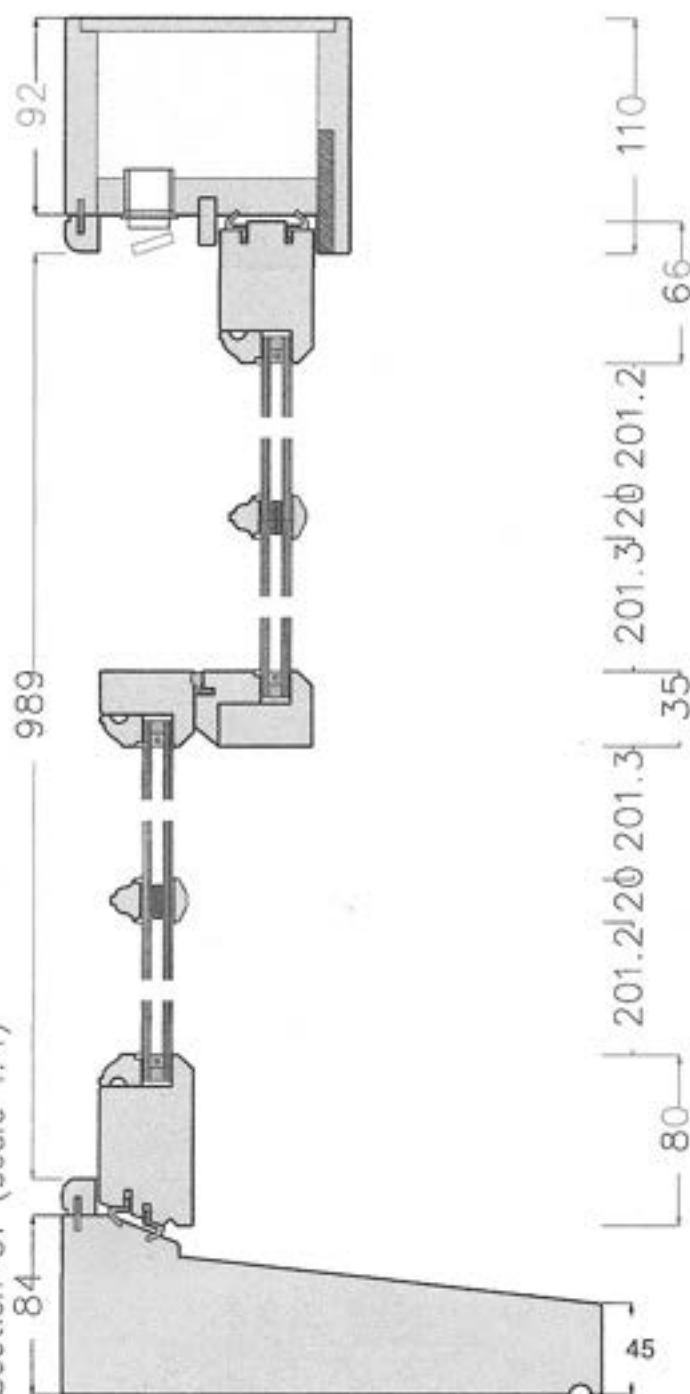

Section C2 (scale 1:4)

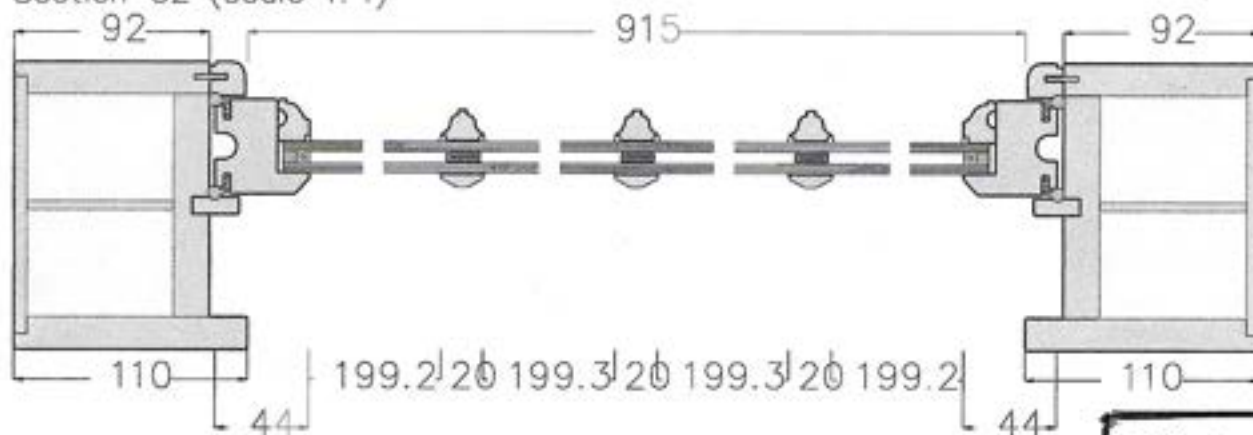


DRWG NO. TVW/1

SCALES: 1:25 AND 1:4
(where shown)
(and dimensioned)

DATE : NOV 2023

THE VERGE, THE VILLAGE
FINCHAMSTEAD
PG 40 4JR

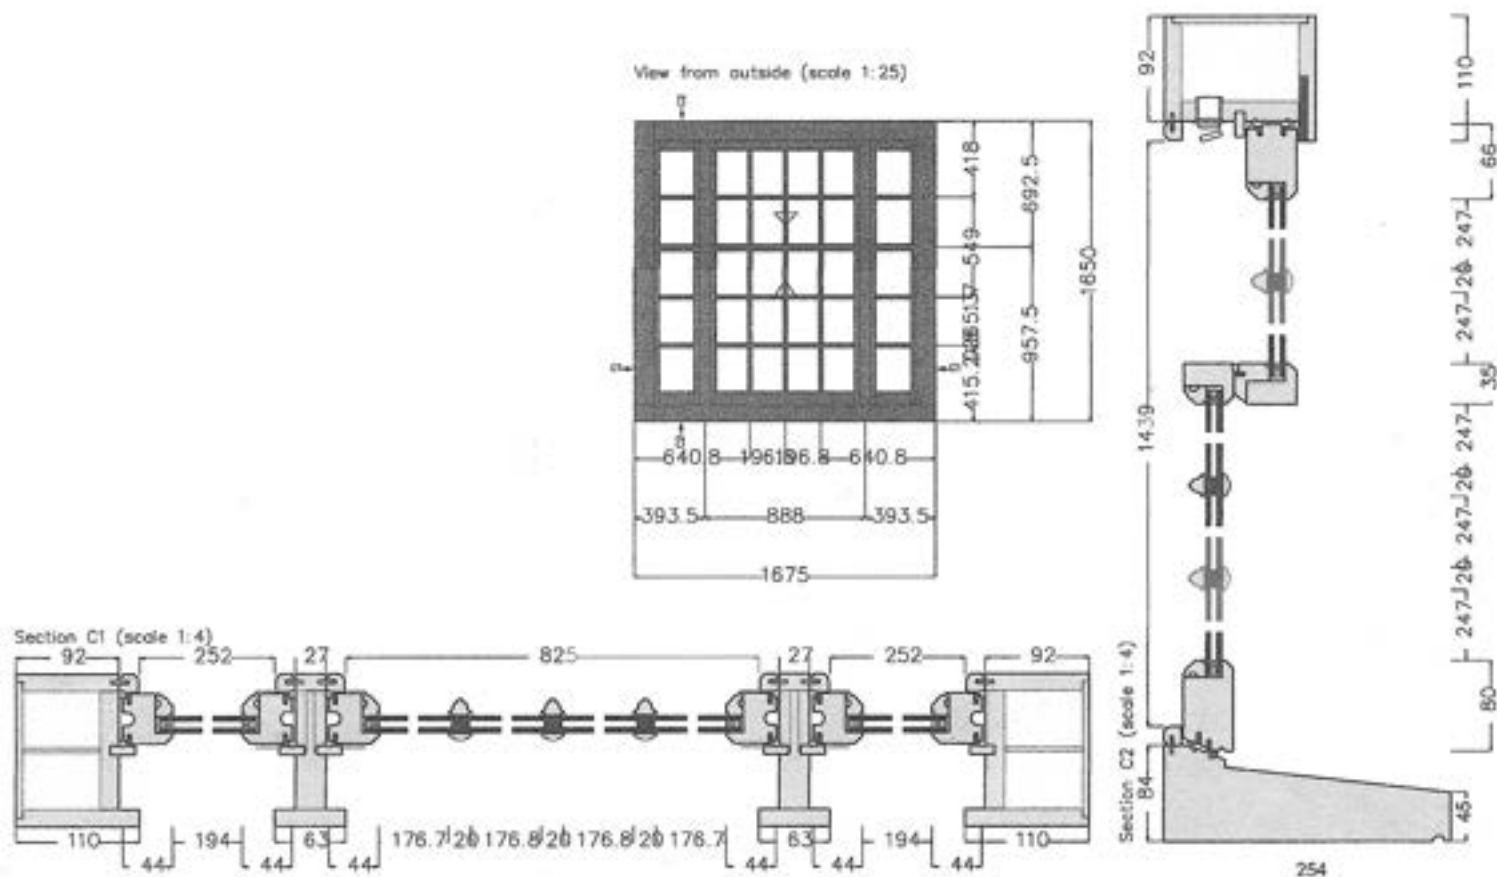

DRWG NO TVW/2


SCALES : 1:25 AND 1:4
(where shown
and dimensional)

DATE : NOVEMBER/23

STANDARD LOCKS



THE VERGE, THE VILLAGE, FINCHAM/STEAD
RG40 4JR.

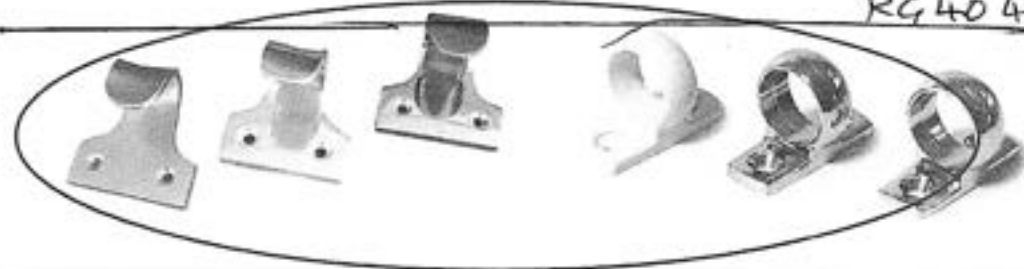

OPTIONAL HARDWARE



Modern Sash Lock



Ball Claw Catch & Keep Locking



Brighton Fastener



Dee Handle



Heritage Fastener Locking



Rola Restrictor



Push Ventlock




Angel Ventlock



Locking Ventlock



Cill Lock

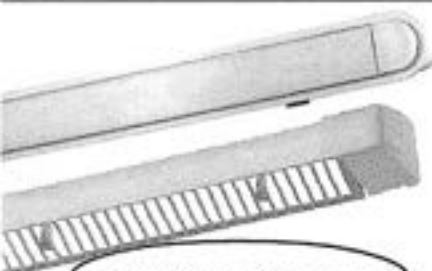


TRYKVENT (Concealed)



Select S13



Select Xtra XR16 (concealed)

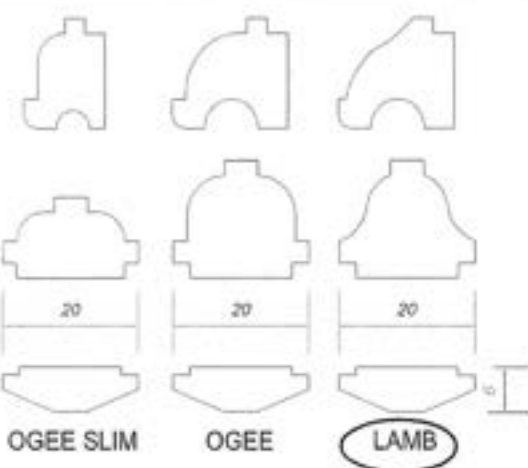


OGEE SLIM

OGEE

LAMB

DRAINAGE

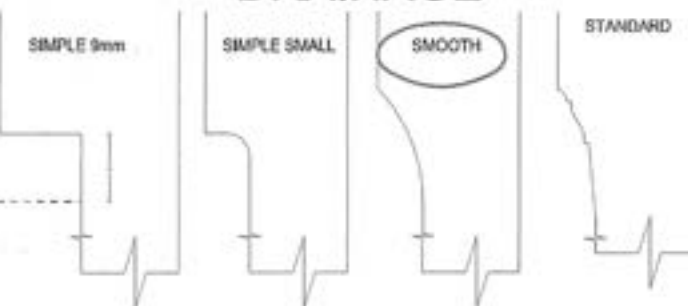


SIMPLE 9mm

SIMPLE SMALL

SMOOTH

STANDARD

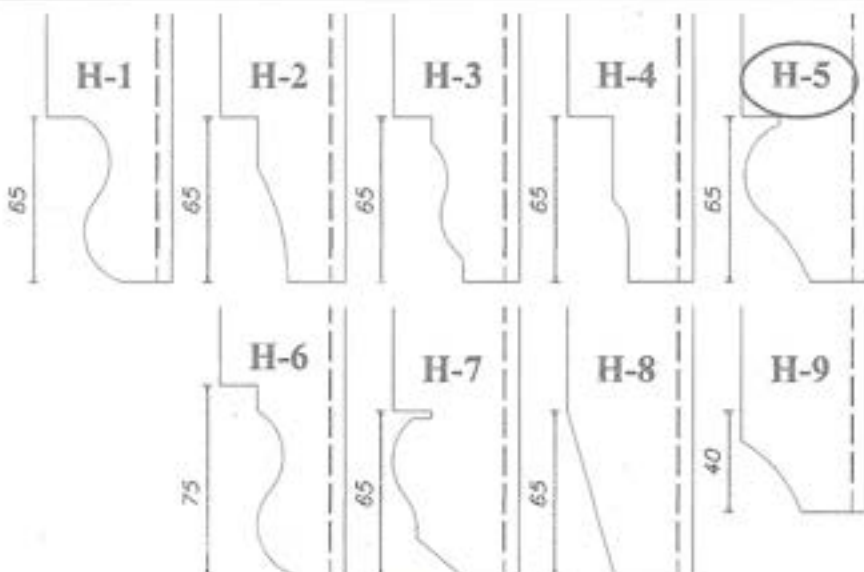

H-1

H-2

H-3

H-4

H-5


H-6

H-7

H-8

H-9

DRWG No TVW/3
SCALE: 1:4 or
AS DIMENSIONS
(IRONMONGERY DETAIL)
DATE:
NOV. 2023

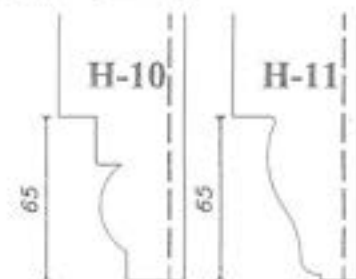

H-10

H-11