


Notes


All dimensions and levels on site are to be checked prior to commencement of work.
This drawing is the copyright of The Edwards Irish Partnership.




FRONT ELEVATION

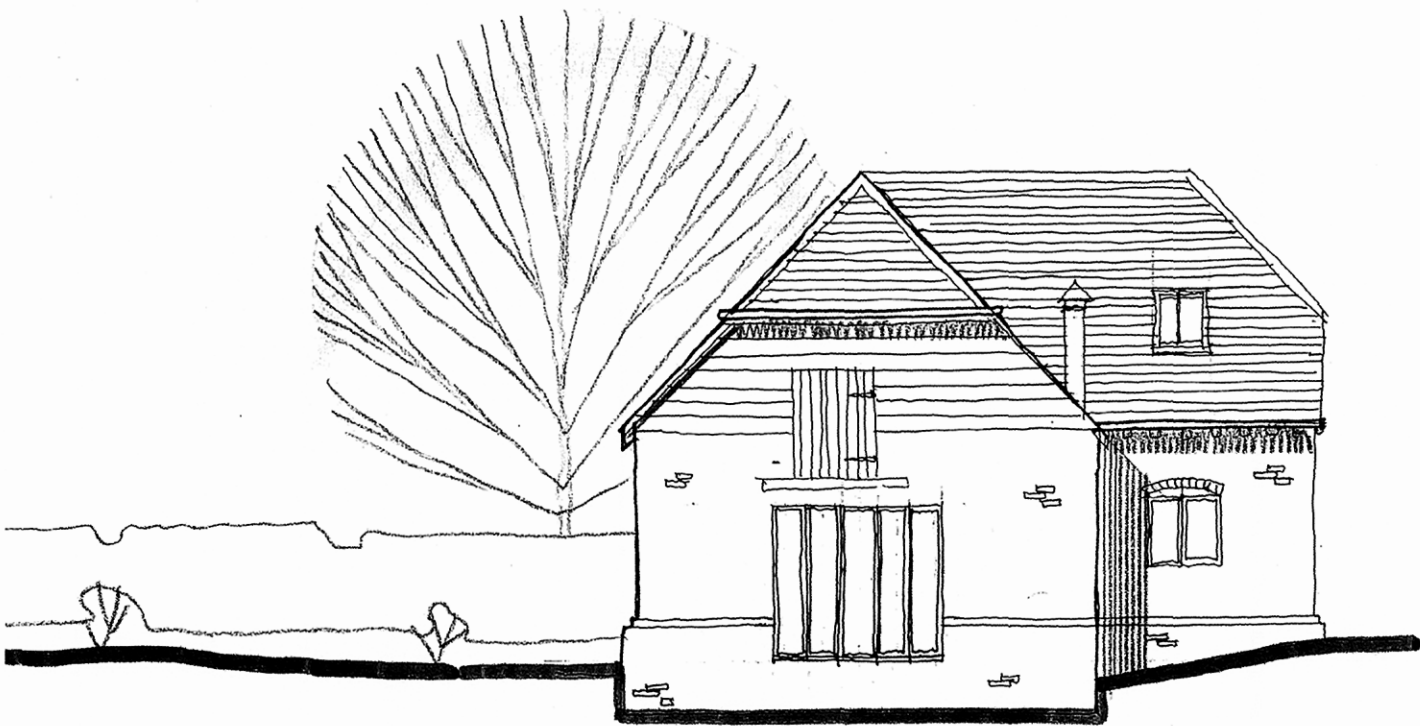

SIDE ELEVATION

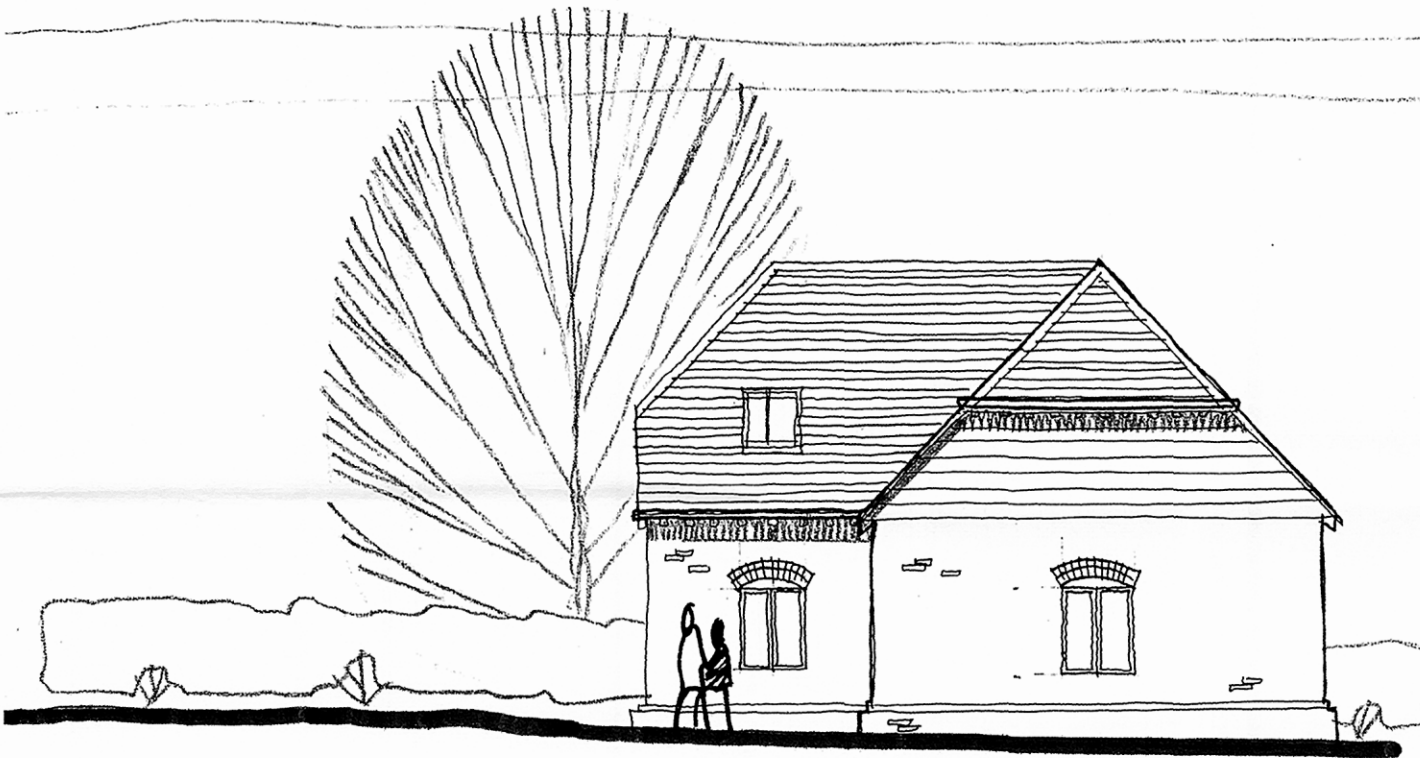


REAR ELEVATION

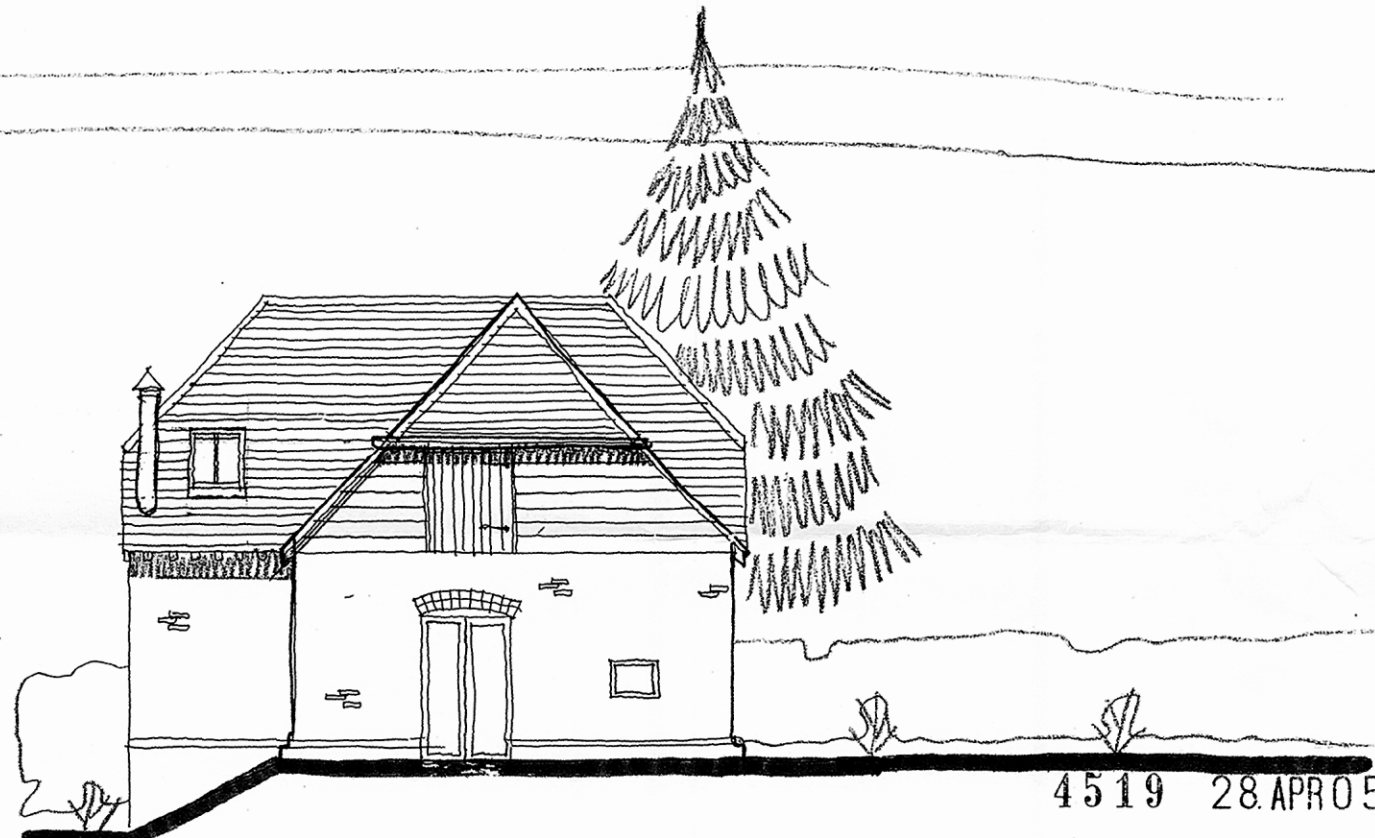


SIDE ELEVATION


4519 28.APR.05

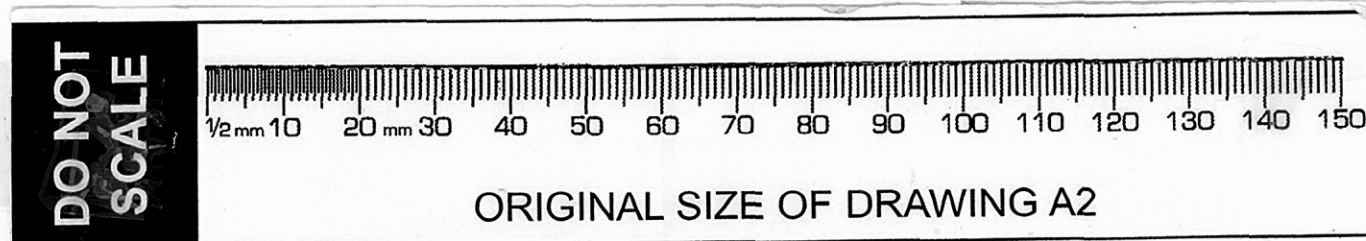

ORIGINAL SIZE OF DRAWING A2

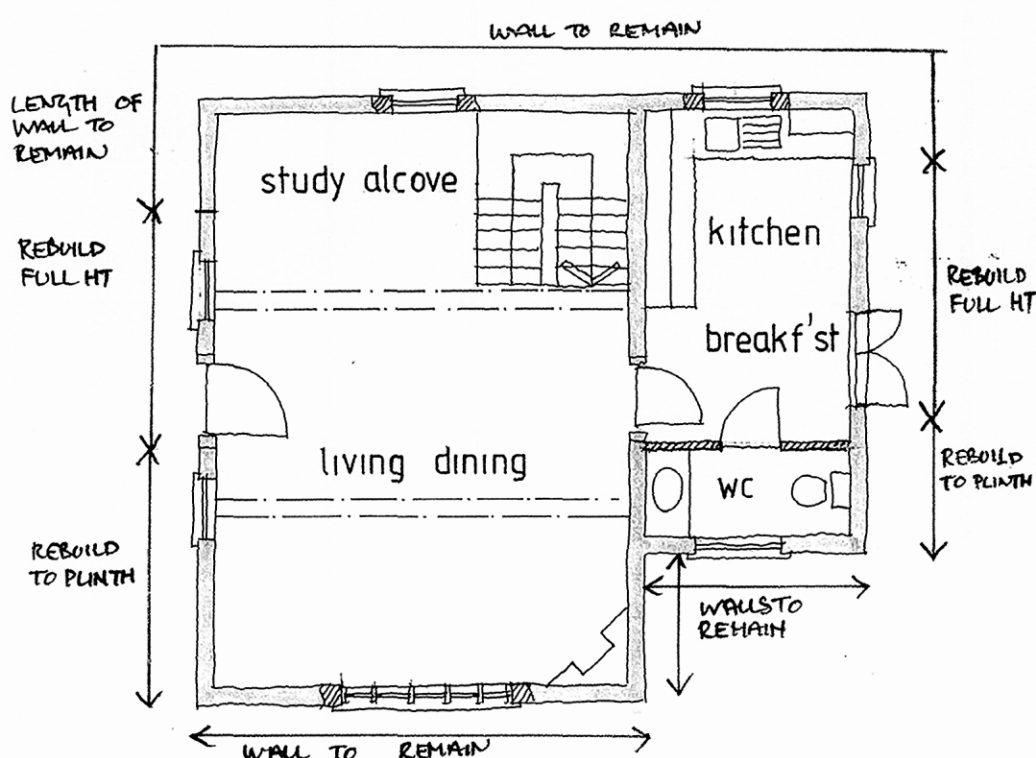

GROUND FLOOR PLAN

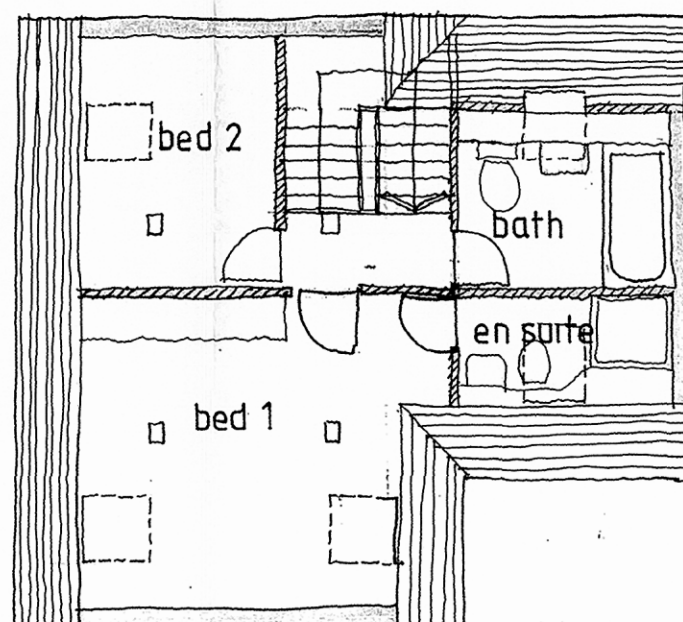

FIRST FLOOR PLAN

REBUILD MEANS:
REUSE XTG BRICKS IN
MATCHING 215MM SOLID BOND &
LINE MORTAR

REV B: NOTES ADDED
REV A: ROOF LIGHTS ADDED
APRIL 05
FEB 02.

Project
THE BARNs
NEWLAND FARM
ARBORFIELD
Client
HICKS DEVELOPMENTS LTD

Drawing
BARN UNIT 1
PROPOSALS

Scale
1 100
Date
01/02



The Edwards Irish Partnership
Architects & Surveyors
36 Langborough Road, Wokingham, Berks. RG40 2BT
Tel: 0118-989-4403 Fax: 0118-989-4383 E-mail: the.eip@virgin.net

Job 1493 Dwg.10.b

Rapidos DS (UK) 99811