


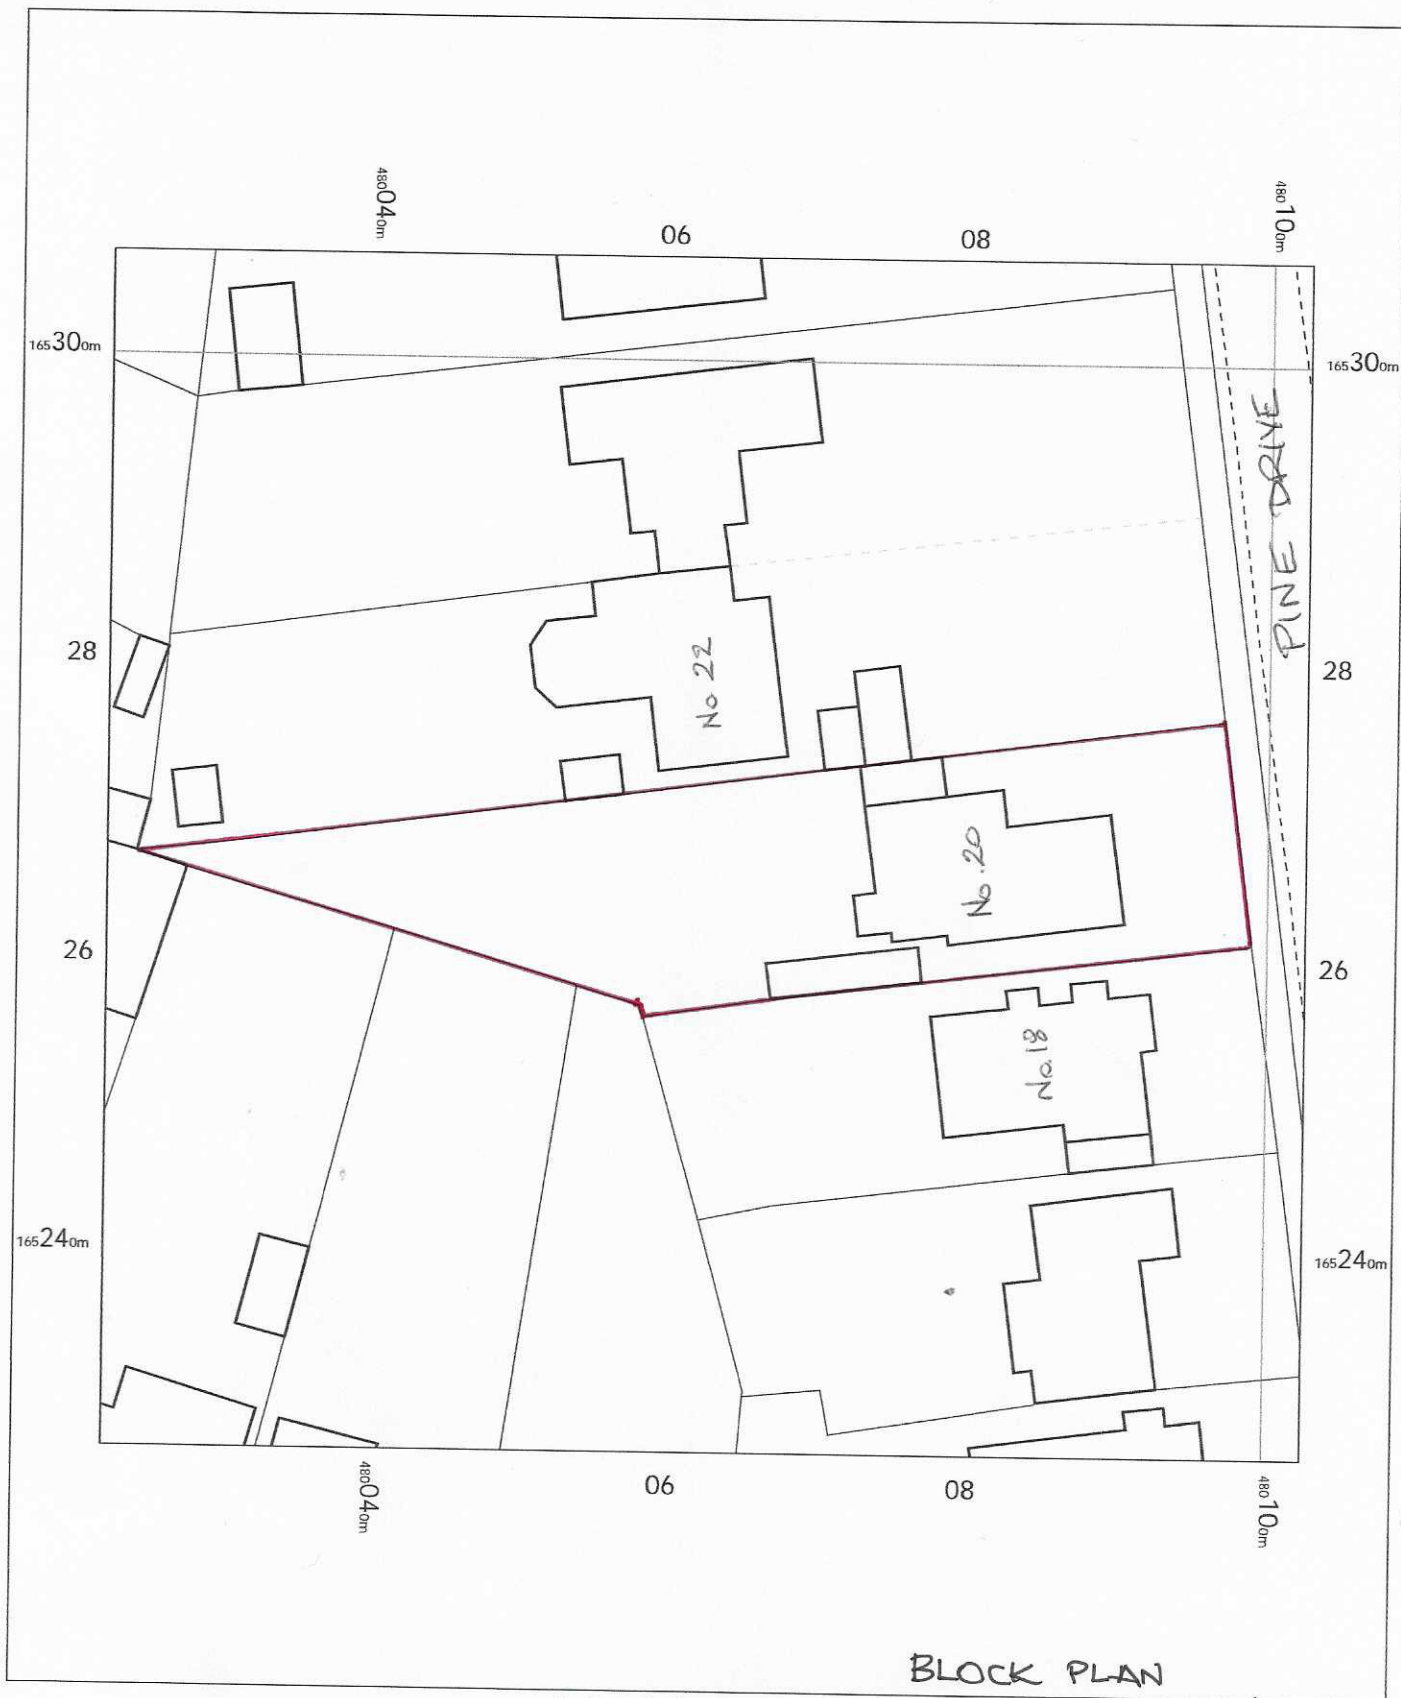

BLOCK PLAN

DWG No: FL2177/BP

OS MasterMap 1250/2500/10000 scale
Tuesday, March 25, 2025, ID: CM-01214187
www.centremapslive.co.uk

1:500 scale print at A4, Centre: 480063 E, 165267 N

©Crown Copyright Ordnance Survey. Licence no.
AC0000849896

