



DC
AUG. 24

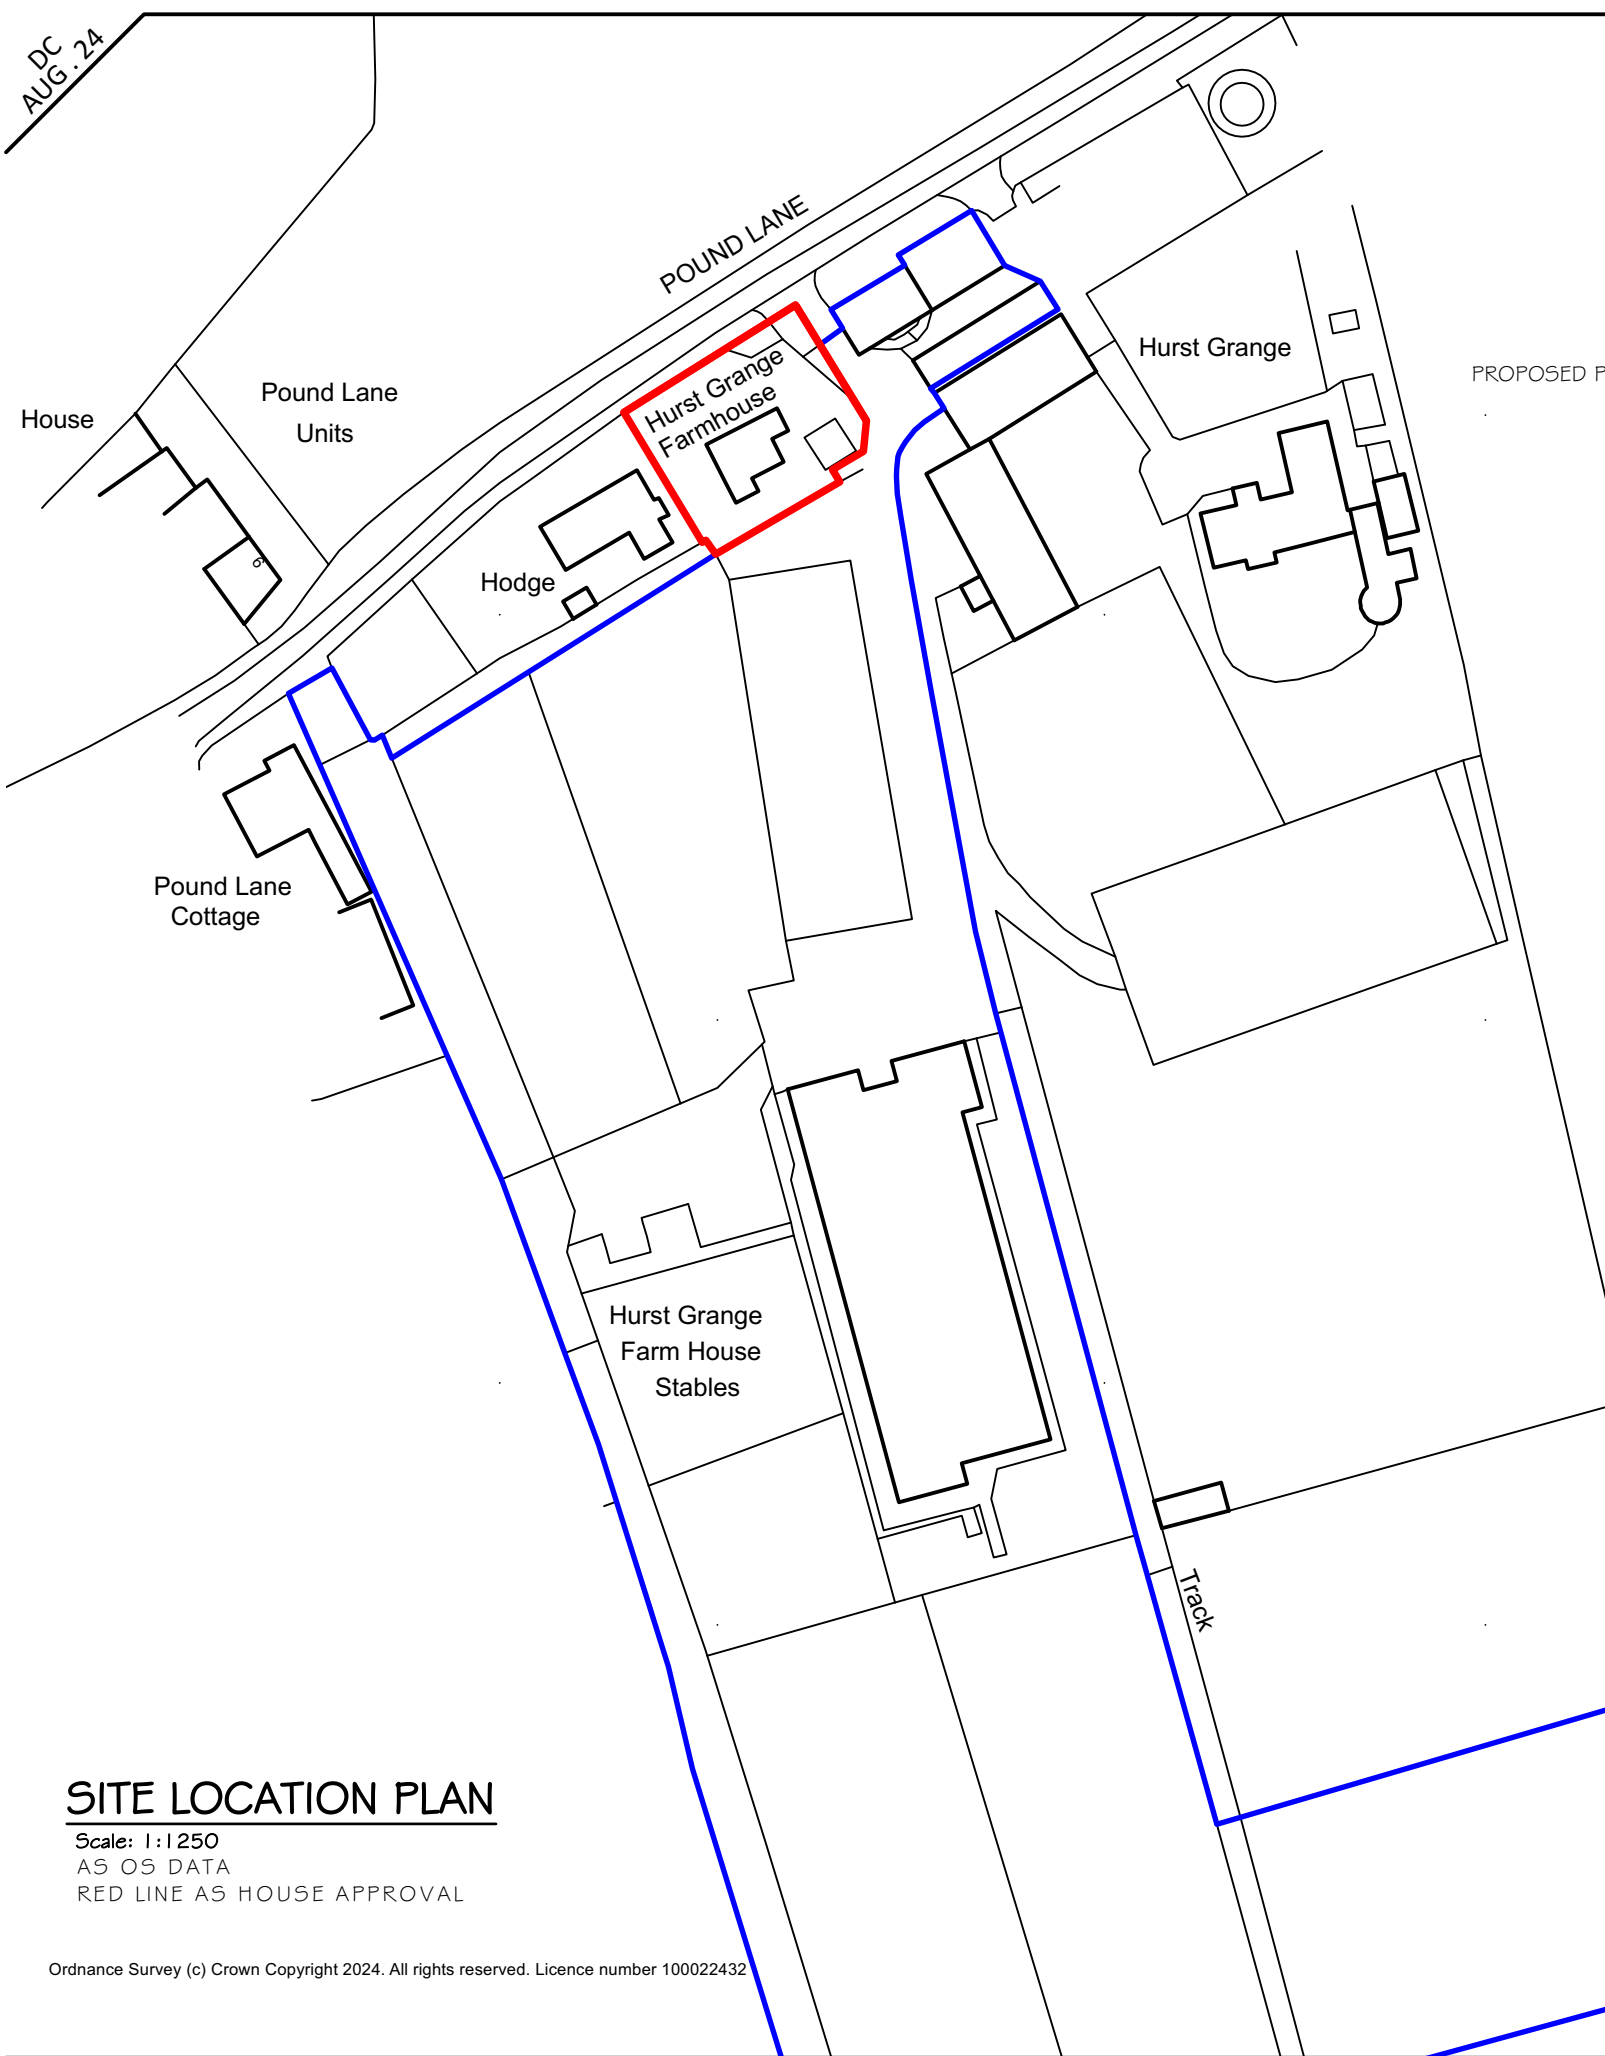


SITE LOCATION PLAN
Scale: 1:1250
AS OS DATA
RED LINE AS HOUSE APPROVAL


Ordnance Survey (c) Crown Copyright 2024. All rights reserved. Licence number 100022432

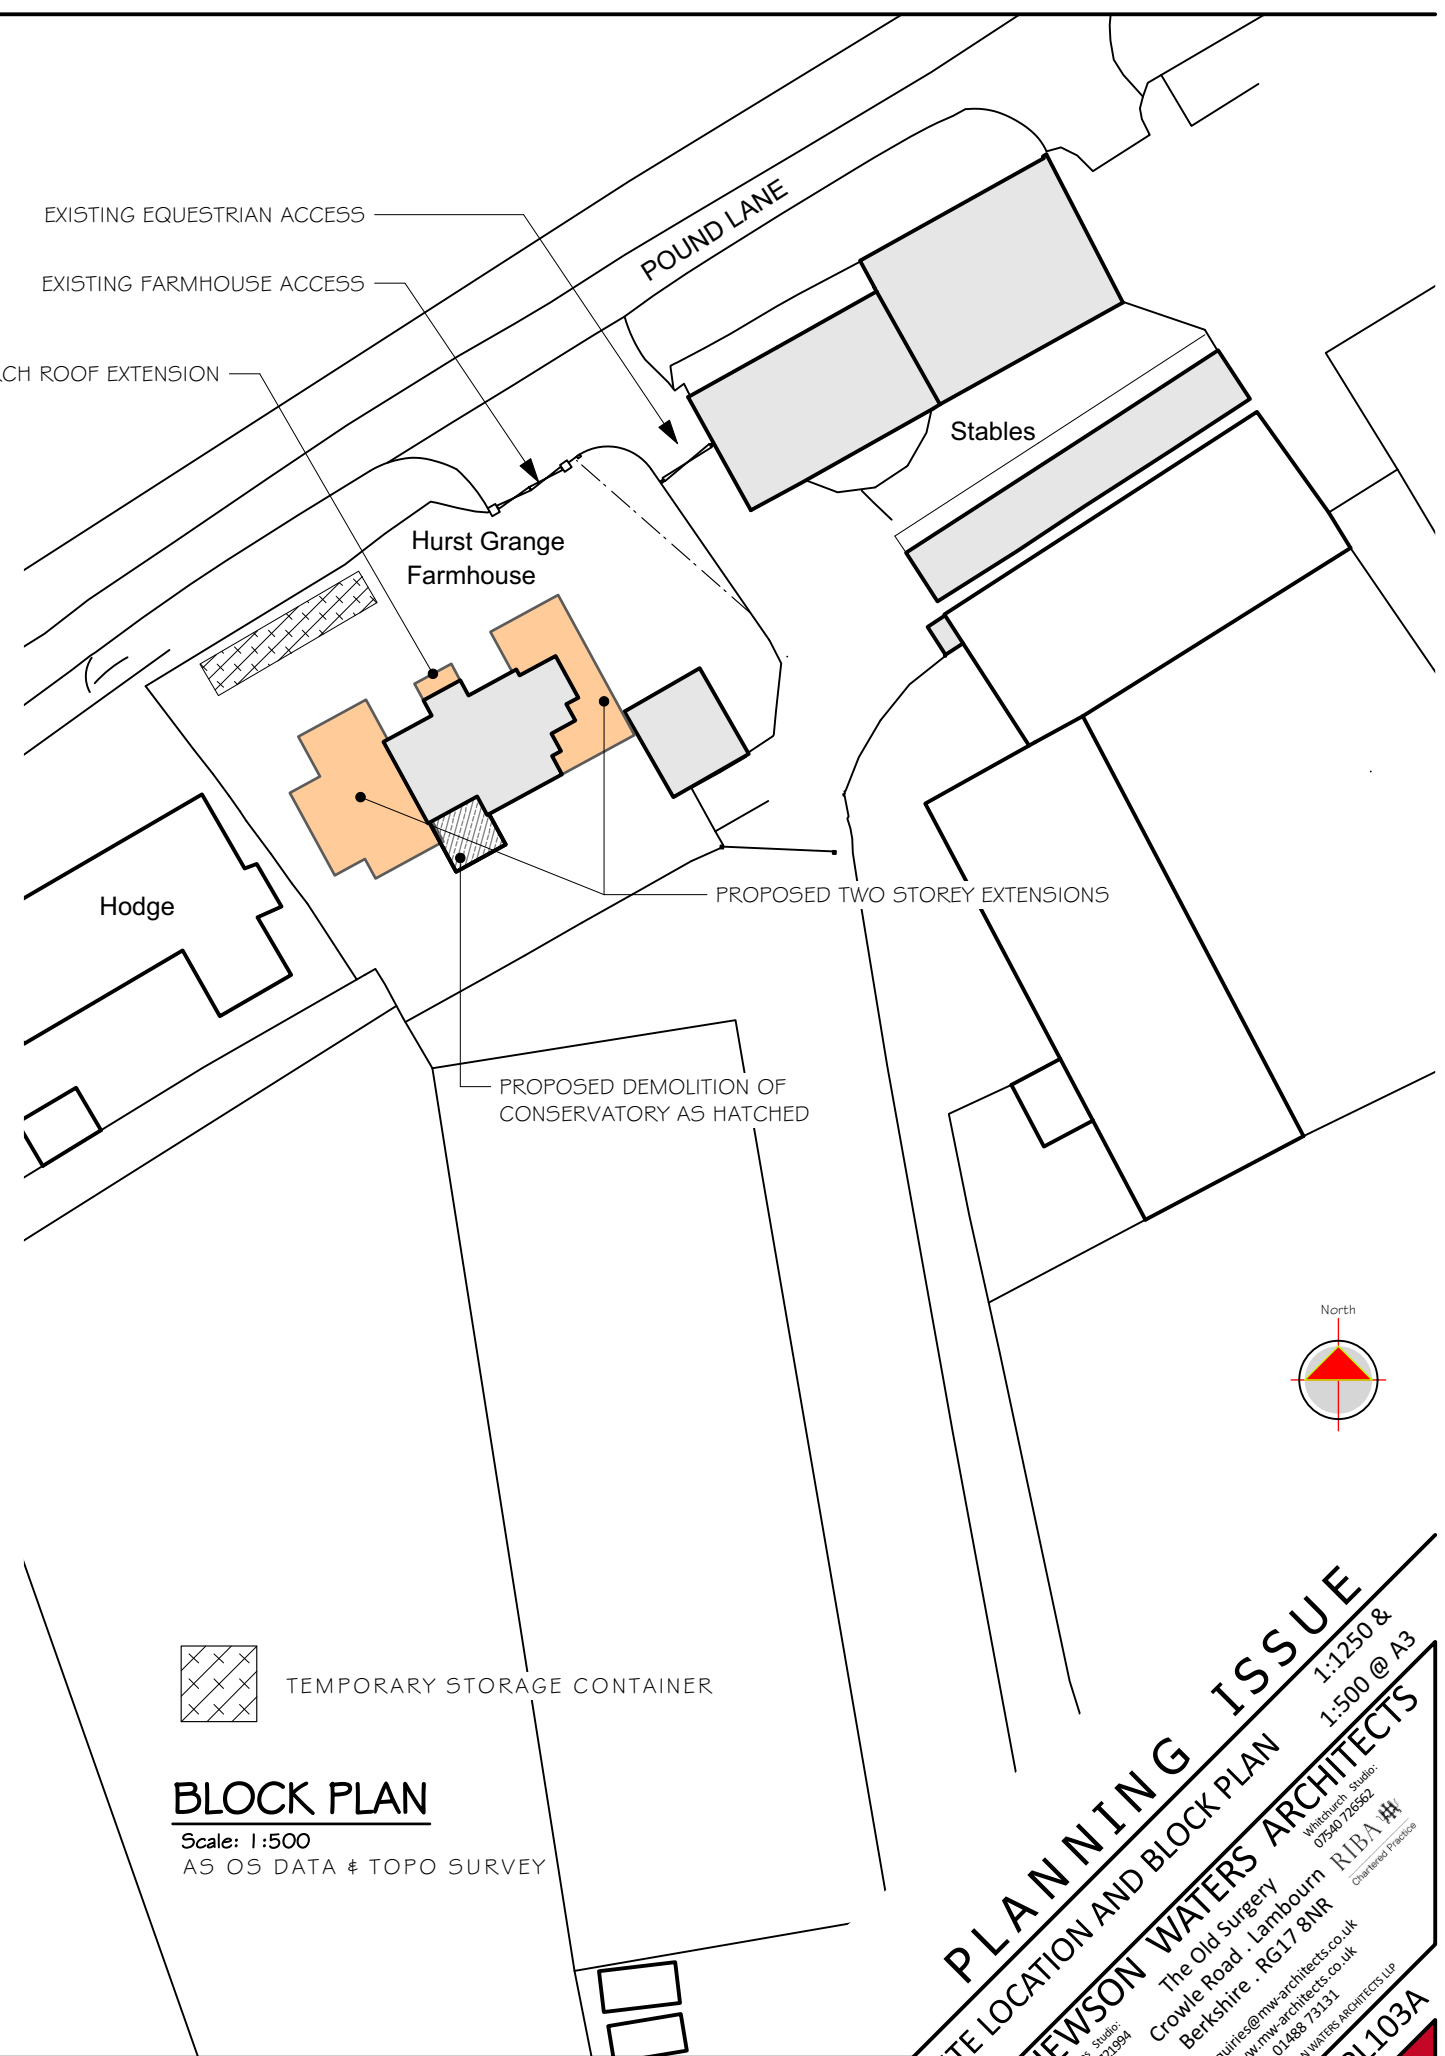

BLOCK PLAN
Scale: 1:500
AS OS DATA & TOPO SURVEY

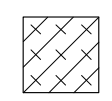

TEMPORARY STORAGE CONTAINER

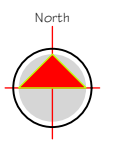

HURST GRANGE FARMHOUSE, POUND LANE, HURST, RG10 0RS

REVISION	DATE	AMENDMENTS
A	SEP.24	PLANNING ISSUE

SCALE BAR - 1:1250 0 10 20 30 40 50m 0 10 20 25m - 1:500

PLANNING ISSUE
SITE LOCATION AND BLOCK PLAN 1:1250 & 1:500 @ A3

MATHEWSON WATERS ARCHITECTS
RIBA #
01888 73131
enquiries@mw-architects.co.uk
www.mw-architects.co.uk

The Old Surgery
Crowle Road · Lambourn
Berkshire · RG17 8NR

© MATHEWSON WATERS ARCHITECTS LLP
24025 PL103A