
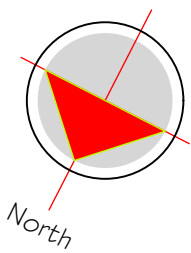
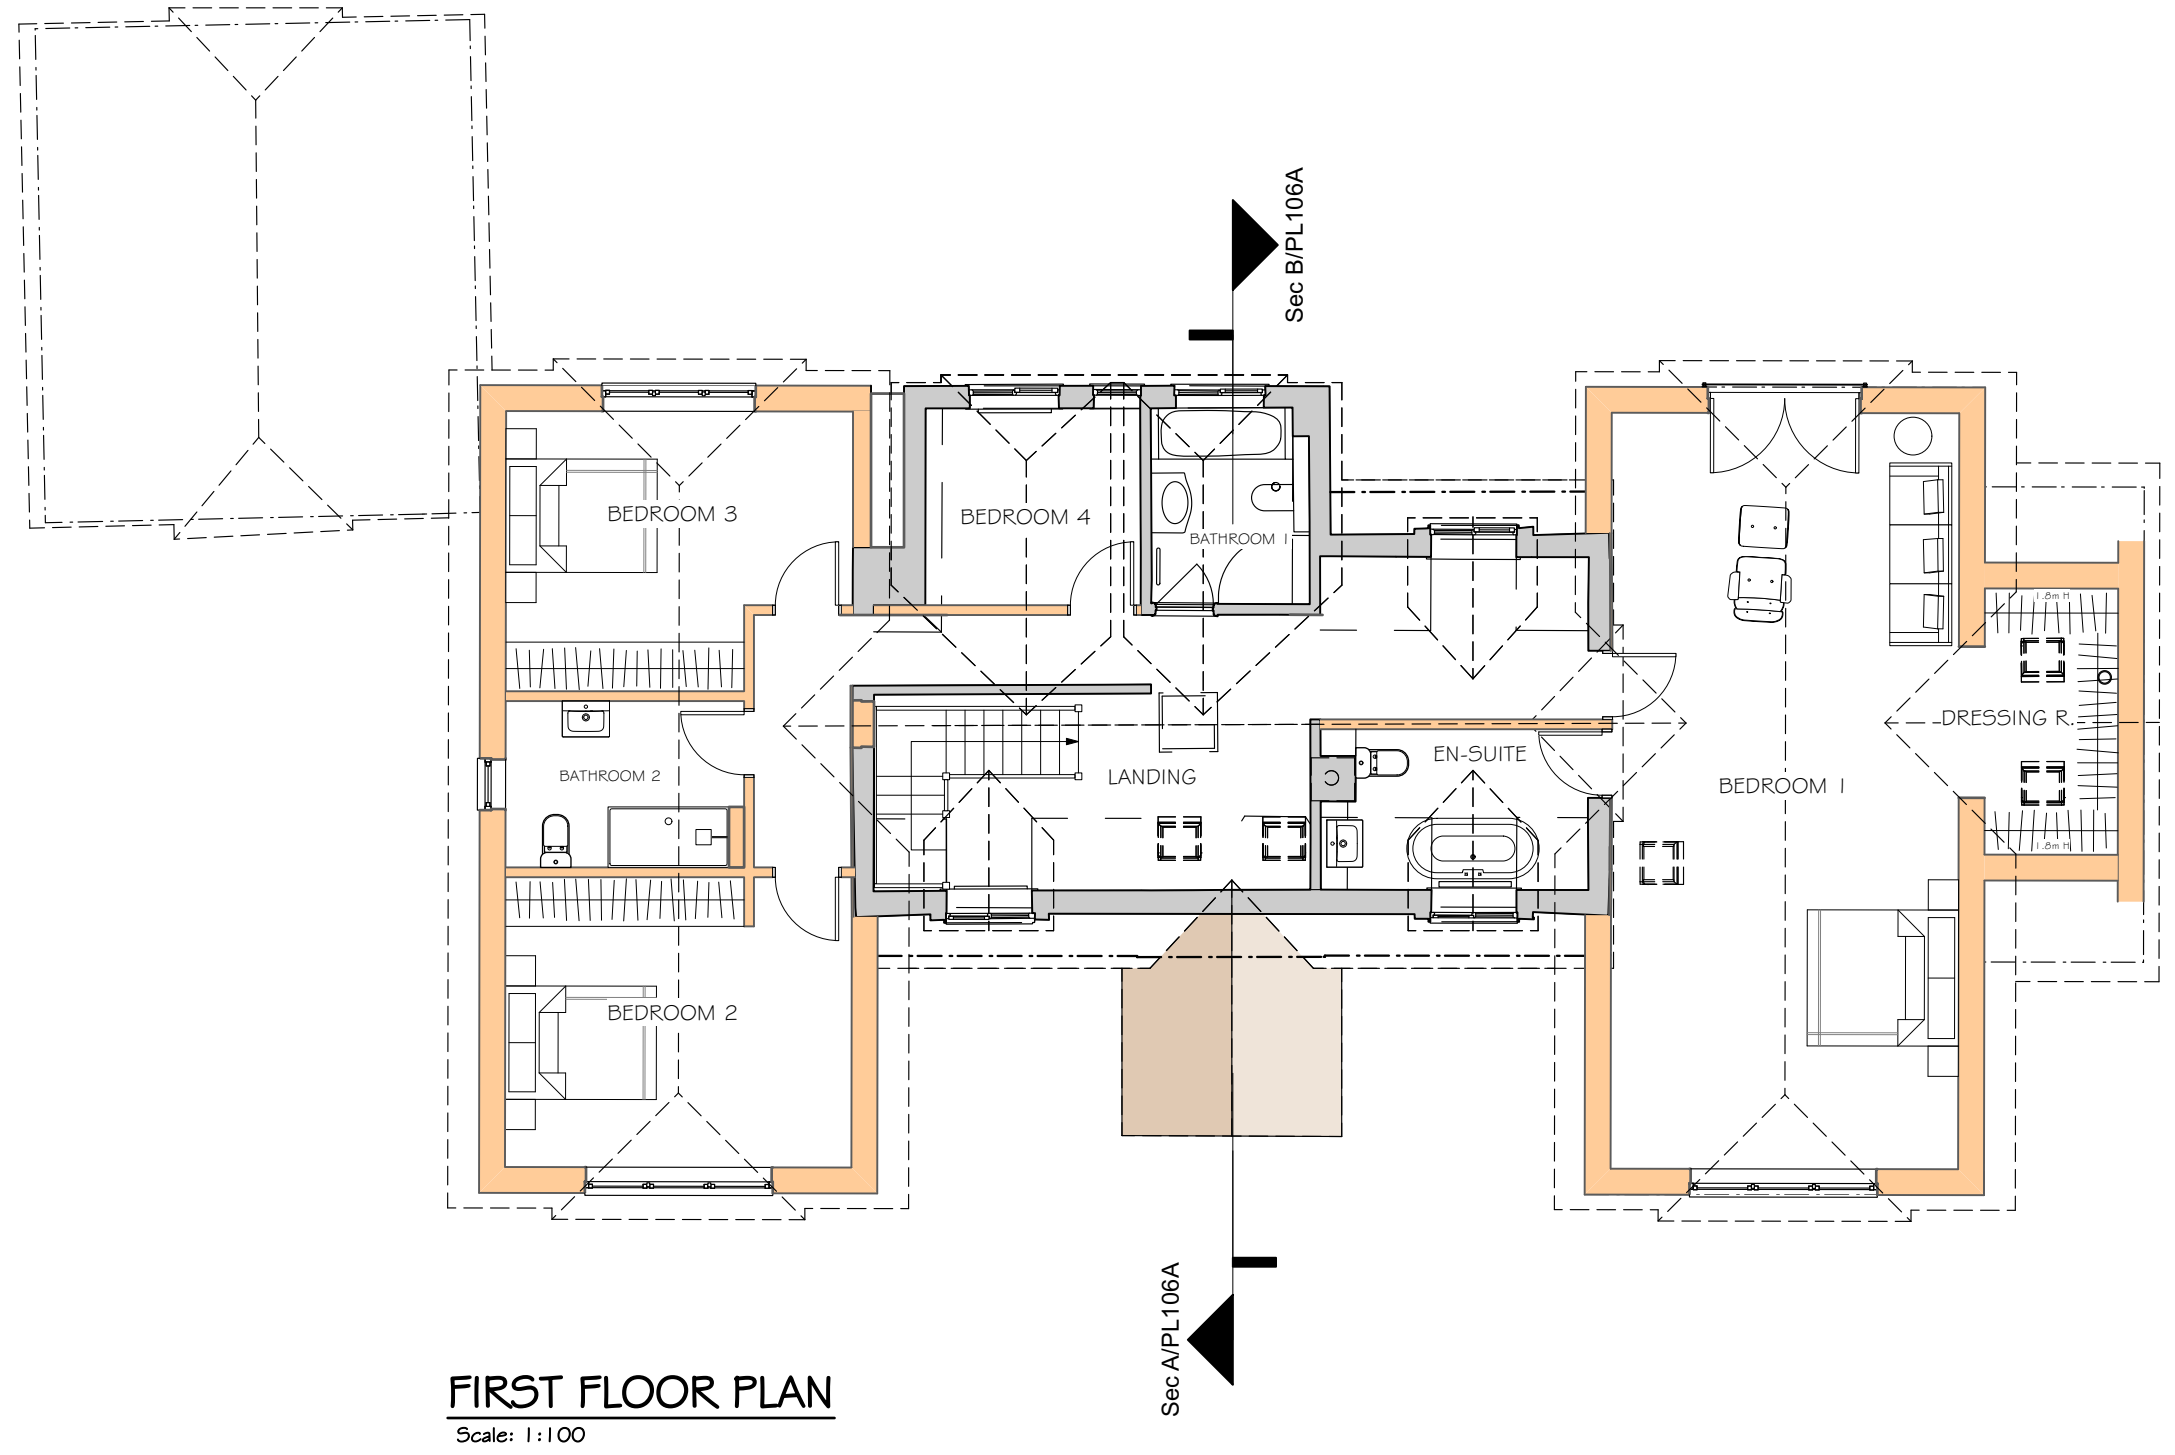
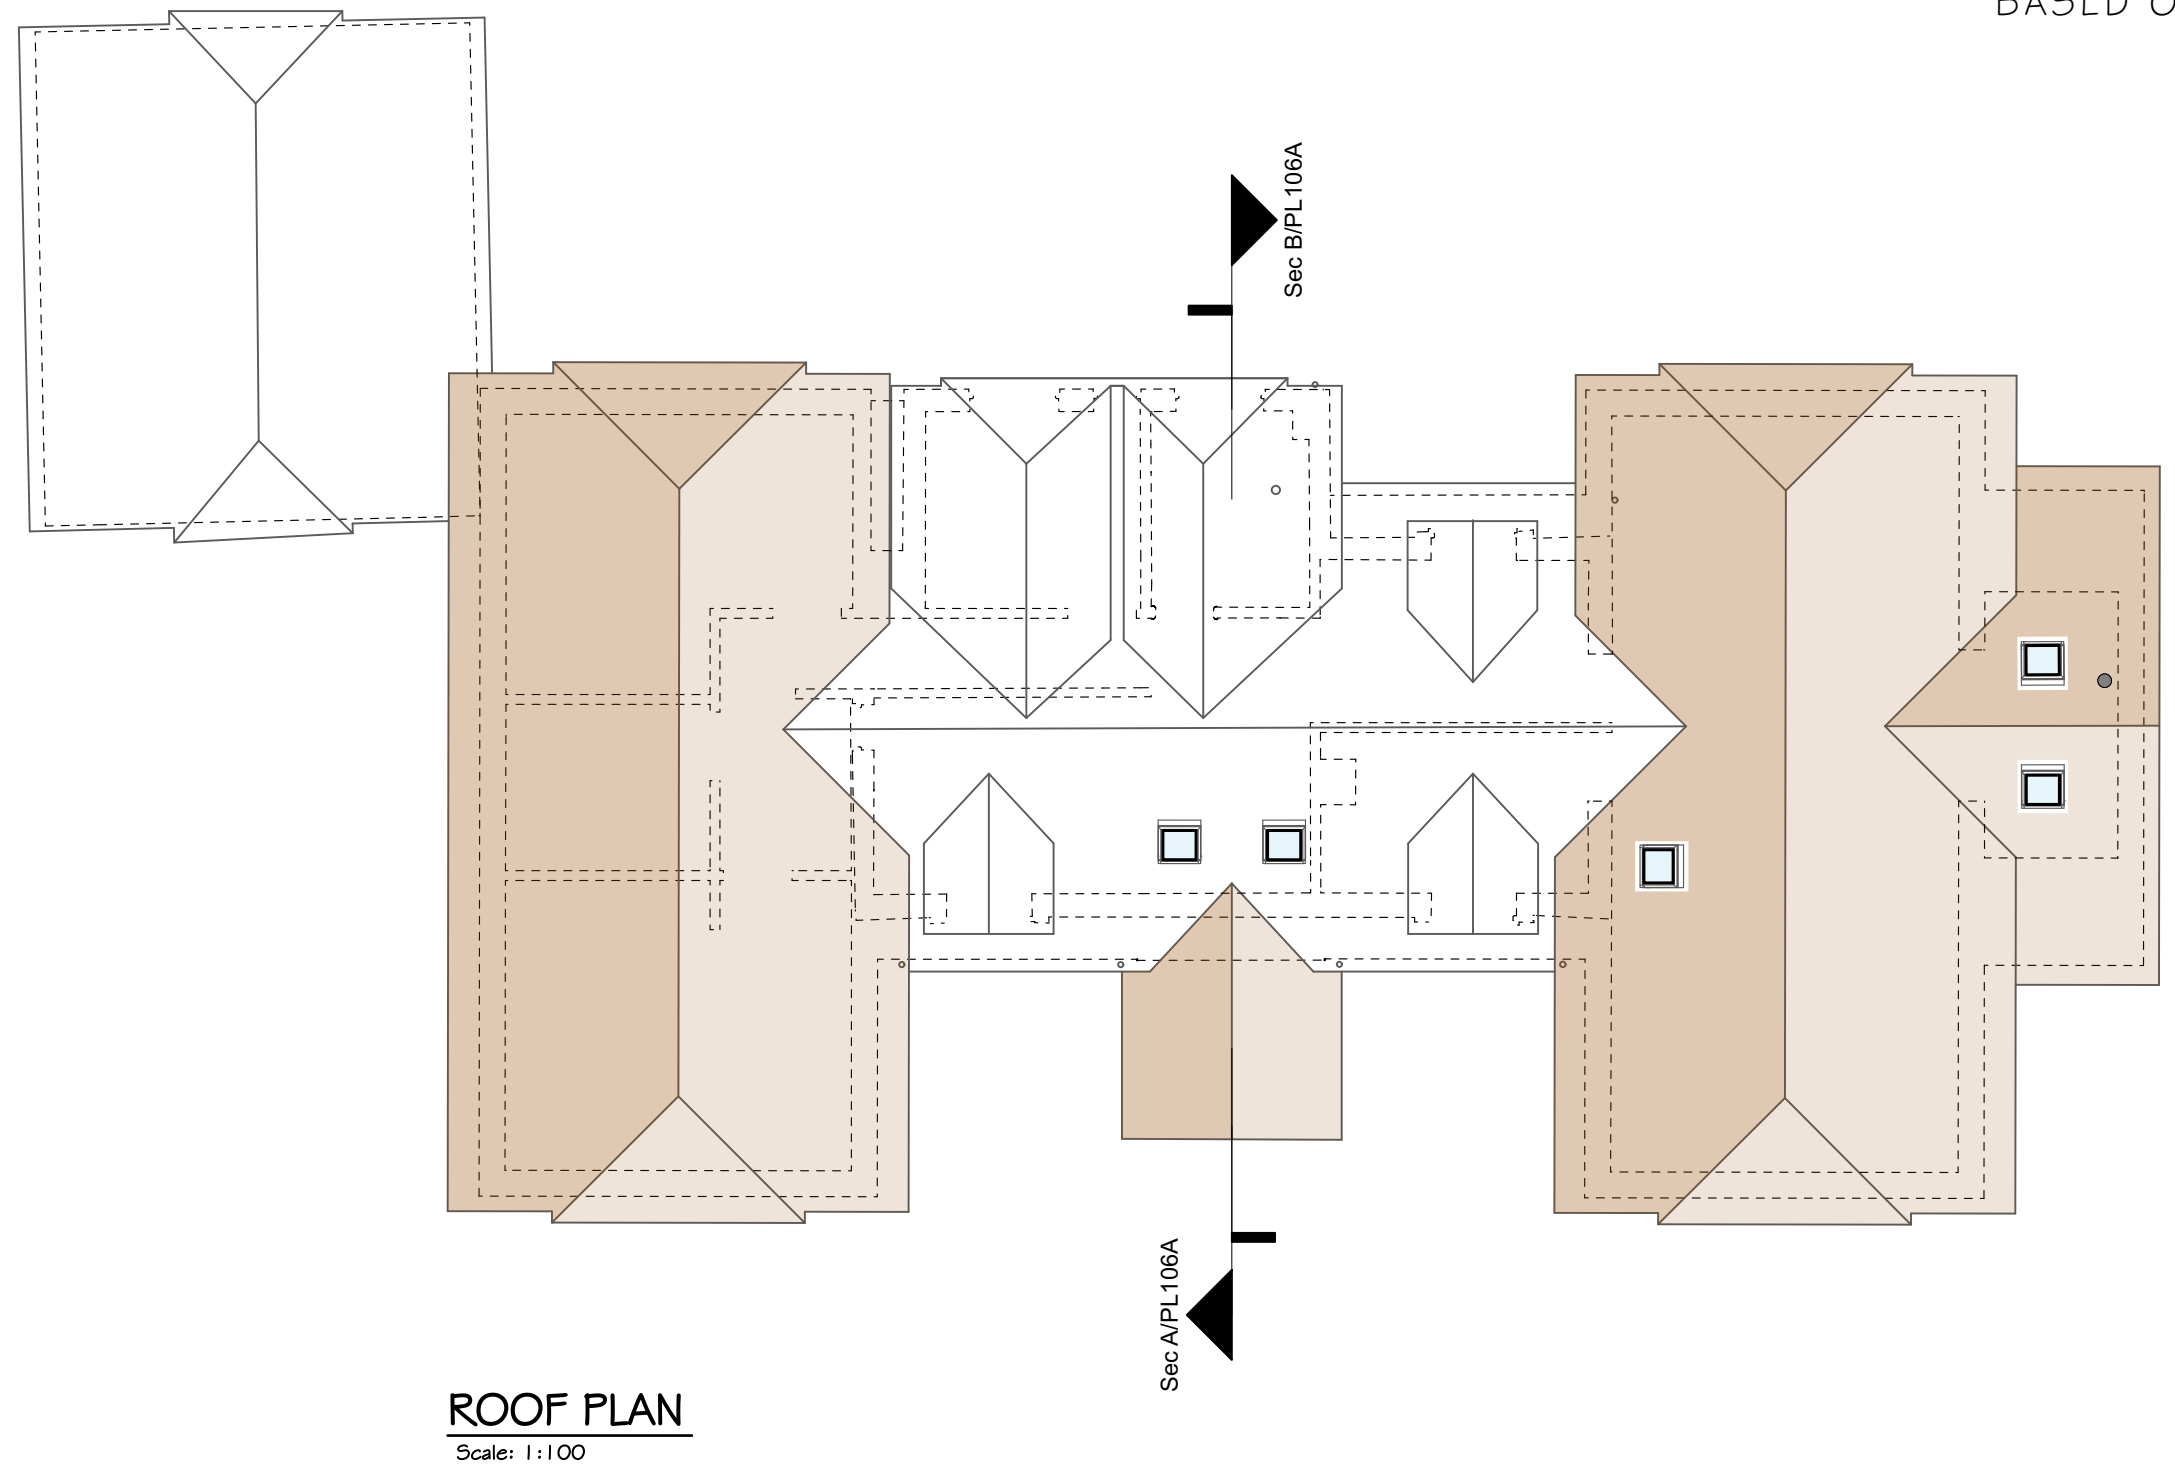


DC
AUG. 24

BASED ON LDS SURVEY DATA

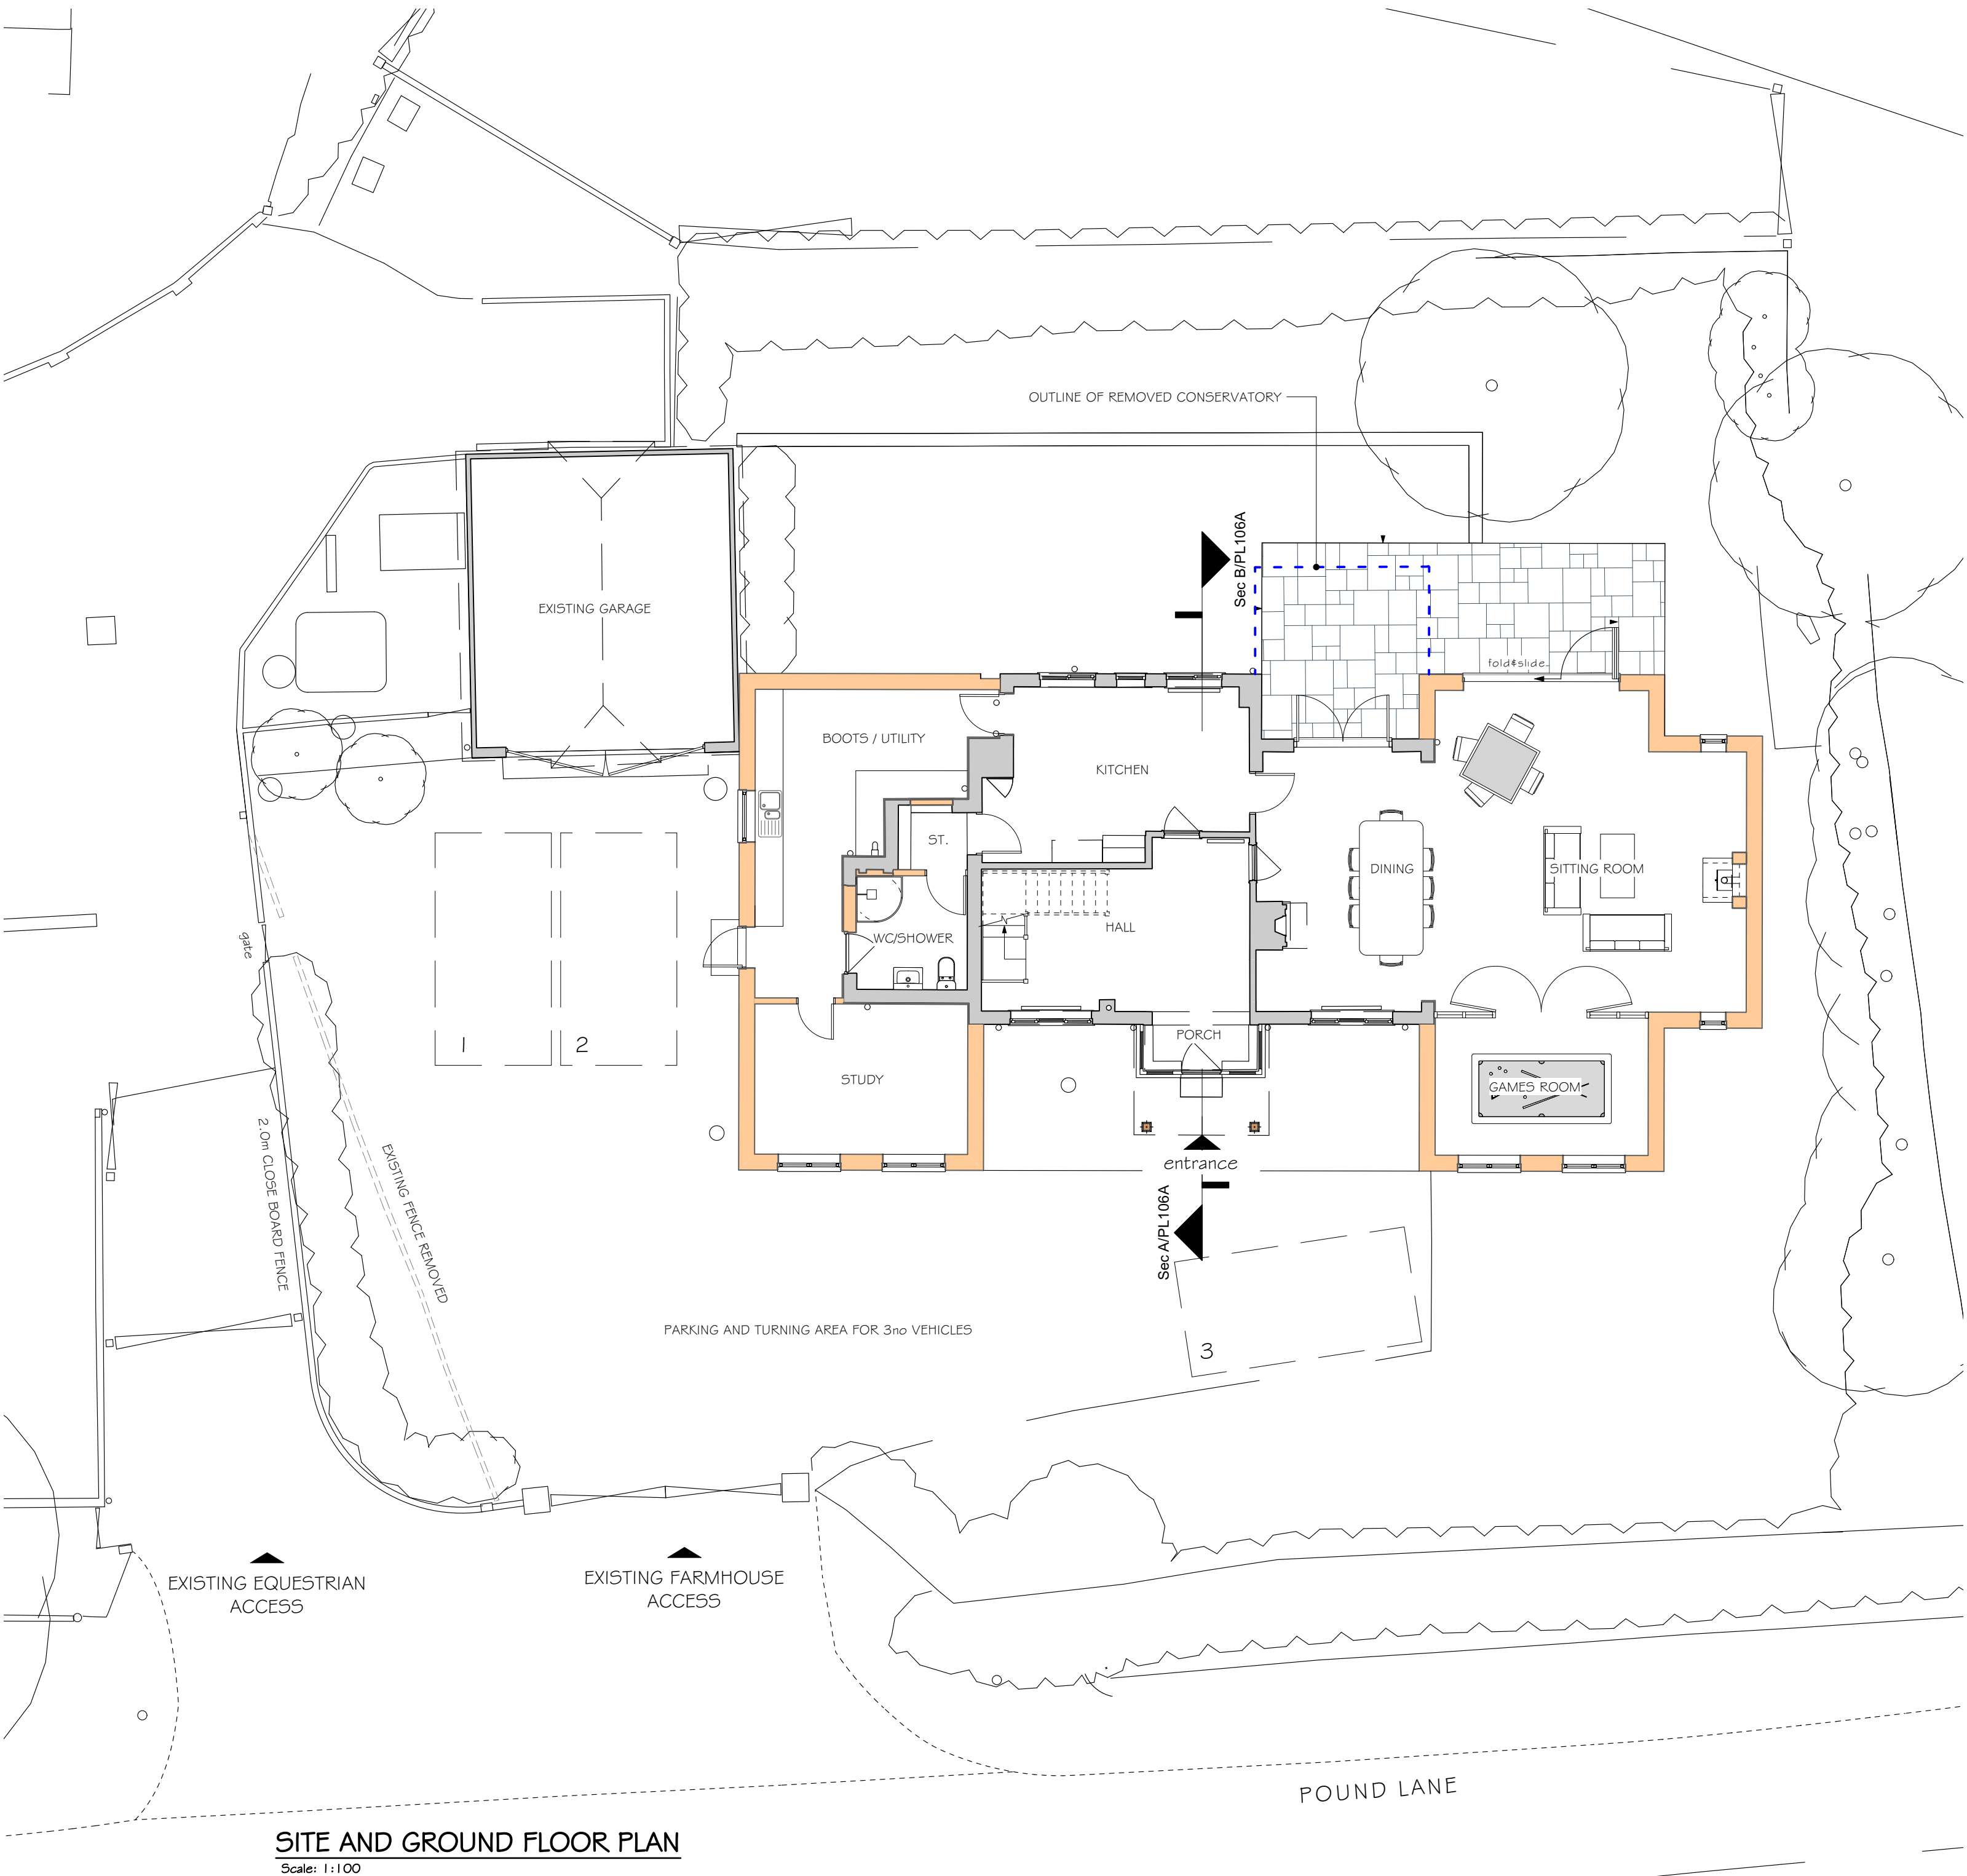

REVISION	DATE	AMENDMENTS
A	SEP.24	PLANNING ISSUE
0 1 2 3 4 5 6 7 8 9 10m		
SCALE BAR - 1:100		

PROPOSED PLANS

MATHEWSON WATERS ARCHITECTS

The Old Surgery
Crowle Road · Lambourn
Berkshire · RG17 8NR

enquiries@mw-architects.co.uk
01888 73 231
www.mw-architects.co.uk

Whitehush Studio:
07540 728562

RIBA #
Chartered Practice

© MATHEWSON WATERS ARCHITECTS LTD

24025 PL105A

PLANNING ISSUE
1:100 @ A1