


PARKING PLAN - R1



0 20
Metres

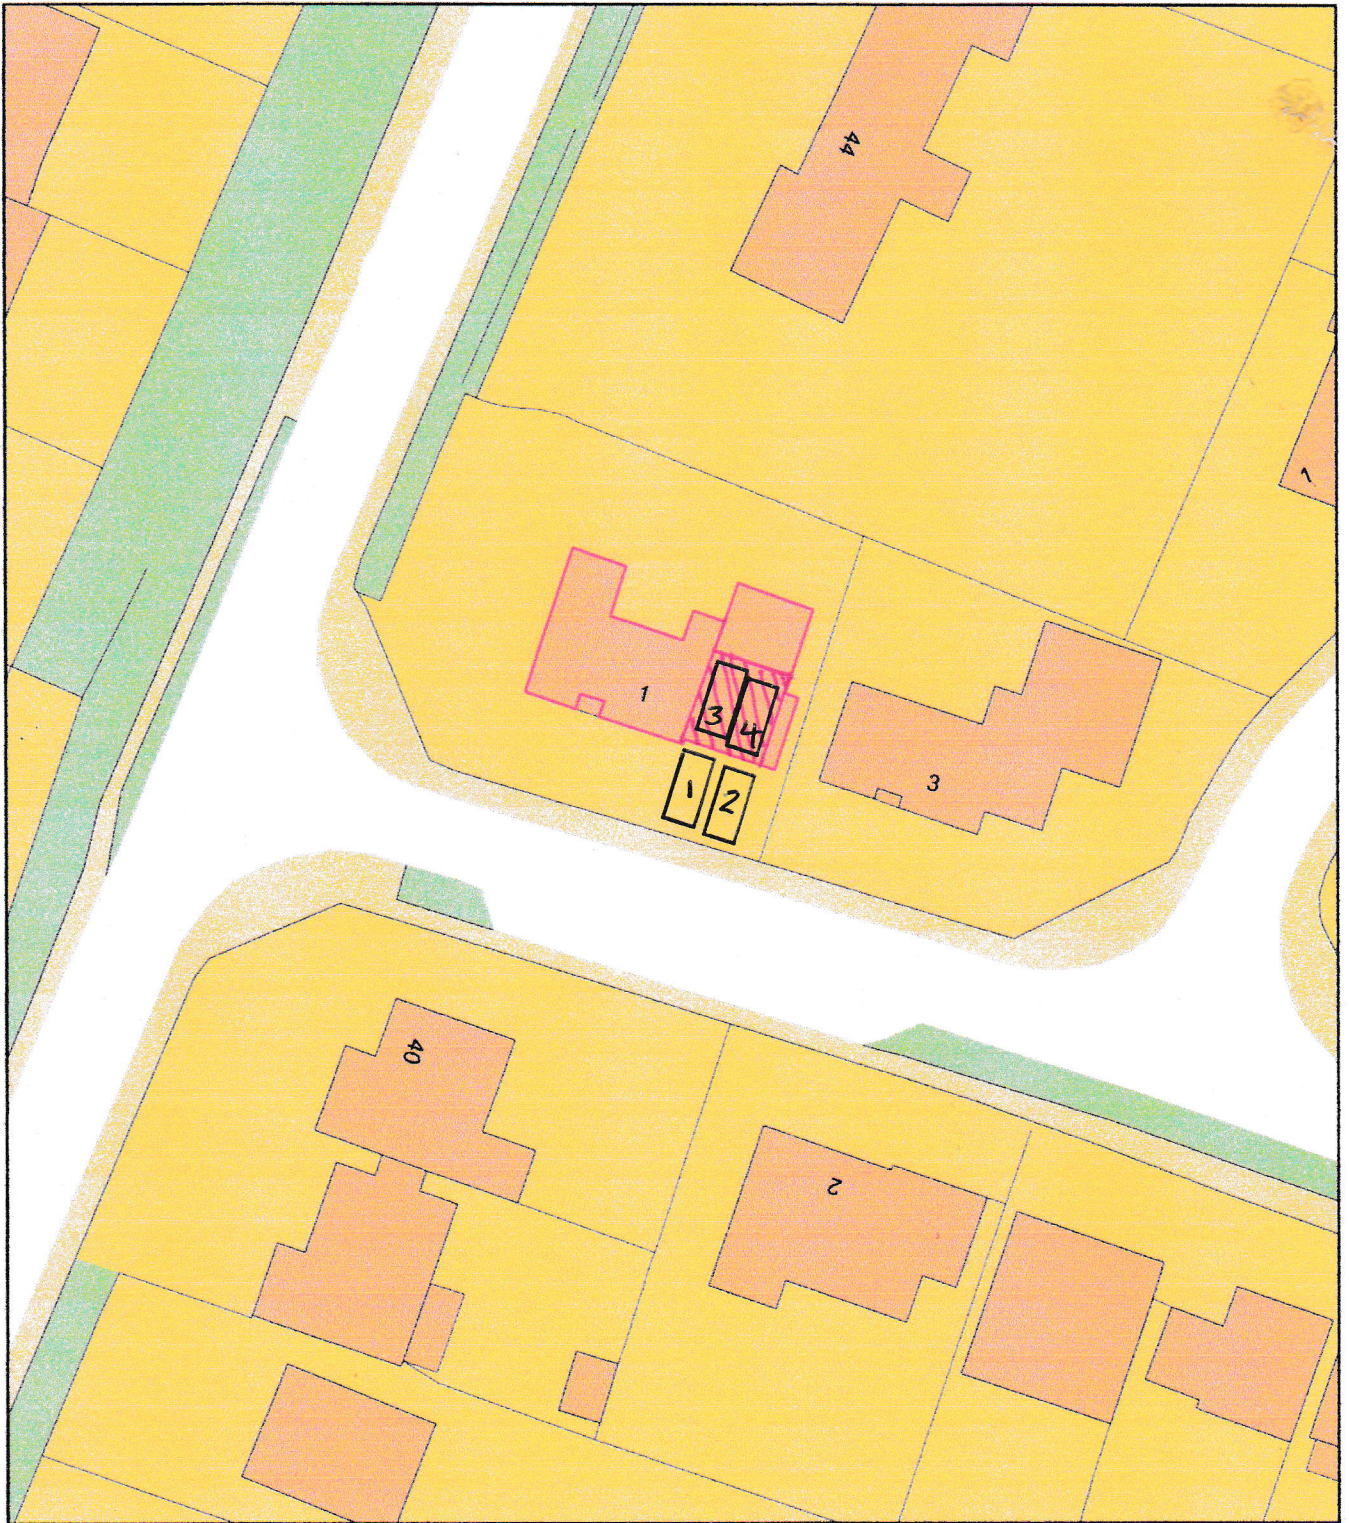

Plan Produced for: 1 Sherwood Road RG41 5NH

Date Produced: 07 Sep 2026

Plan Reference Number / Project ID: TQRQM26250111038338 / Mistry

Scale: 1:500 @ A4