



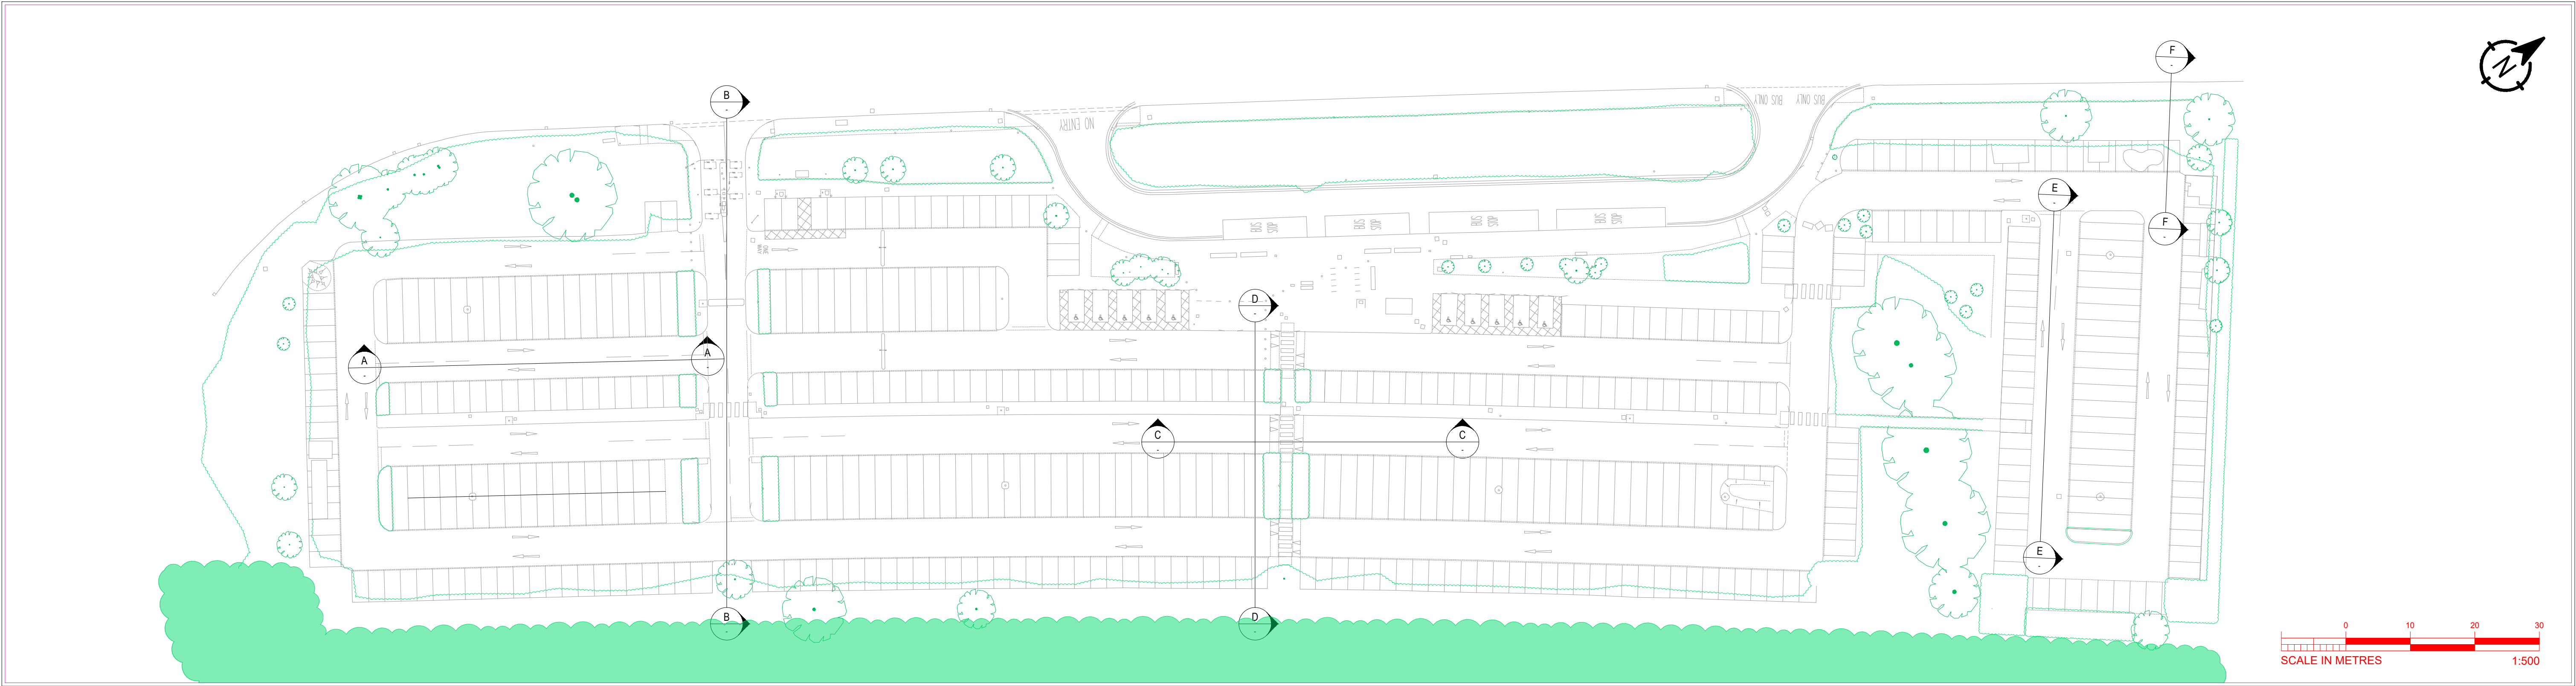


EXISTING SITE PLAN
1:500

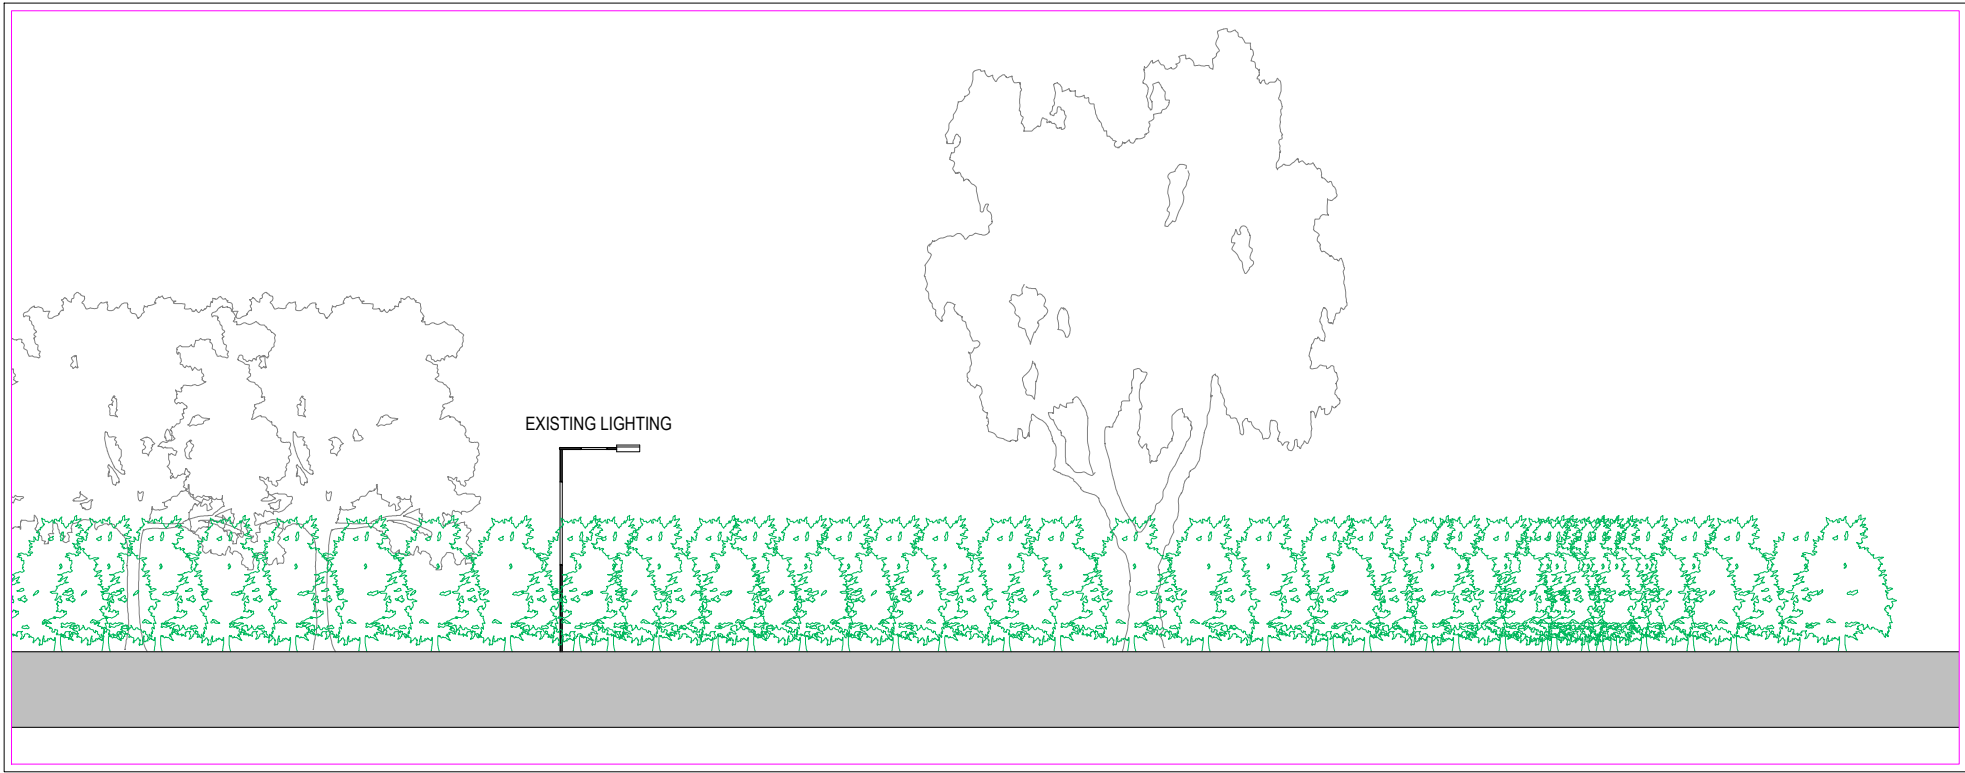


EXISTING ELEVATION A-A
1:200




EXISTING ELEVATION B-B
1:200

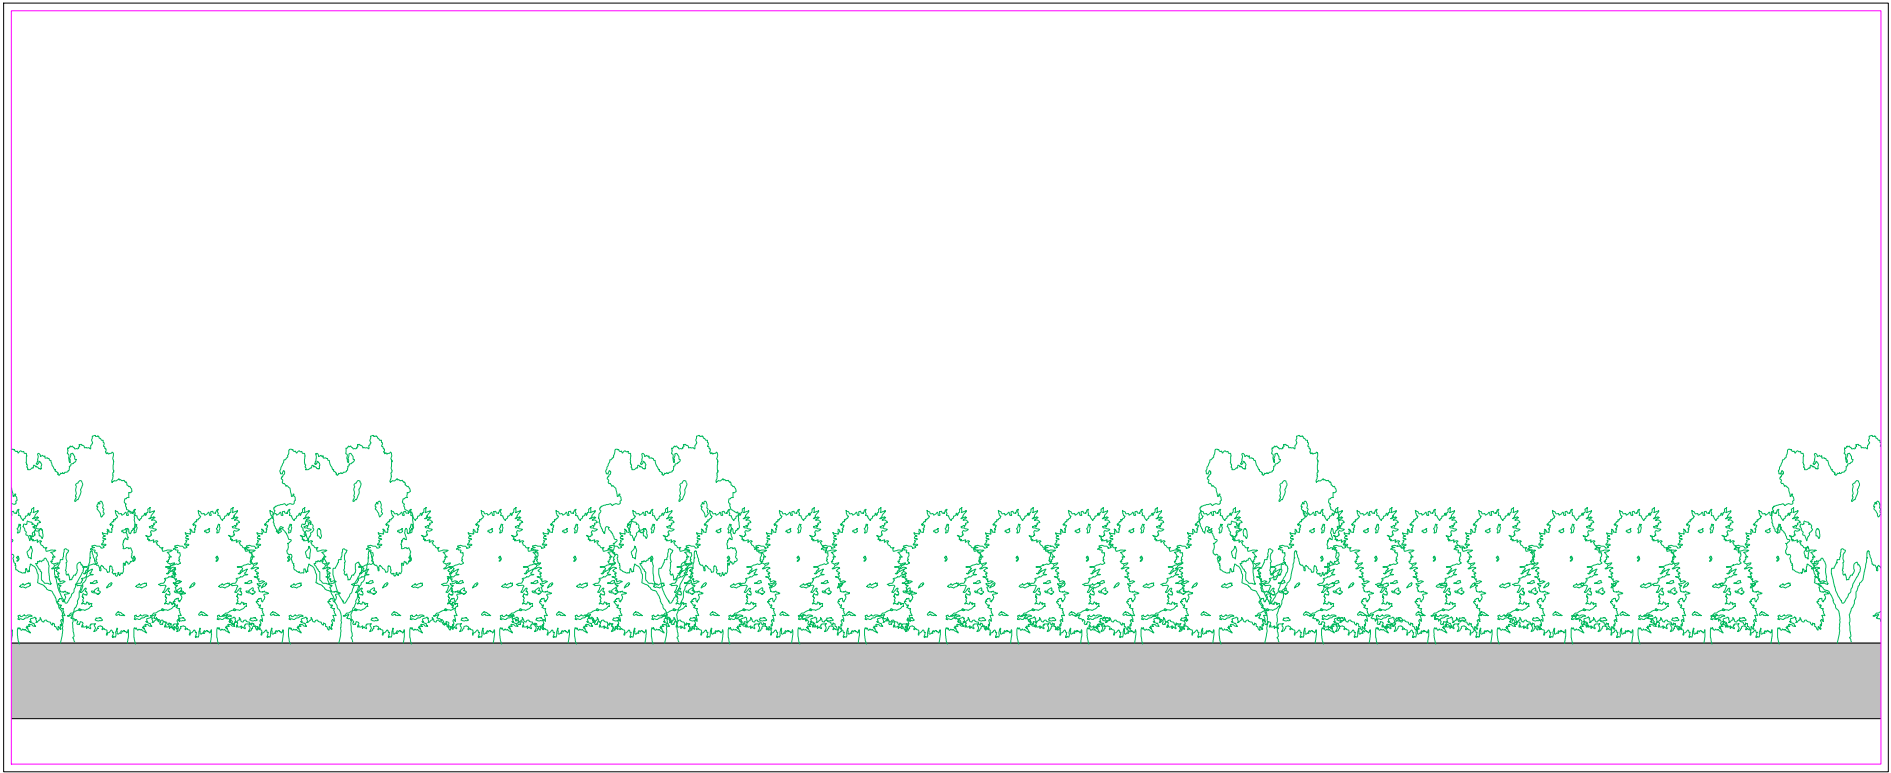


EXISTING ELEVATION E-E
1:200

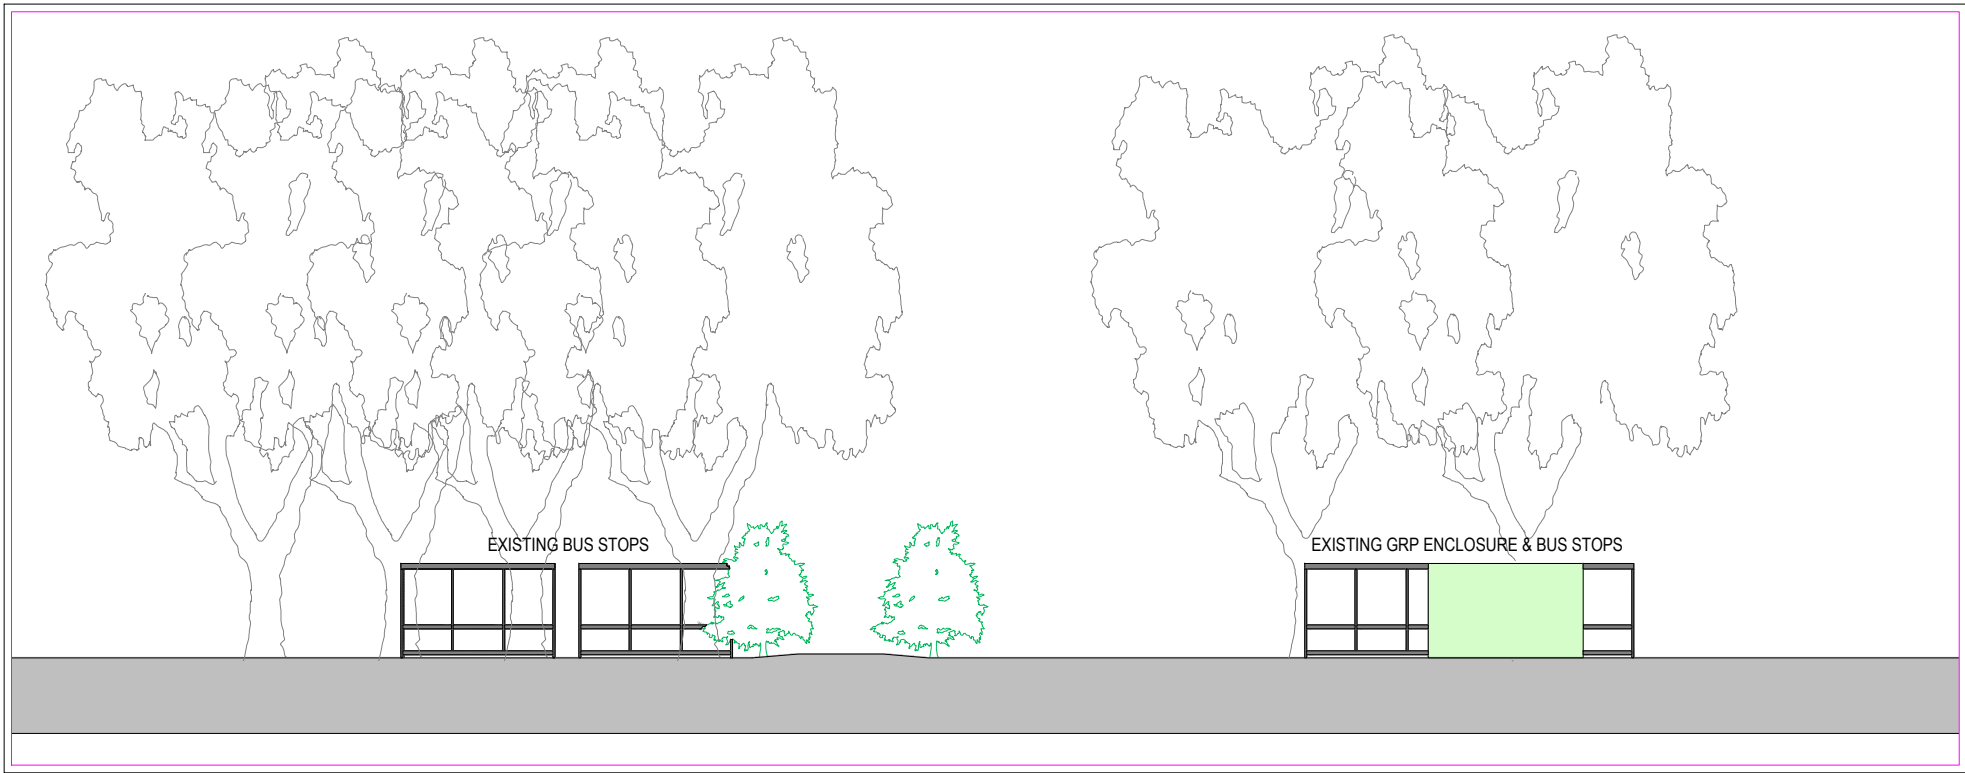


EXISTING ELEVATION C-C
1:200

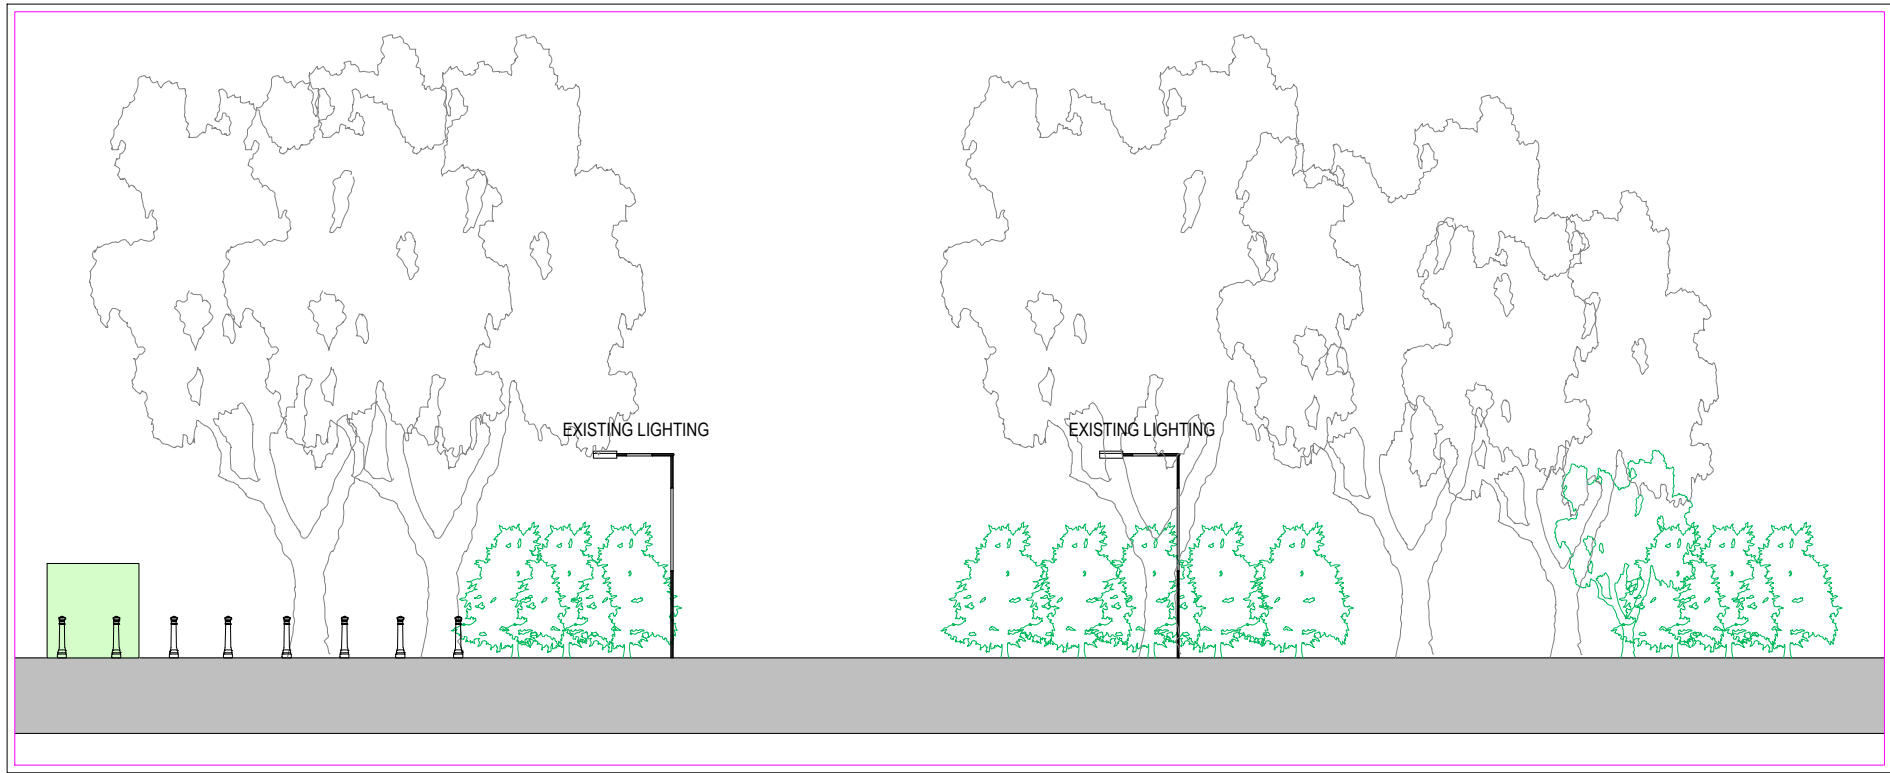

EXISTING ELEVATION D-D
1:200

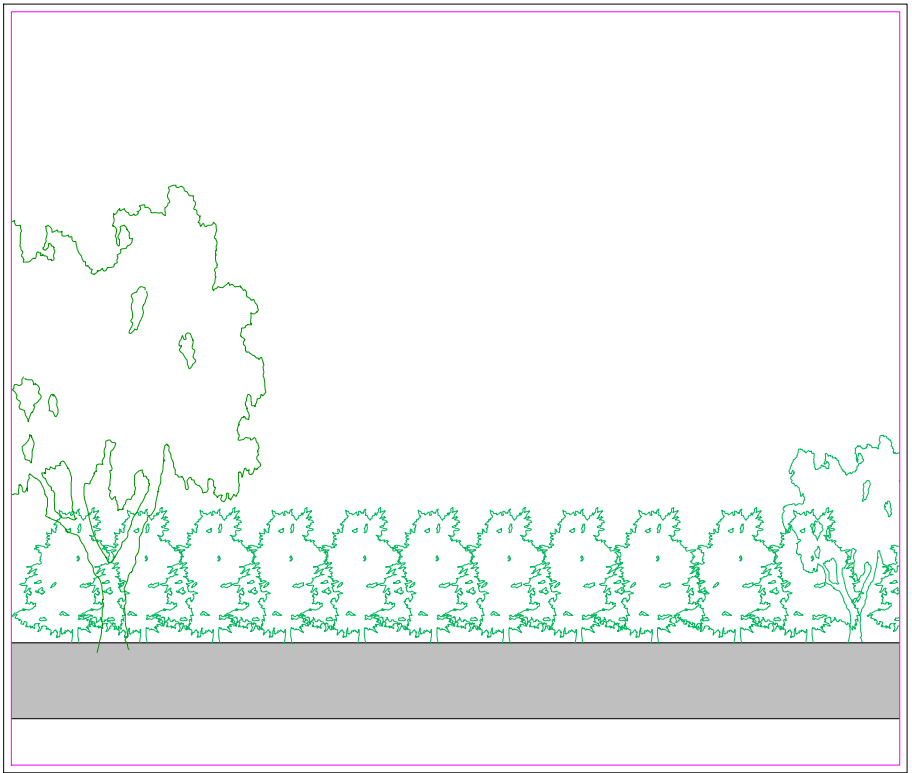

EXISTING ELEVATION F-F
1:200

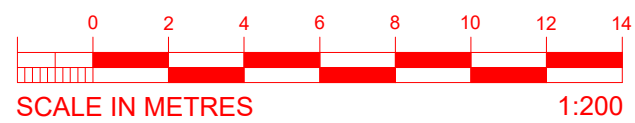

ISSUED FOR INFORMATION

P1	12.08.25	ISSUED FOR PLANNING	AMA	JR	-
REV	DATE	DESCRIPTION	DRW	CKD	APP

VITAL
ENERGI

Project: VC50591 - MEREOK PARK AND RIDE
Title: EXISTING SITE ELEVATIONS
DATE: 04.08.25 SCALE: SEE DRG SHEET: A1
INFORMATION Status: S2 Stage: 2
50901-VE-SW-XX-E-M-5001 Drg-No: P1
Vital Energi, Century House, Roman Road, Blackburn, Lancashire, BB1 2LD
Tel: +44 (0)1254 296 000 Fax: +44 (0)1254 296 040