




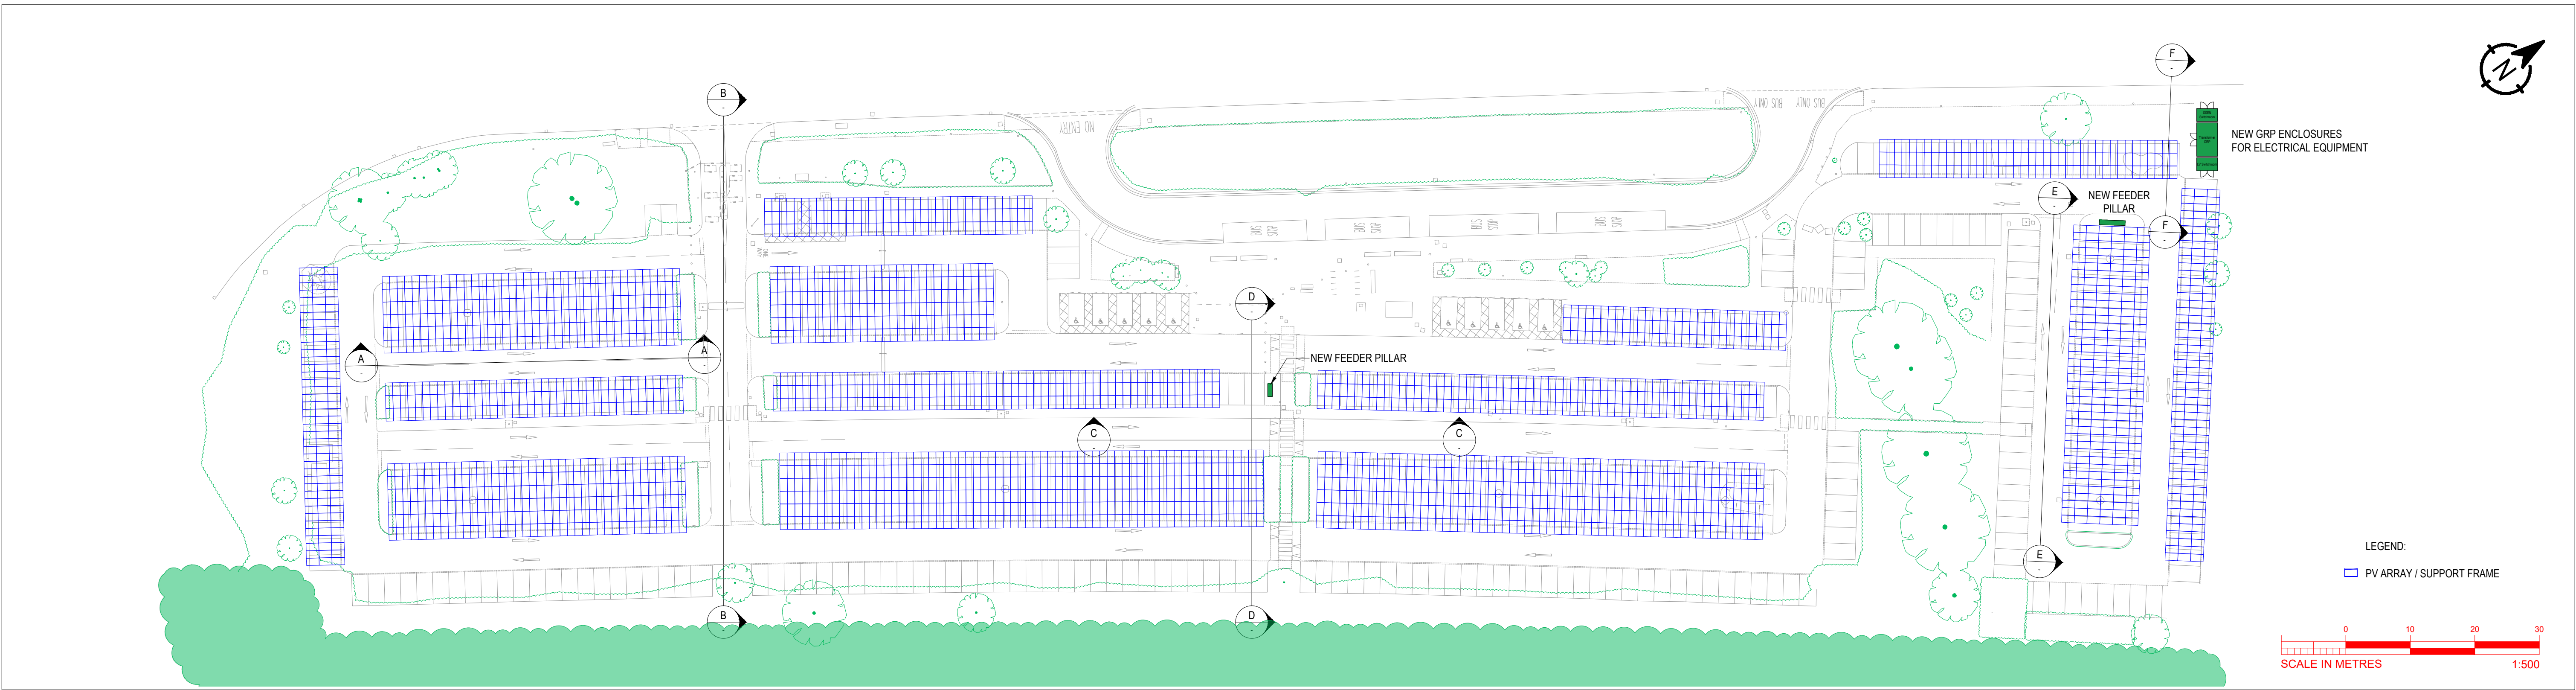


PROPOSED PLAN  
1:500

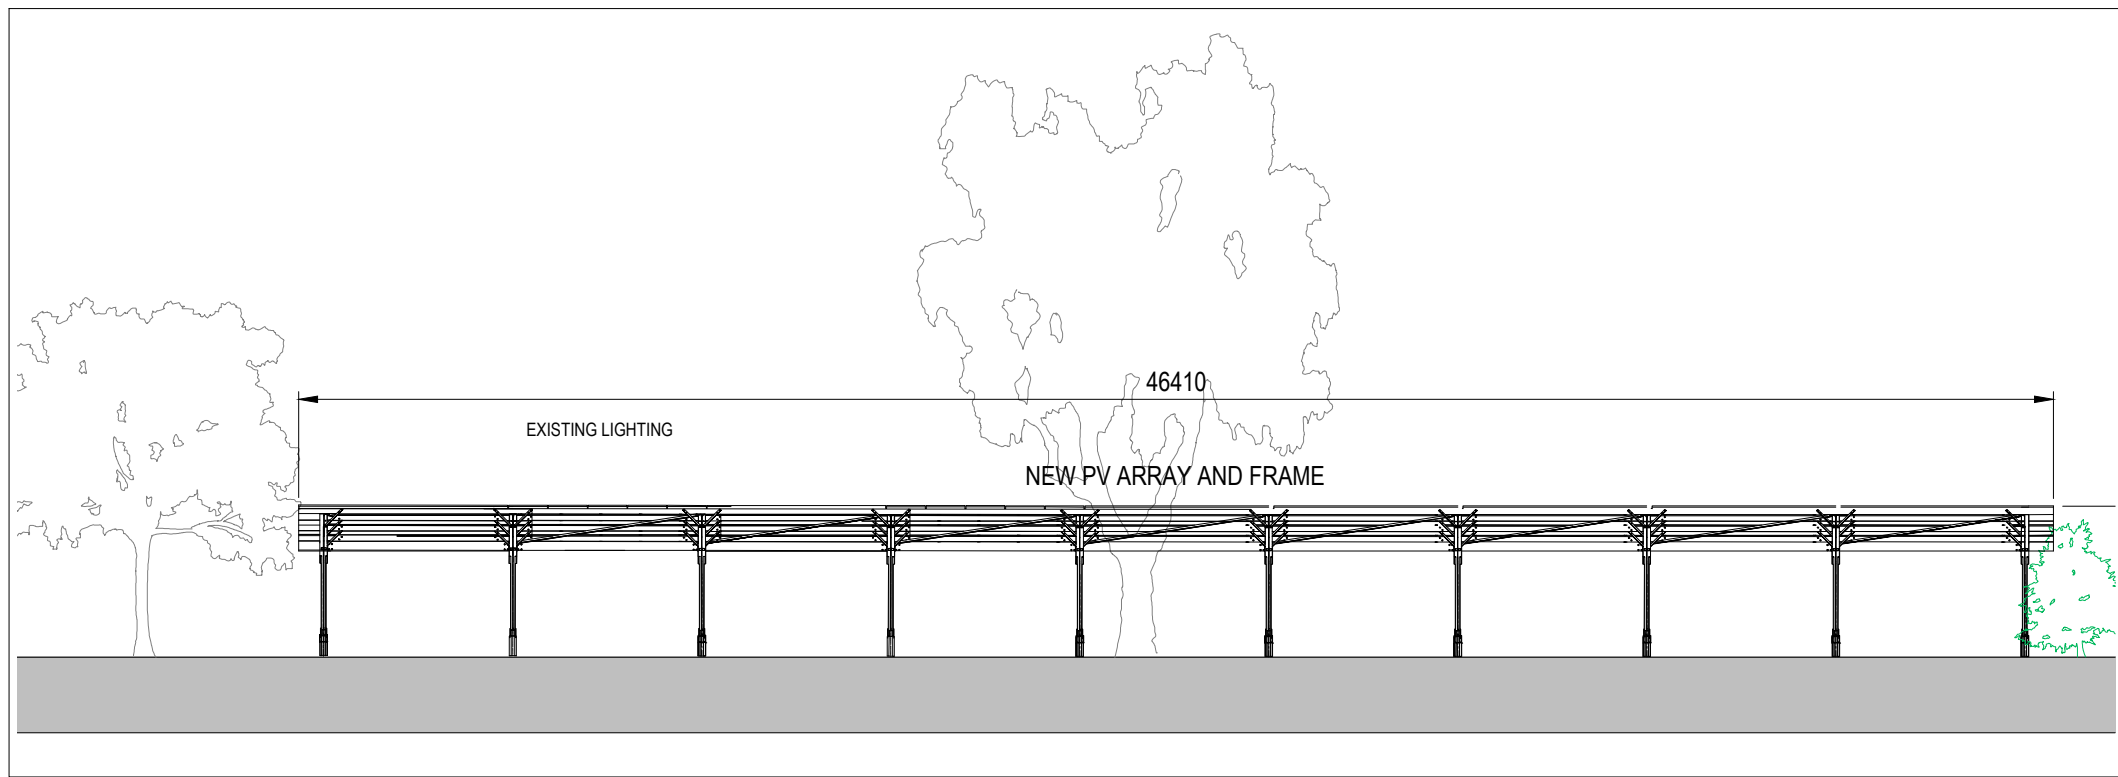


PROPOSED ELEVATION A-A  
1:200

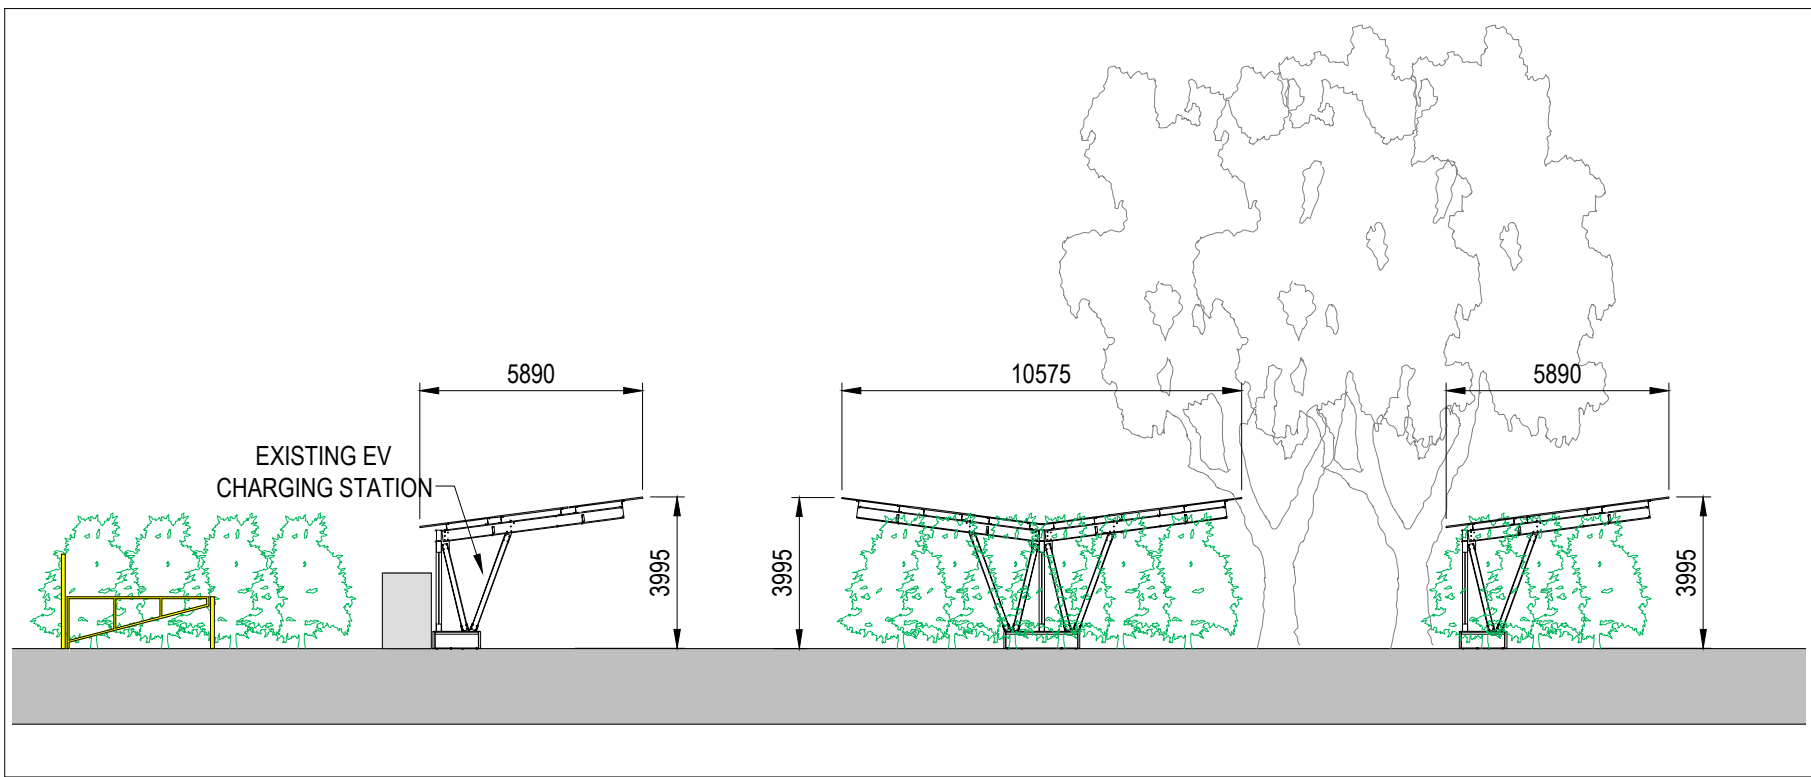


PROPOSED ELEVATION B-B  
1:200

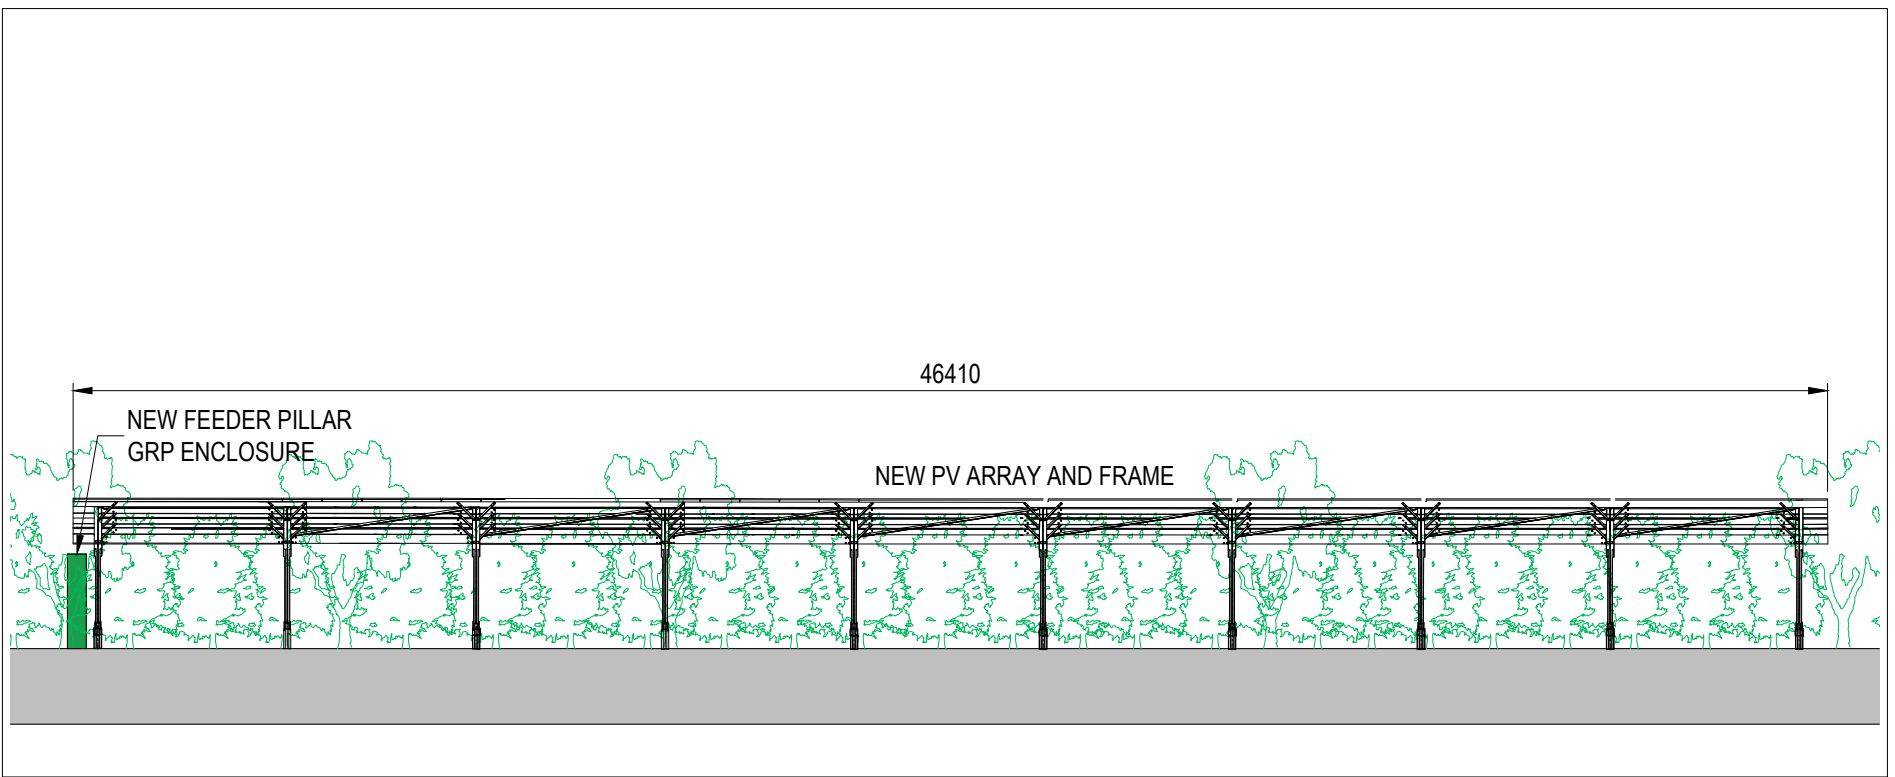


PROPOSED ELEVATION E-E  
1:200

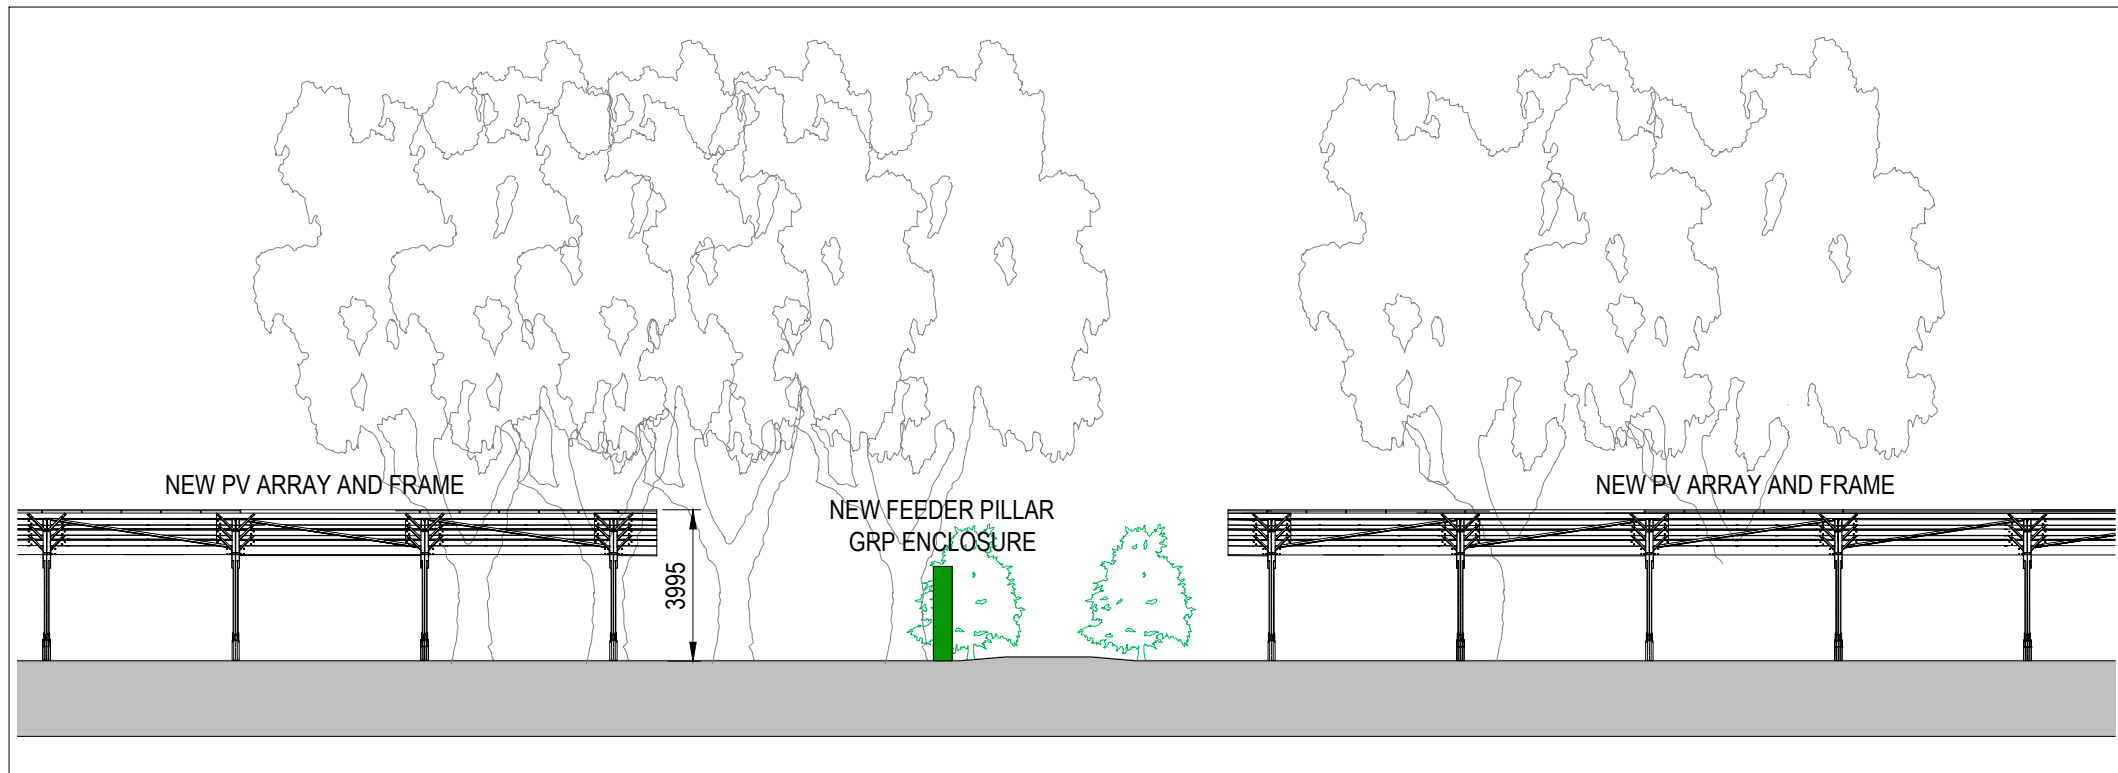

PROPOSED ELEVATION C-C  
1:200

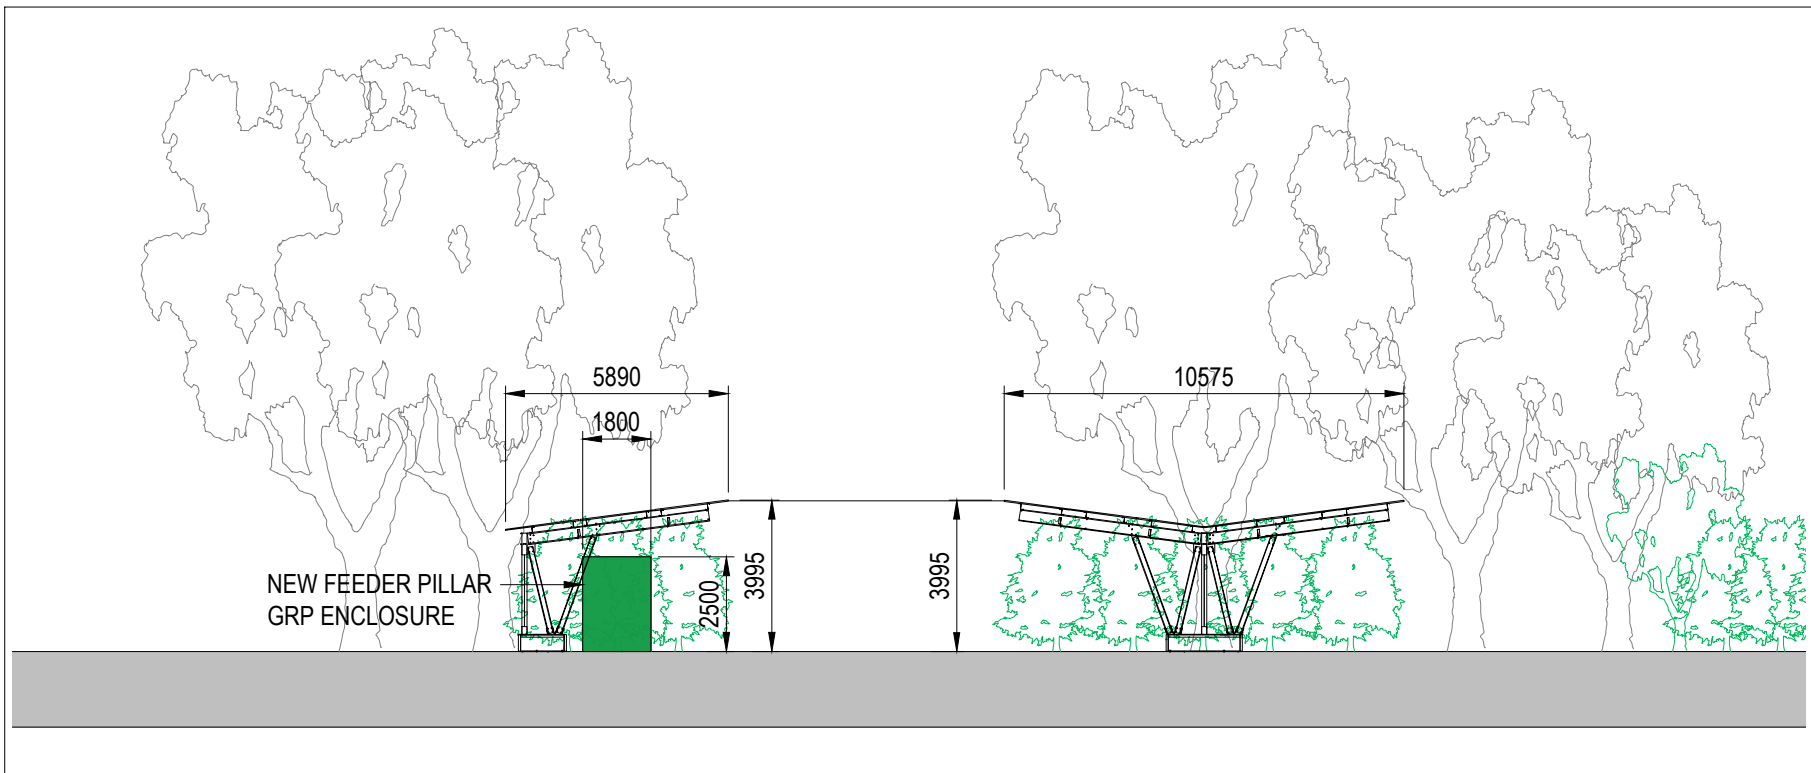


PROPOSED ELEVATION D-D  
1:200

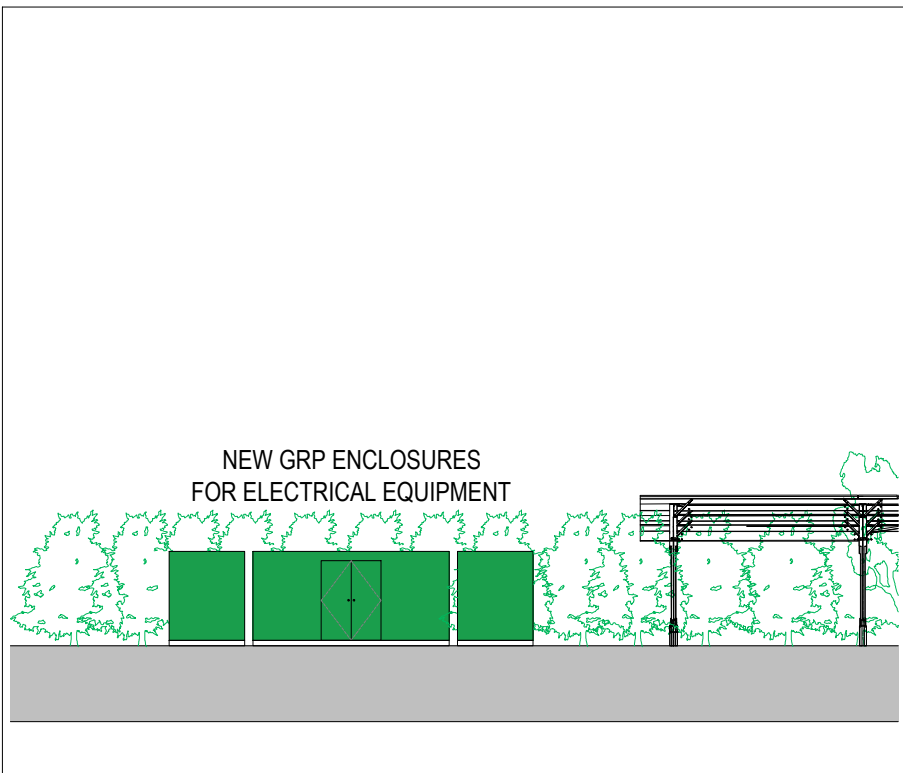

PROPOSED ELEVATION F-F  
1:200

NOTE:  
EXISTING 'POROUS' DRAINAGE WILL NOT BE EFFECTED BY THE NEW CARPORT INSTALLATION.

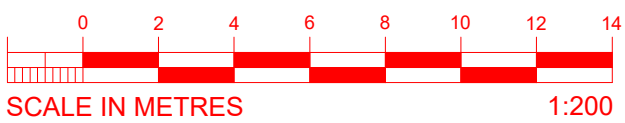

EXAMPLE CARPORT PHOTOS



ISSUED FOR INFORMATION

|     |          |                     |     |     |     |
|-----|----------|---------------------|-----|-----|-----|
| P1  | 12.08.25 | ISSUED FOR PLANNING | AMA | JR  | -   |
| REV | DATE     | DESCRIPTION         | DRW | CKD | APP |

Project: VC50591 - MEREOK PARK AND RIDE

Title: PROPOSED SITE ELEVATIONS.

|                                 |          |       |         |       |          |
|---------------------------------|----------|-------|---------|-------|----------|
| DATE                            | 04.08.25 | SCALE | SEE DRG | SHEET | A1       |
| INFORMATION                     |          |       |         |       | Stage: 2 |
| Drg-No: 50901-VE-SW-XX-E-M-5002 |          |       |         |       | Rev: P1  |

Vital Energi, Century House, Roman Road, Blackburn, Lancashire, BB1 2LD  
Tel: +44 (0)1254 296 000 Fax: +44 (0)1254 296 040