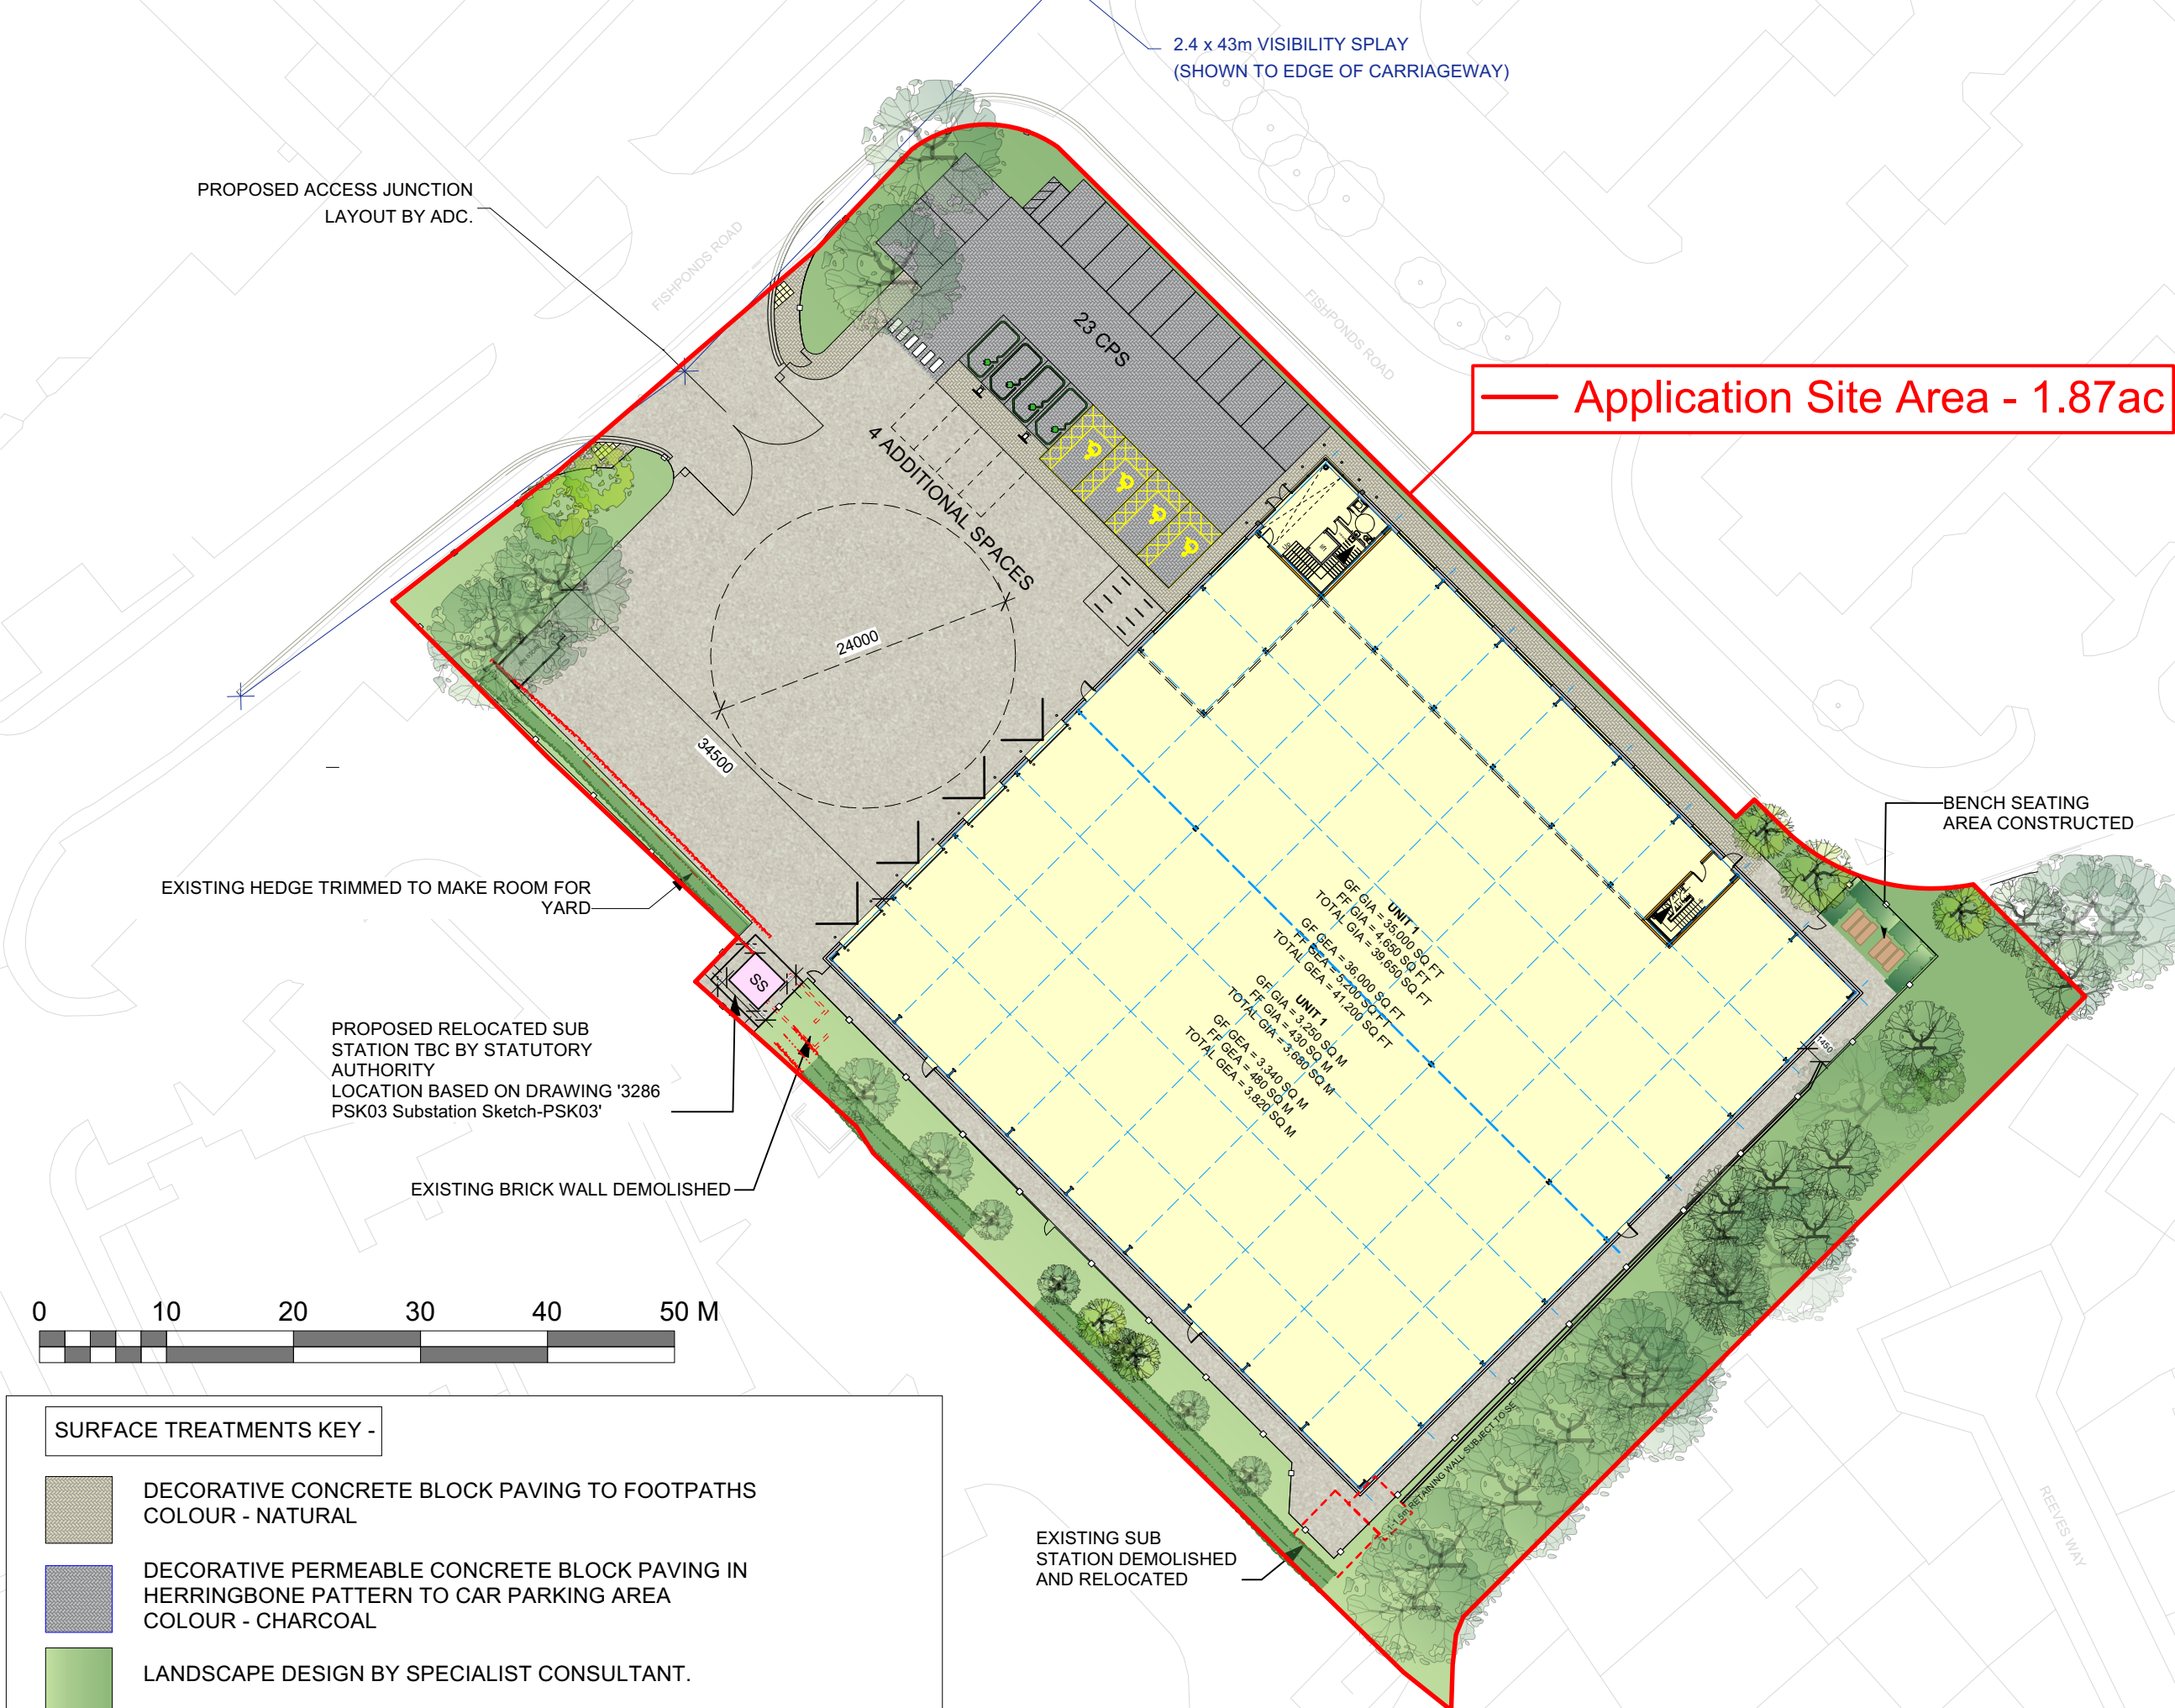
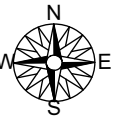


- SURFACE TREATMENTS KEY -**
- DECORATIVE CONCRETE BLOCK PAVING TO FOOTPATHS COLOUR - NATURAL
 - DECORATIVE PERMEABLE CONCRETE BLOCK PAVING IN HERRINGBONE PATTERN TO CAR PARKING AREA COLOUR - CHARCOAL
 - LANDSCAPE DESIGN BY SPECIALIST CONSULTANT.
 - CONCRETE FINISH TO SERVICE YARD AREAS AND REAR FOOTPATHS

N	270824	Parking layout amended	NL
M	250824	Cycle parking revised. Fence & gates added	Mdn
L	100824	Planning Note Amendment	NL
K	140824	Parking and door amended to suit trading	NL
J	160824	Demolition gate and parking amended	NL
I	160824	Demolition	NL

htaarchitects

York Place Studio
8 Britaine Street
Leeds
LS1 2JZ

T: (0113) 244 3457
W: www.htaarchitects.co.uk
E: info@htaarchitects.co.uk

client **TUNGSTEN**
PROPERTIES

project
Fishponds Road,
Wokingham

drawing title
**Proposed Surface Treatments
Plan**

date January 2024
status Planning
scale 1:500 @ A3
drawn AB checked DW
job no. 3286 dwg no. P403 rev. N