




STREETSCENE 1 - VIEW FROM ROAD TO WEST OF SITE



STREETSCENE 2 - VIEW FROM ROAD TO NORTH OF SITE

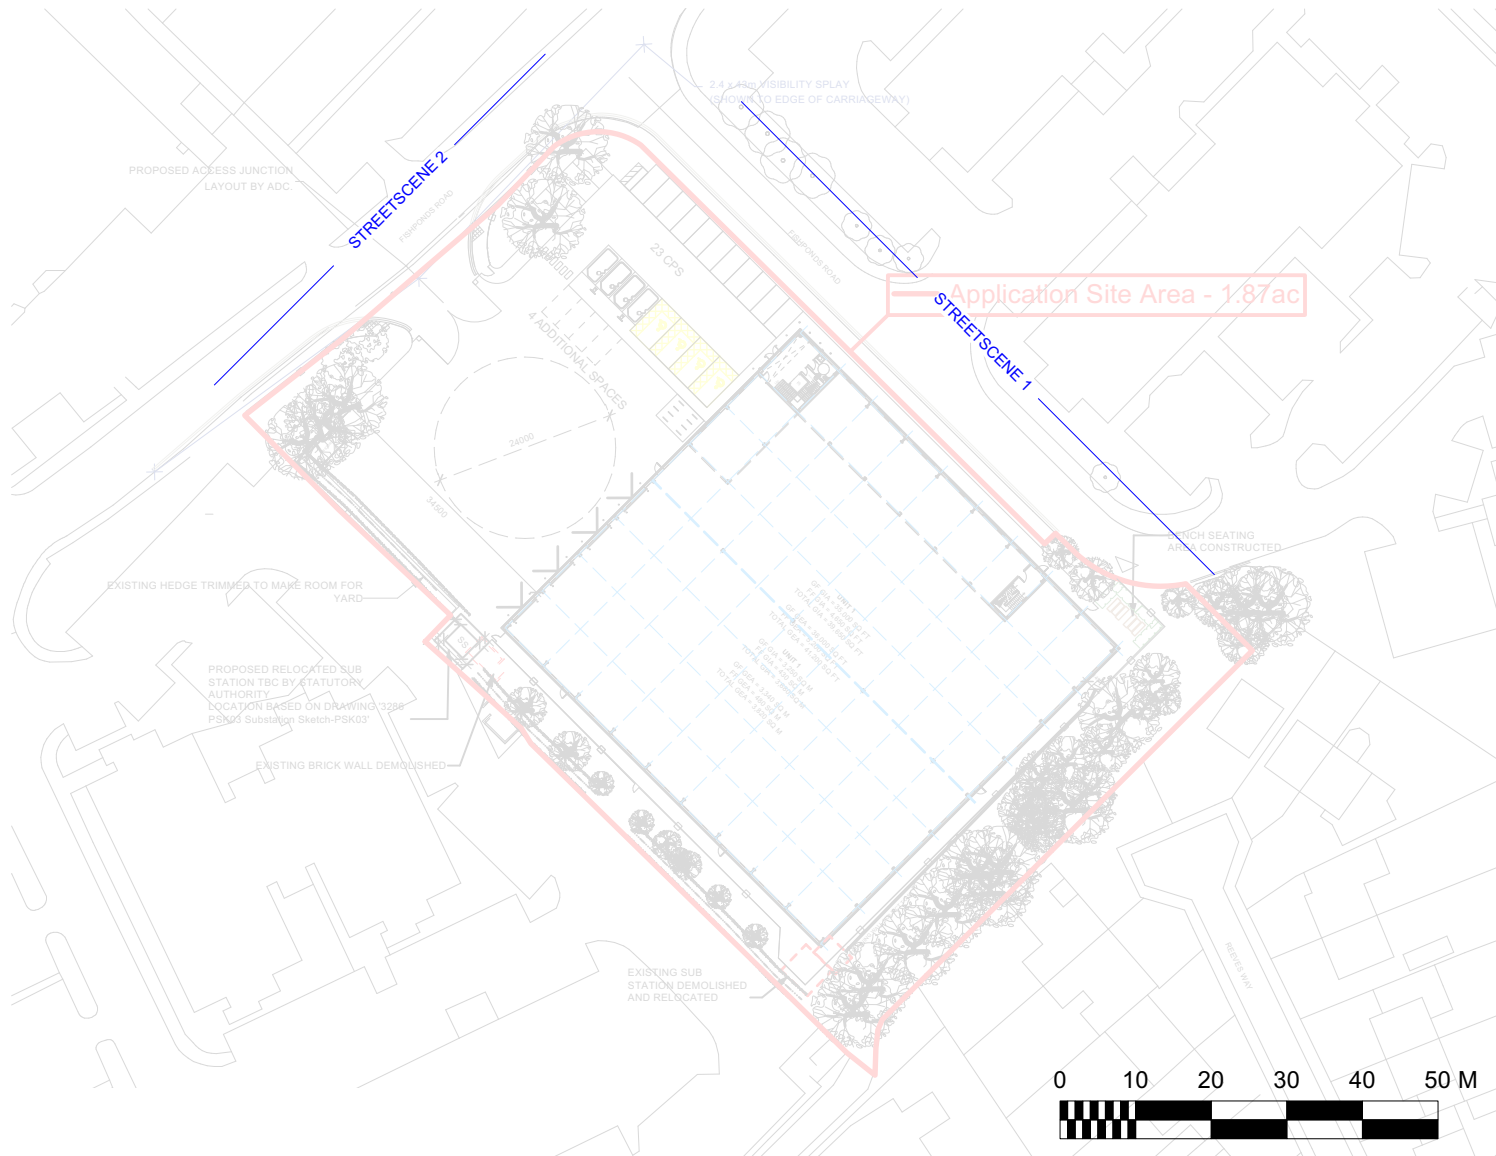

No.	Date	Description	Drawn
L	27/09/24	Parking layout amended	NL
K	25/09/24	Cooperating revised, Fence & gates added	MAN
J	05/08/24	Site entrance gate and parking amended	NL
H	25/07/24	Site entrance amended	NL
G	17/07/24	Site entrance amended in accordance with ADC 0278	NL

htcarchitects

York Place Studio
8 Britanni Street
Leeds
LS1 3DZ

T: (0113) 244 3457

W: www.htcarchitects.co.uk
E: info@htcarchitects.co.uk

client **TUNGSTEN**
PROPERTIES

project
Fishponds Road,
Wokingham

drawing title
Proposed Streetscene

date January 2024
status Feasibility
scale 1:250/1:1000 @ A2
drawn AB checked DW
job no. 3286 dwg no. P500 rev. L