

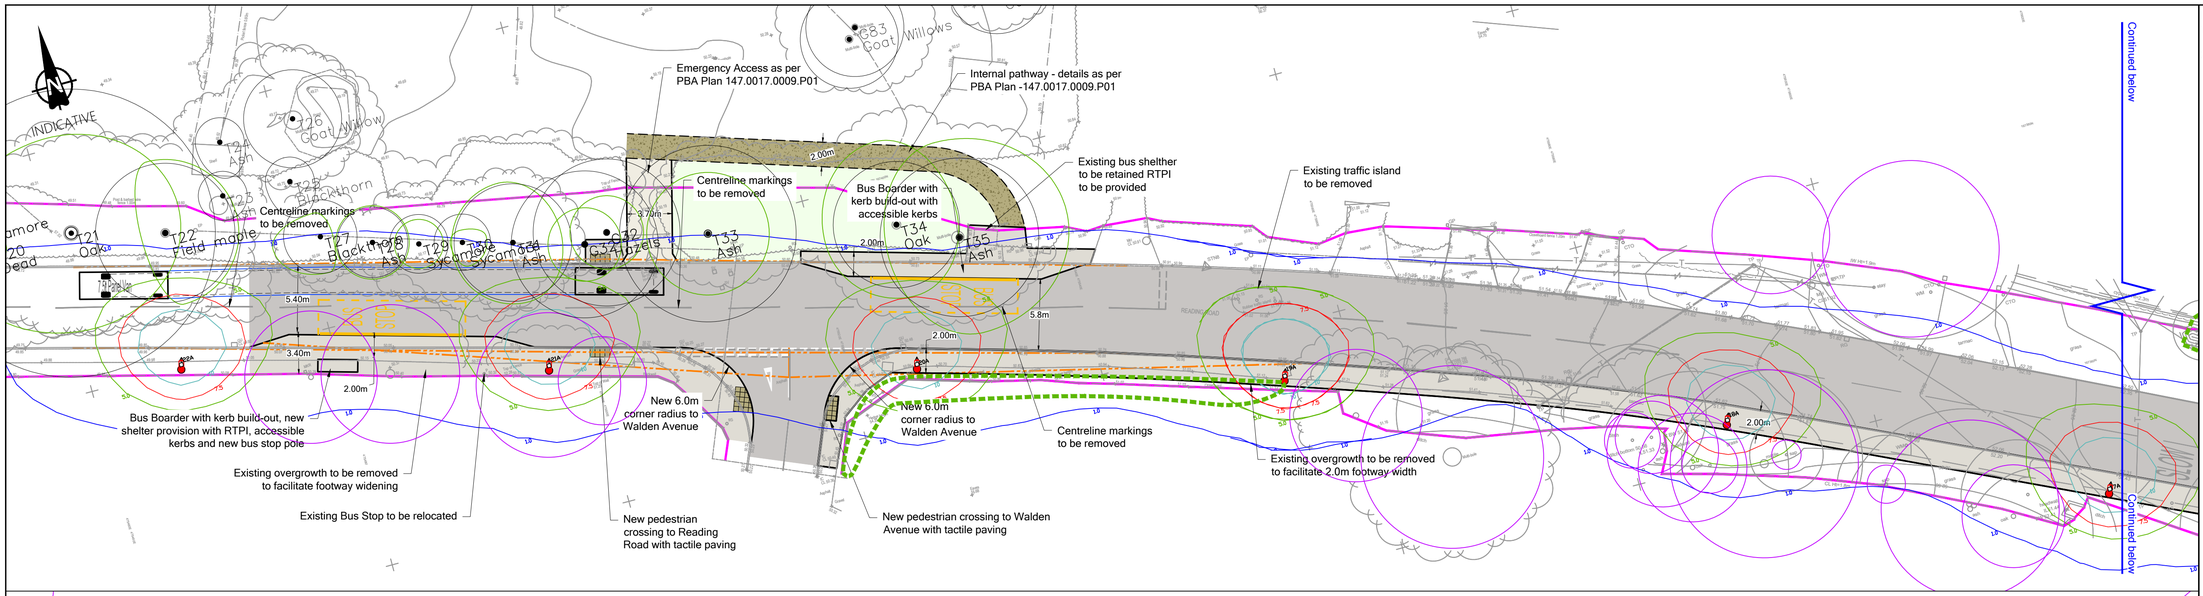


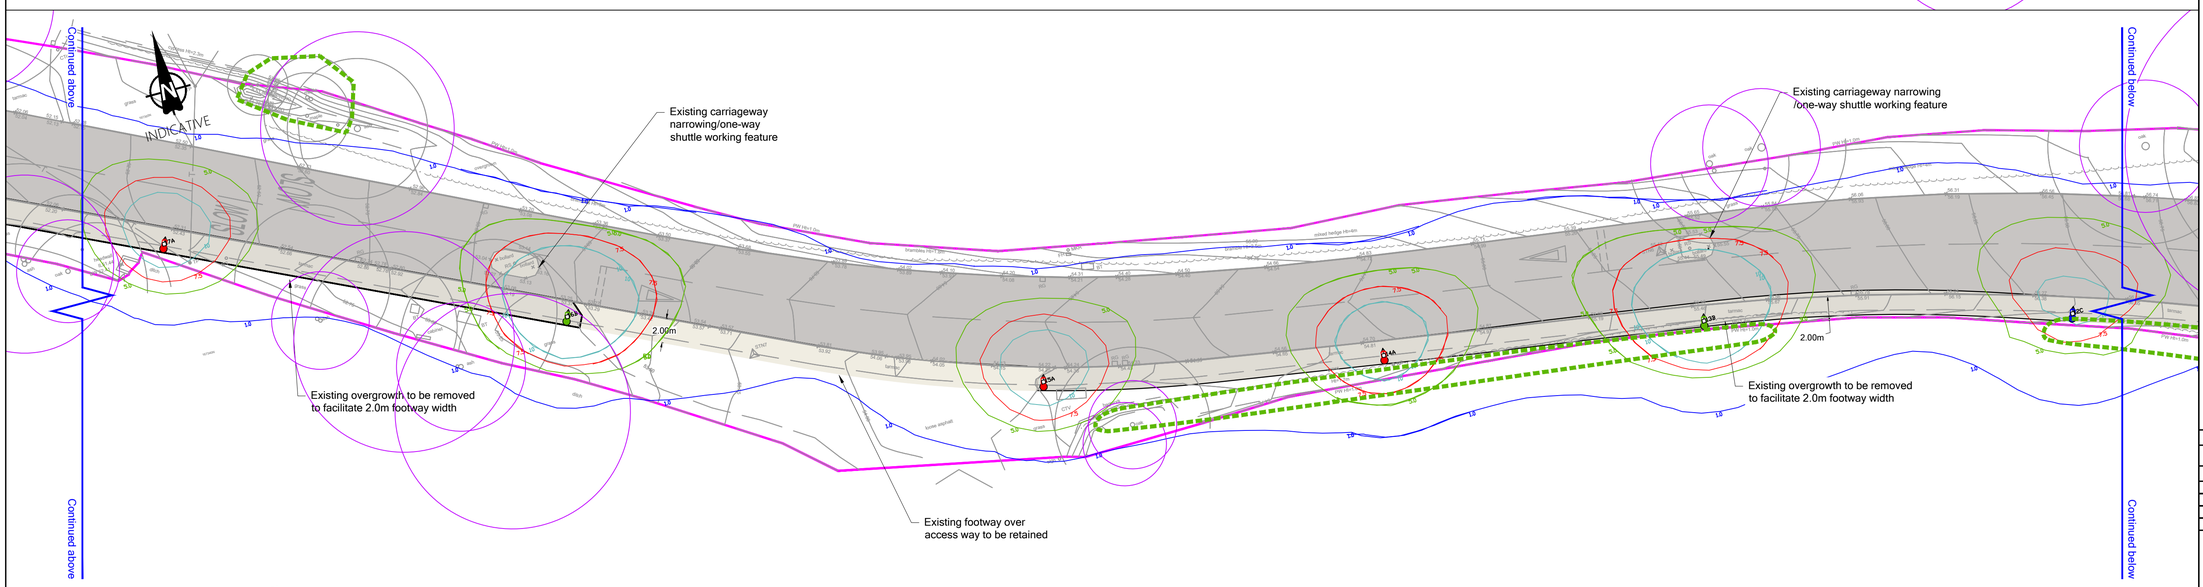

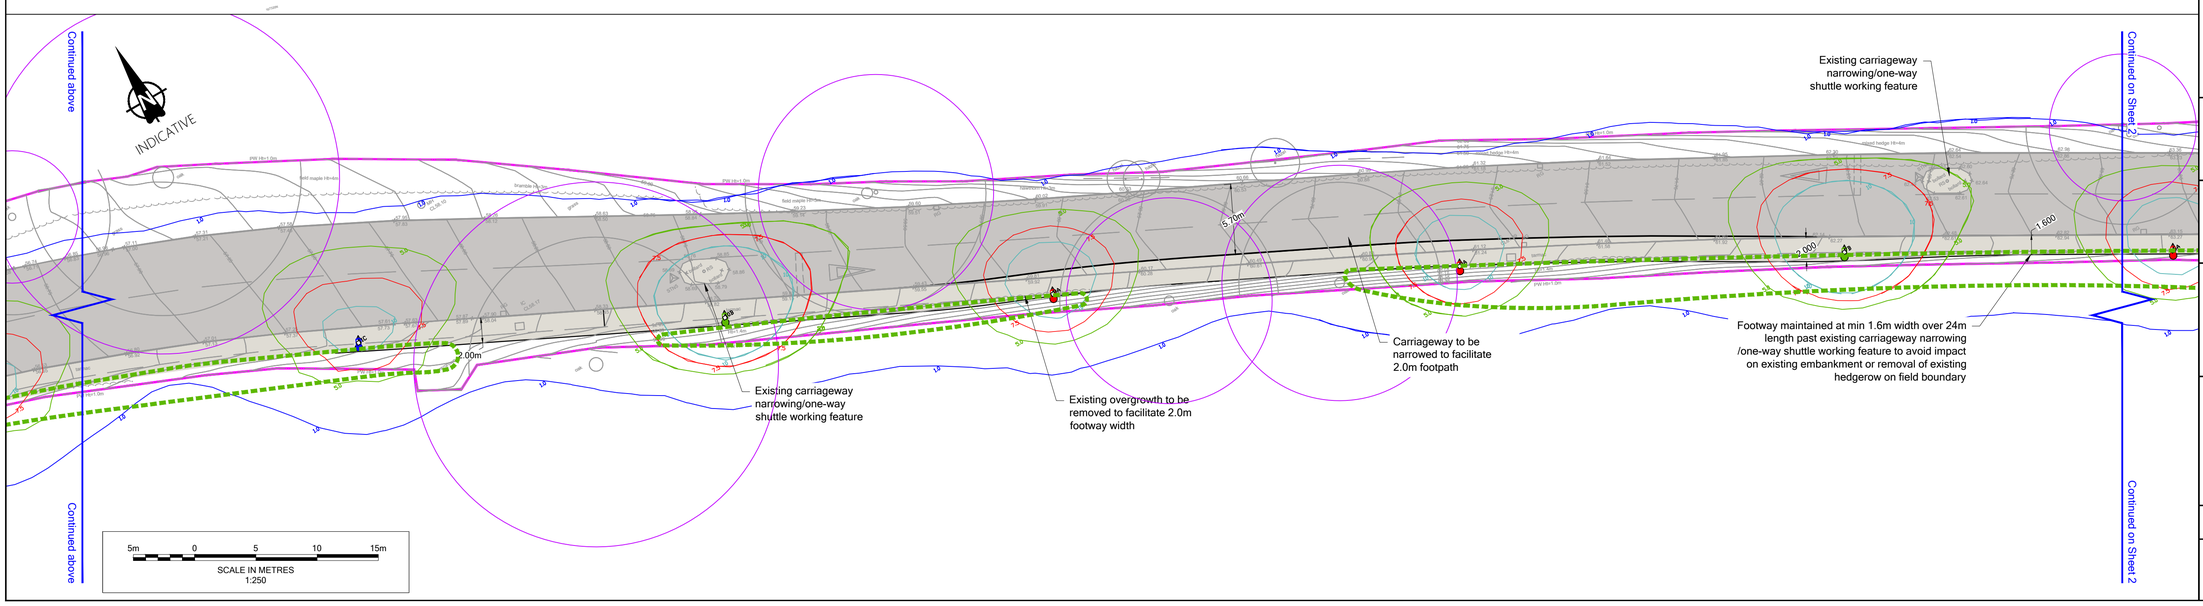

Notes

1. Do not scale from this drawing. All dimensions shown are in metres unless noted otherwise.
2. This drawing has been based upon topographical survey information produced by others and Milestone Transport Planning cannot be held responsible for any discrepancies which may arise because of it.

Key

- BS — Proposed Bus Stop
- Highway Boundary (to be confirmed)
- Existing column to remain
- 6m WBC specification conical tapered aluminium column as supplied by Aluminium Lighting Company (3.00klm Output)
- 6m WBC specification conical tapered aluminium column as supplied by Aluminium Lighting Comapny (4.40klm Output)
- 6m WBC specification conical tapered aluminium column as supplied by Aluminium Lighting Comapny (G4 Luminous Intensity)
- Existing Tree Root Protection Area. Refer to RTC Drawings to details

DRAFT

Ordnance Survey Licence number: 100057360

Drawing Revisions

Rev:	Drn:	Date:	Details:	Chk:	App:
-	JB	19/08/2025	First issue	--	MS
A	JB	01/10/2025	Mapping data updated, layout amended	--	MS
B	JB	14/10/2025	Lighting design and retaining wall added	--	MS
C	LP	15/10/2025	RPAs Added	--	MS

Client

Dandara Southern Ltd + Elstree Land Ltd

Project

Land North of Reading Road, Arborfield

Title

Enhanced Active Travel Linkages to Local Facilities + Services on Reading Road (Sheet 1 of 2)

MILESTONE TRANSPORT PLANNING
7 Ancells Court, Rye Close, Fleet, Hampshire, GU51 2UY
Tel: 01483 397888
Gateshead IBC, Mulgrave Terrace, Gateshead, NE8 1AN
Tel: 0191 338 7220
3 Wharfside Street, Spaces The Mailbox Level 1, Birmingham, B1 1RD
Tel: 0121 661 9881
web: www.milestonetp.co.uk

Scale: 1:250 @ A1

Revision: C

Drawing Number: 25103-001-01