


Design Notes:
Stainless steel commercial extraction canopy 2250mm with 350mm extract fan and stainless steel wall cladding

Fitted fabrication to have clear food safe silicone

By Client:
Upright Freezer and under counter two door fridge by client. Shown for illustration purposes only. Please note sink and tables will be set at 900mm F.F.F.L. U/C two door fridge max height 850mm.

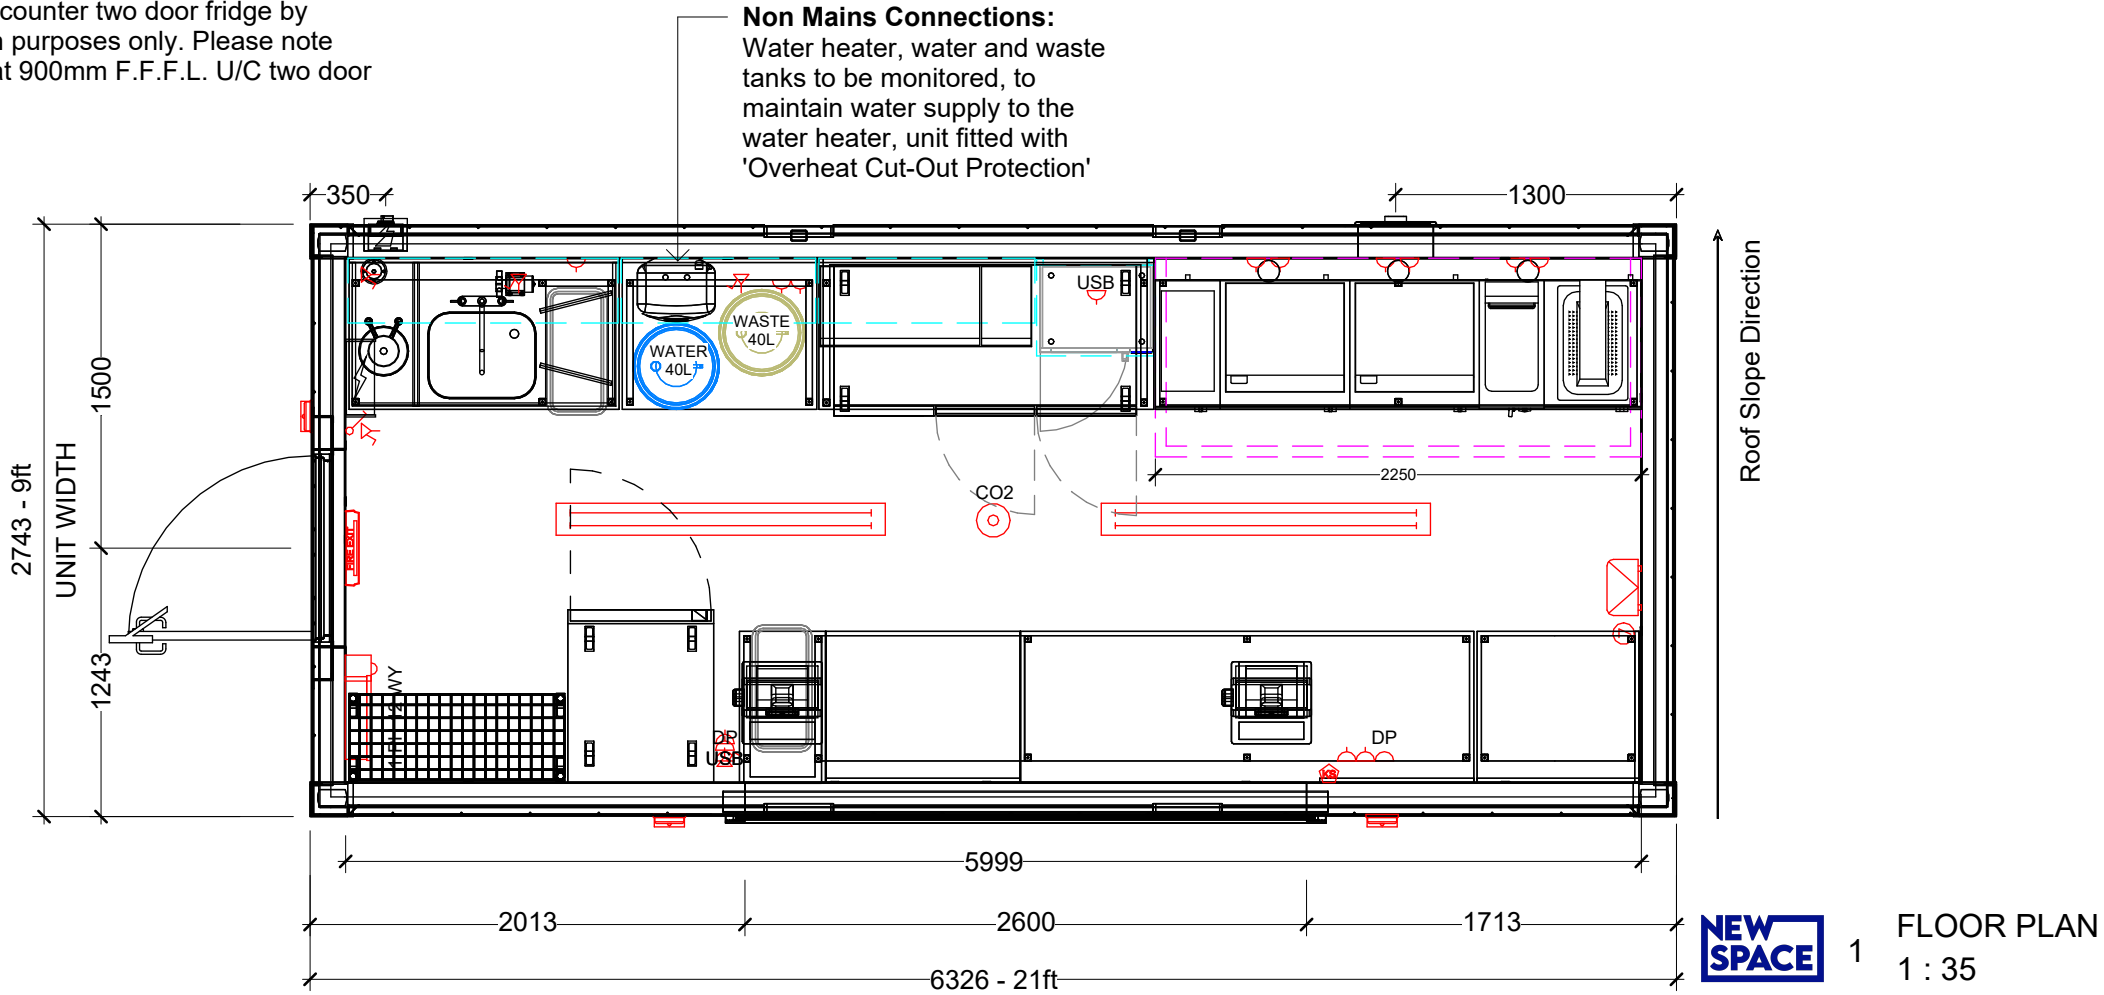

PROJECT STATUS:
WAITING ON APPROVAL

- Furniture (if supplied by others) is for illustration purposes only.
- Please refer to contract documents/quotation for unit specifications.
- NewSpace are members of the Modular and Portable Building Association.
- Where NewSpace supply a non-fire rated Building, it is the responsibility of the responsible person to confirm that:
 - The proposed Building is exempt as provided for by Schedule 2 of the Building Regulations 2010 and meets the classes as follows:
 - Class 4 – Temporary Buildings not intended to remain in situ for more than 28 days.
 - Class 5 – Buildings used for site accommodation.
 - Class 6 – Certain small, detached buildings, generally without sleeping accommodation
 - Schedule 1 of the Building (Scotland) Regulations 2004 and will not be used for or in connection with any alternative use; and
 - The site has been risk assessed, and no fire risks have been identified on site or alternatively, mitigations have been enforced within the site's construction phase plan. The specification of a non-fire rated building is the responsibility of the user and the designated responsible person.

UNIT STRUCTURE:

FLAT SIDED CONSTRUCTION	
Length: 6326mm	Width: 2743mm
Height: 2805mm	Lifting Points: NO
Underpans: NO	Chain Guides: NO
Jack Legs: NO	

UNIT LINING:

FLOOR	18mm Ply Overlaid With Anti-Slip Vinyl With Cap'n'Cove Trim
CEILING	25mm Spray Foam, 50mm Insulation, White 9.5mm Plasterboard
WALLS	50mm Insulation, White Hygiene Board All Around
TRIMS	White Foodsafe Plastic Trims & Sealant

INTERNAL HEIGHT: 2440mm

This Document Remains The Property Of: Newspace Containers Ltd, Units 30-31, Lydney Ind. Est, Harbour Road, Lydney, Gloucestershire. GL15 4EJ. Tel. No. 01594 839243 And Should Not Be Copied Or Used Without Express Permission.



CLIENT:

Total Grass Roots - AFC Reading

PROJECT NUMBER:

TGR-25086-CU-21-09-GA-101

DRAWING NAME:

General Arrangement

DRAWN BY: CG NUMBER: 101

REV: REV DATE:

REVISED BY: CHECKED BY: PH





REVISION DESCRIPTION:

SCALE: 1 : 35


Multi-Category Schedule		
Component	Qty	Icon
3 Filter Canopy	1	
3WS12	1	
5' LED Twin	2	
7T30-45	1	
7T150-180	1	
100mm	3	
100x100x5 SHS	1	
125A Single Phase Inlet With Isolator	1	
500 x 450 mm	1	
700 Deep Stainless Steel Prep Table 1800-2100	1	
700 Deep Stainless Steel Prep Table 2100-2400 LOWER	1	
3000x1300mm	1	
ANDRIS LUX ECO 6U 1.5KW	1	
BIN - Slim Jim Bin	2	
BM3	1	
CS4-G	1	

Multi-Category Schedule		
Component	Qty	Icon
DF33	1	
DSC	1	
E1X - 1 Gang 1 Way Switch	1	
E11 - Single Phase 12 Way Consumer Unit	1	
E16X - Switched Fused Spur White c/w Surface Box & Pattress	5	
E24X - Single Socket White Plastic USB	3	
E25X - Single Switched Socket White 13A	7	
E41 - Heat & Carbon Monoxide Alarm	1	
E77 - External PIR Bulkhead LED Light	3	
E90X - Double Socket White Plastic c/w Surface Box & Pattress	2	
E95 - Key Switch 2-Position	1	


Multi-Category Schedule		
Component	Qty	Icon
E97 - Double Data Point UNWIRED	2	
E143 - DF2E 2Kw Downflow With 7 Day Timer	1	
EPOS - Electronic Point of Sale By Client	2	
Foster XR600H	1	
GS6	2	
HG38 - Microwave Oven	1	
Pest Unit	1	
Shutter Opening Sill	1	
STD 2-Door Undercounter Fridge	1	
TW9-SS_230V/1Ph/50Hz	1	
Type 1	1	
U-Shaped Tie Bar Frame	2	
Waste Butt Round 40L Beige	1	
Water Butt Round 40L Blue	1	

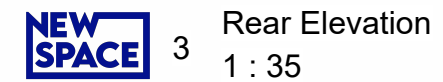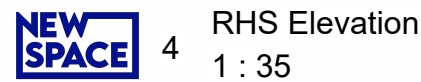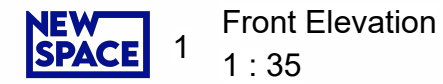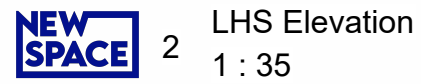

SCALE: 1 : 35

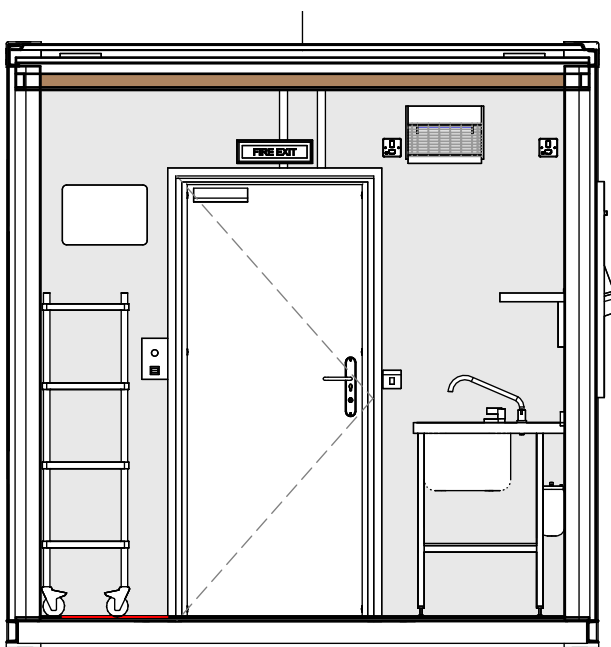


NEW SPACE A Section A
1 : 35

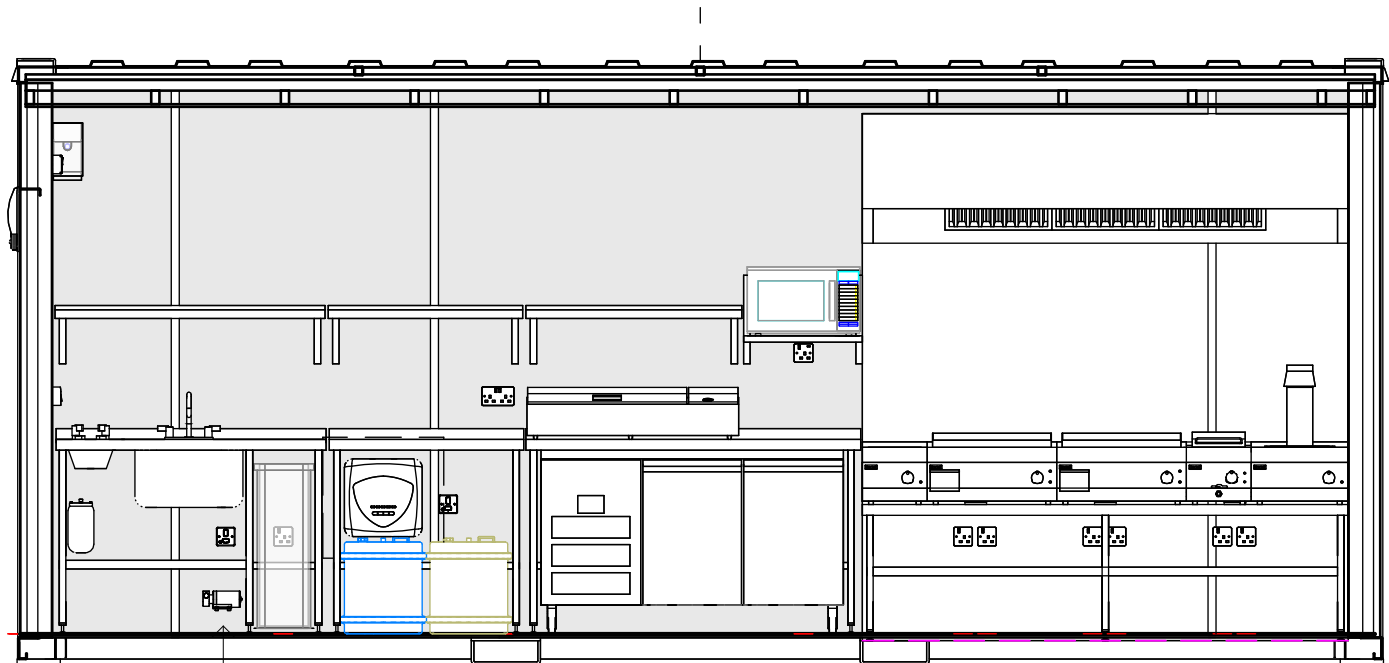


Boost pump from potable water tank to sinks.
Waste gravity fed to waste tank

NEW SPACE B Section B
1 : 35

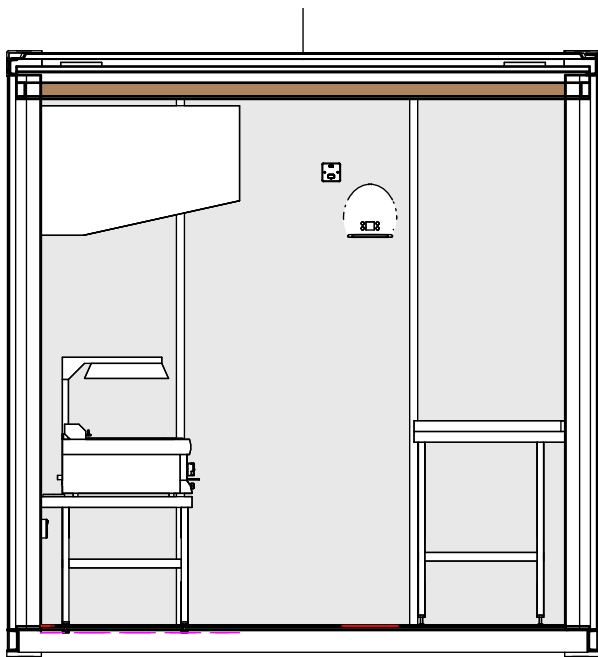

NEW SPACE C Section C
1 : 35

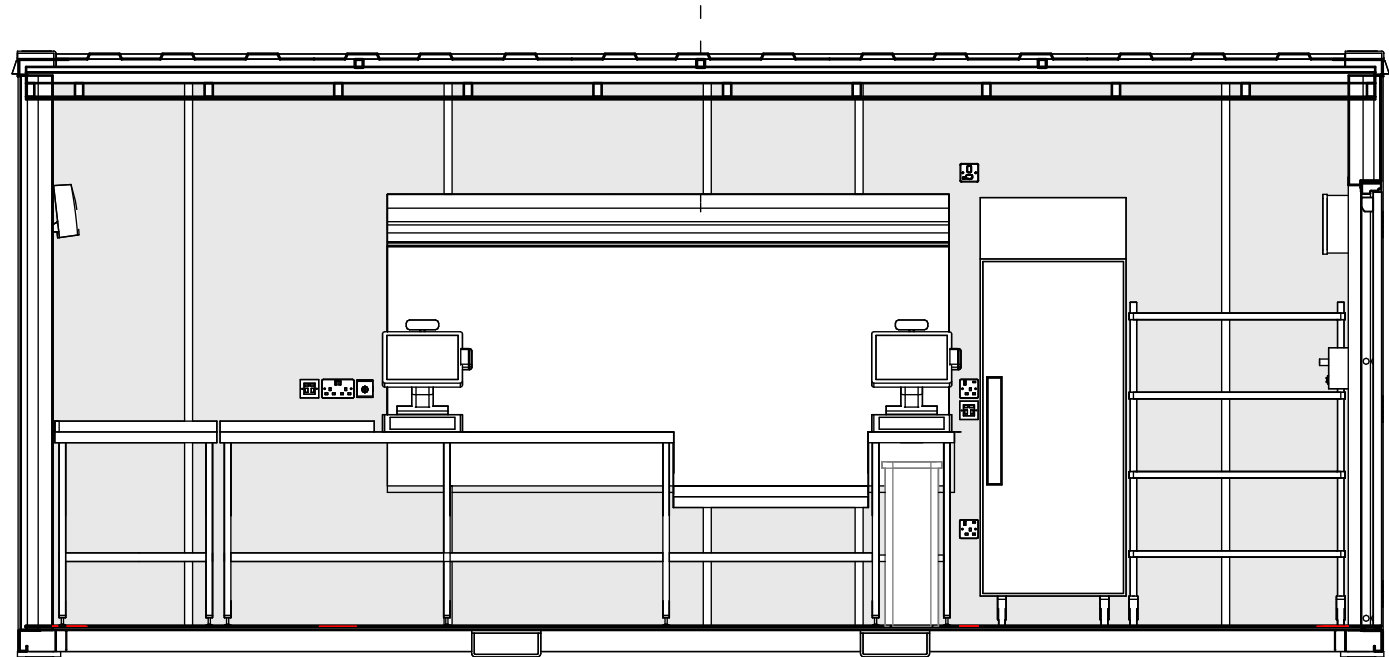

NEW SPACE D Section D
1 : 35

PROJECT STATUS:
WAITING ON APPROVAL

- Furniture (if supplied by others) is for illustration purposes only. Please refer to contract documents/quotation for unit specifications.
- NewSpace are members of the Modular and Portable Building Association.
- Where NewSpace supply a non-fire rated Building, it is the responsibility of the responsible person to confirm that:
 - The proposed Building is exempt as provided for by Schedule 2 of the Building Regulations 2010 and meets the classes as follows:
 - Class 4 – Temporary Buildings not intended to remain in situ for more than 28 days.
 - Class 5 – Buildings used for site accommodation.
 - Class 6 – Certain small, detached buildings, generally without sleeping accommodation
 - Schedule 1 of the Building (Scotland) Regulations 2004 and will not be used for or in connection with any alternative use; and
 - The site has been risk assessed, and no fire risks have been identified on site or alternatively, mitigations have been enforced within the site's construction phase plan. The specification of a non-fire rated building is the responsibility of the user and the designated responsible person.

UNIT STRUCTURE:

FLAT SIDED CONSTRUCTION	
Length: 6326mm	Width: 2743mm
Height: 2805mm	Lifting Points: NO
Underpans: NO	Chain Guides: NO
Jack Legs: NO	

UNIT LINING:

FLOOR	18mm Ply Overlaid With Anti-Slip Vinyl With Cap'n'Cove Trim
CEILING	25mm Spray Foam, 50mm Insulation, White 9.5mm Plasterboard
WALLS	50mm Insulation, White Hygiene Board All Around
TRIMS	White Foodsafe Plastic Trims & Sealant

INTERNAL HEIGHT: 2440mm

This Document Remains The Property Of: Newspace Containers Ltd, Units 30-31, Lydney Ind. Est, Harbour Road, Lydney, Gloucestershire. GL15 4EJ. Tel. No. 01594 839243 And Should Not Be Copied Or Used Without Express Permission.



CLIENT:
Total Grass Roots - AFC Reading

PROJECT NUMBER:
TGR-25086-CU-21-09-GA-101

DRAWING NAME:
Internal Elevations

DRAWN BY: CG **NUMBER:** 102

REV: **REV DATE:**

REVISED BY: **CHECKED BY:** PH

REVISION DESCRIPTION:

SCALE: 1 : 35