


NOTES

1. All dimensions and levels are in metres unless otherwise noted
2. This drawing is to be read in conjunction with the relevant Architect's/Engineer's drawings, specifications and CDM documentation
3. This drawings has been produced electronically and may have been photo reduced or enlarged when copied. Work to figured dimensions only (DO NOT SCALE). All dimensions to be checked on site. Any errors or omissions to be reported to the engineer immediately.
4. This drawing contains coloured lines / information that may not be clear if reproduced in black and white.
5. Digital copies of this plan can only be considered accurate if supplied directly by Infrastruct CS Ltd.

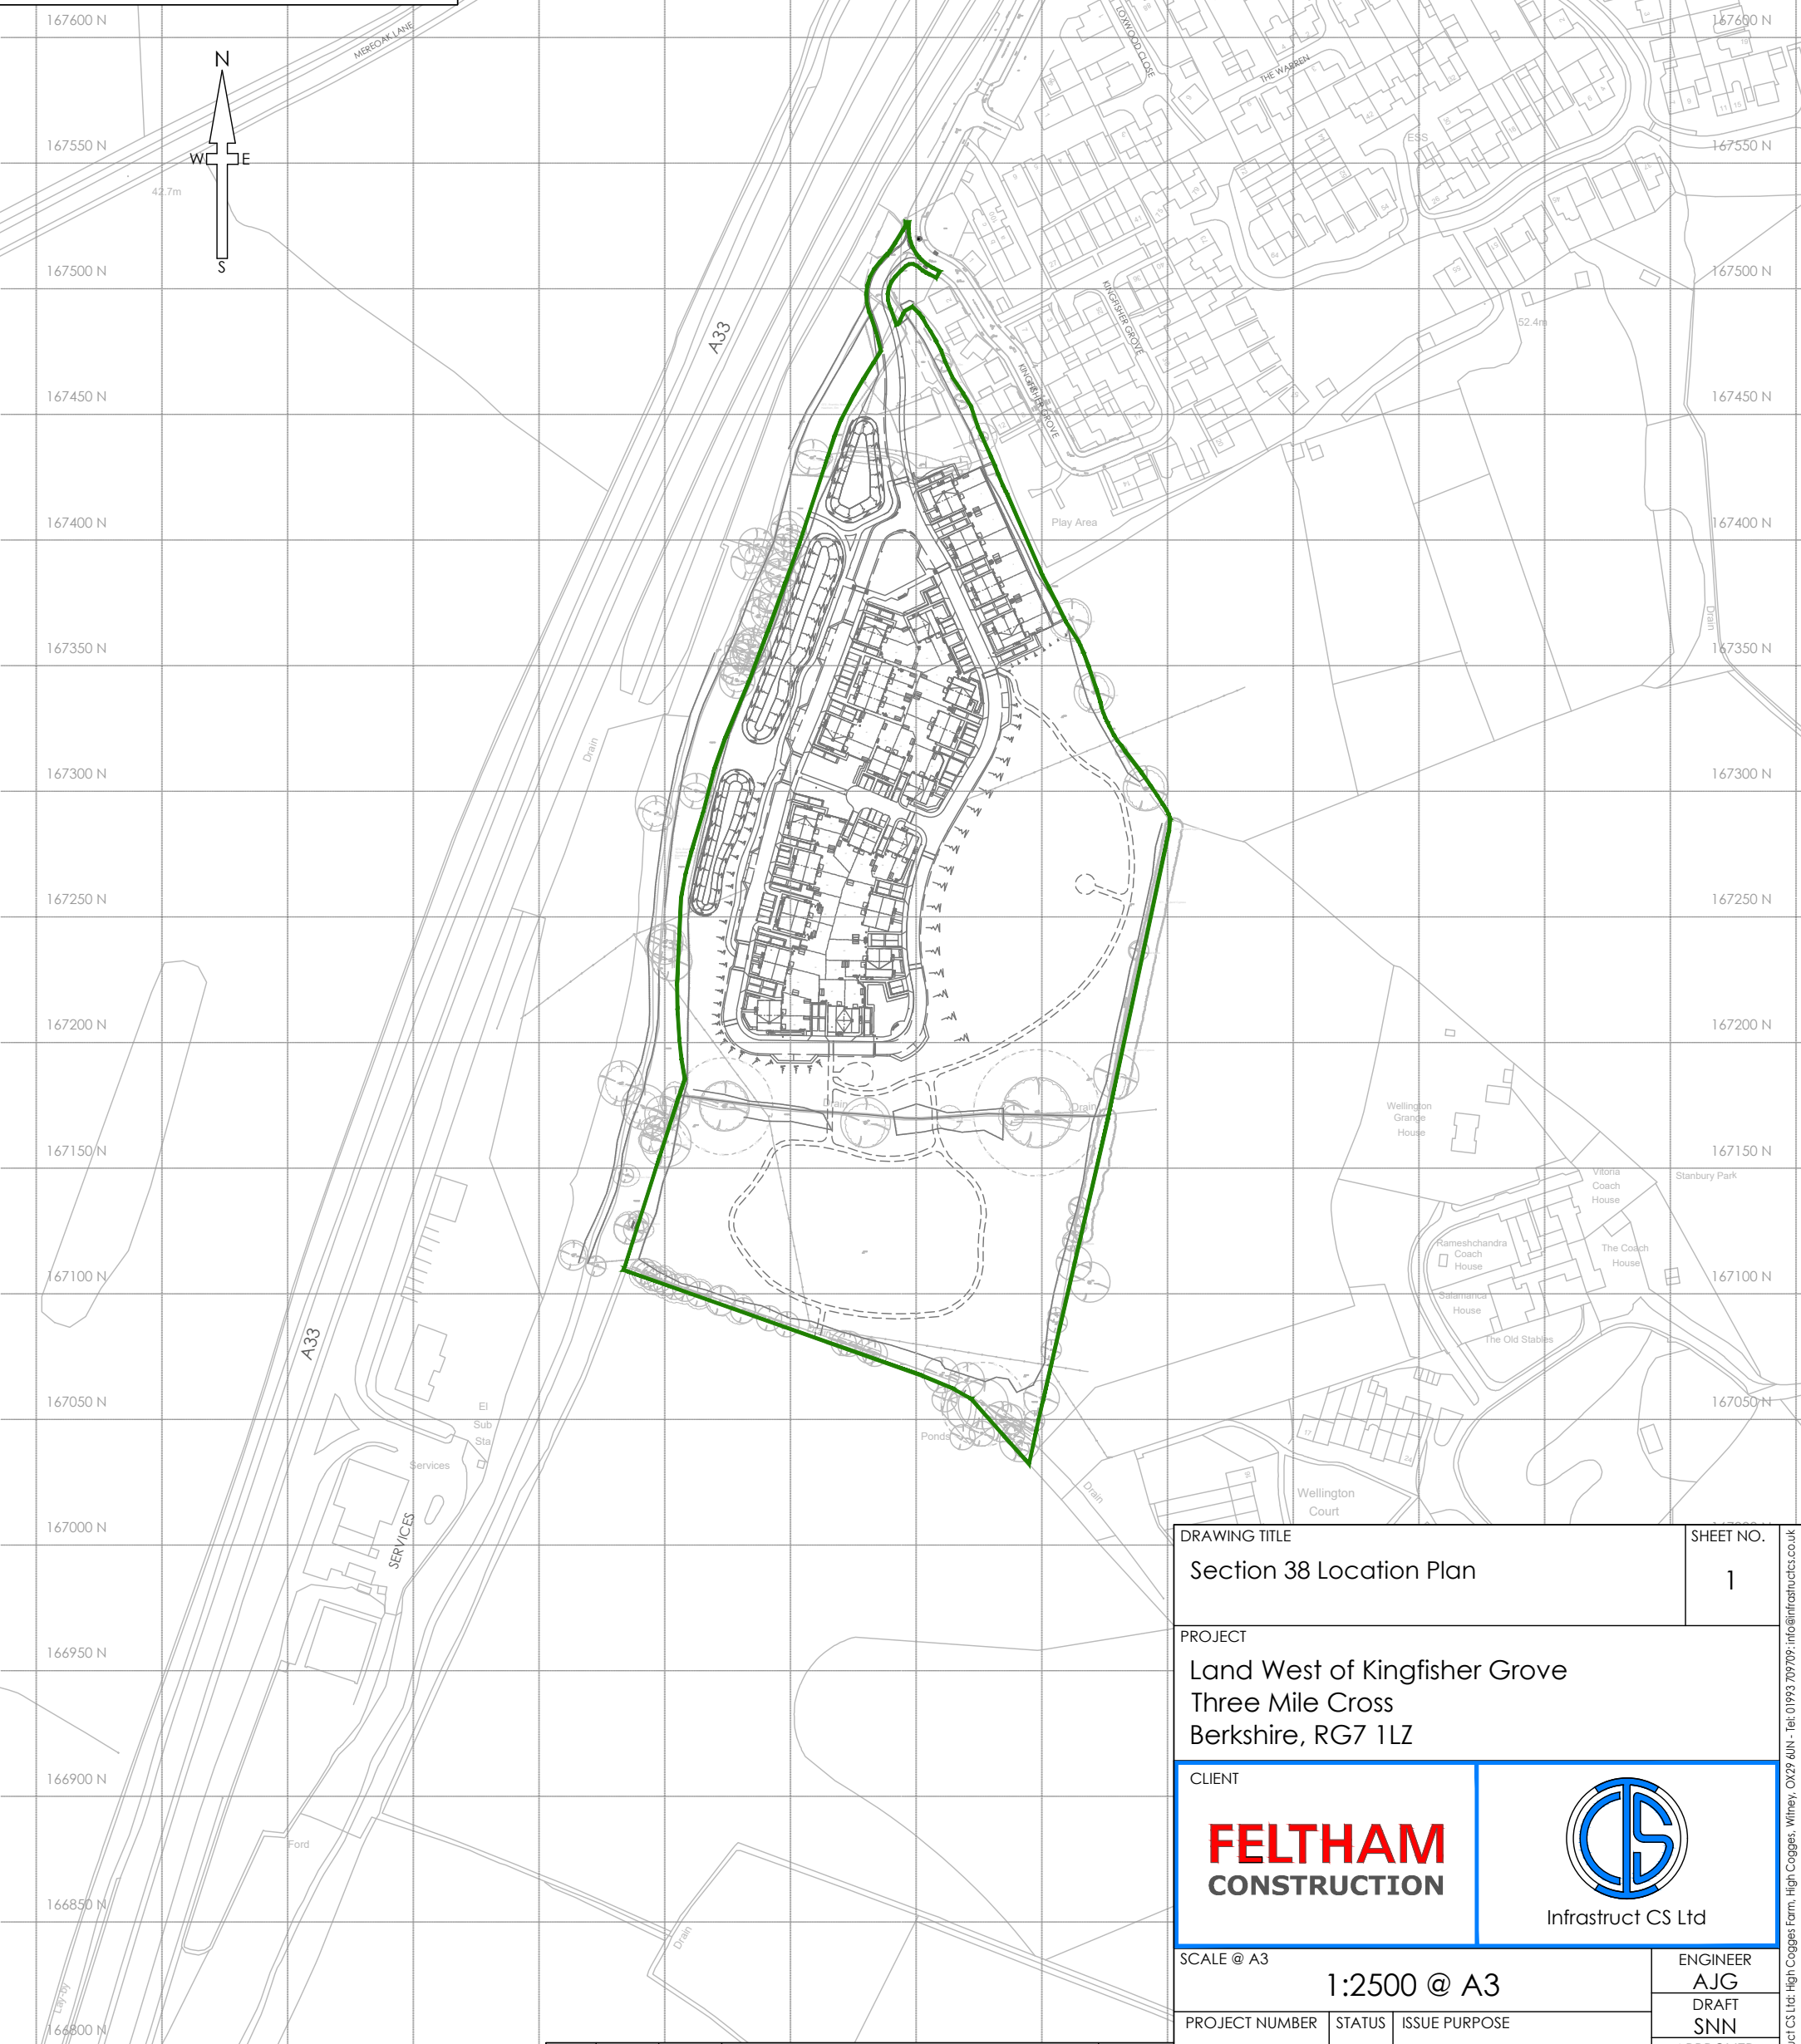

DRAWING TITLE								SHEET NO.	
Section 38 Location Plan								1	
PROJECT									
Land West of Kingfisher Grove Three Mile Cross Berkshire, RG7 1LZ									
CLIENT					 Infrastruct CS Ltd				
FELTHAM CONSTRUCTION									
SCALE @ A3					ENGINEER				
1:2500 @ A3 PROJECT NUMBER: 6690 STATUS: S2 ISSUE PURPOSE: INFORMATION					AJG				
					DRAFT				
					SNN				
					APPROVED				
					MBD				
PROJECT	ORIGIN	PHASE	LEVEL	TYPE	ROLE	NO.	REVISION		
KING	ICS	01	XX	DR	C	0504	P01		