




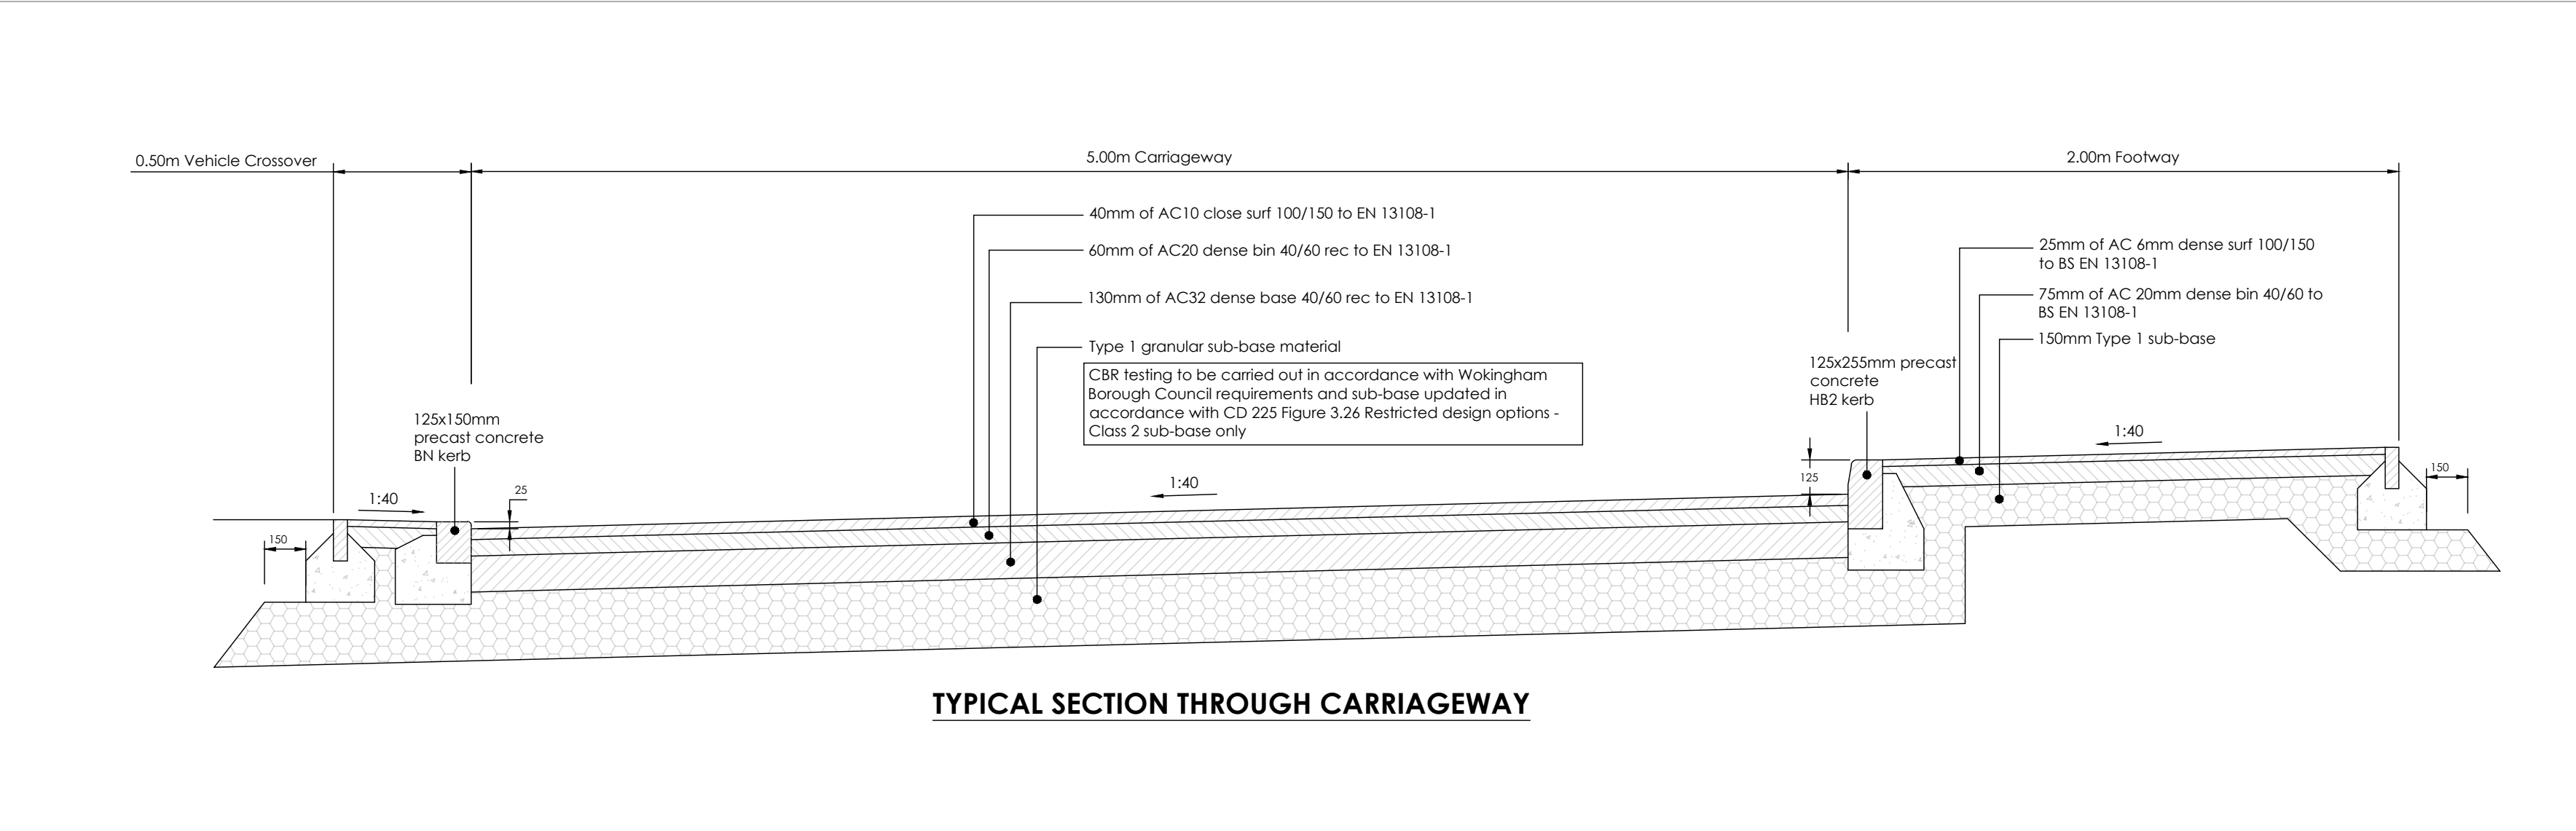


TYPICAL SECTION THROUGH CARRIAGEWAY

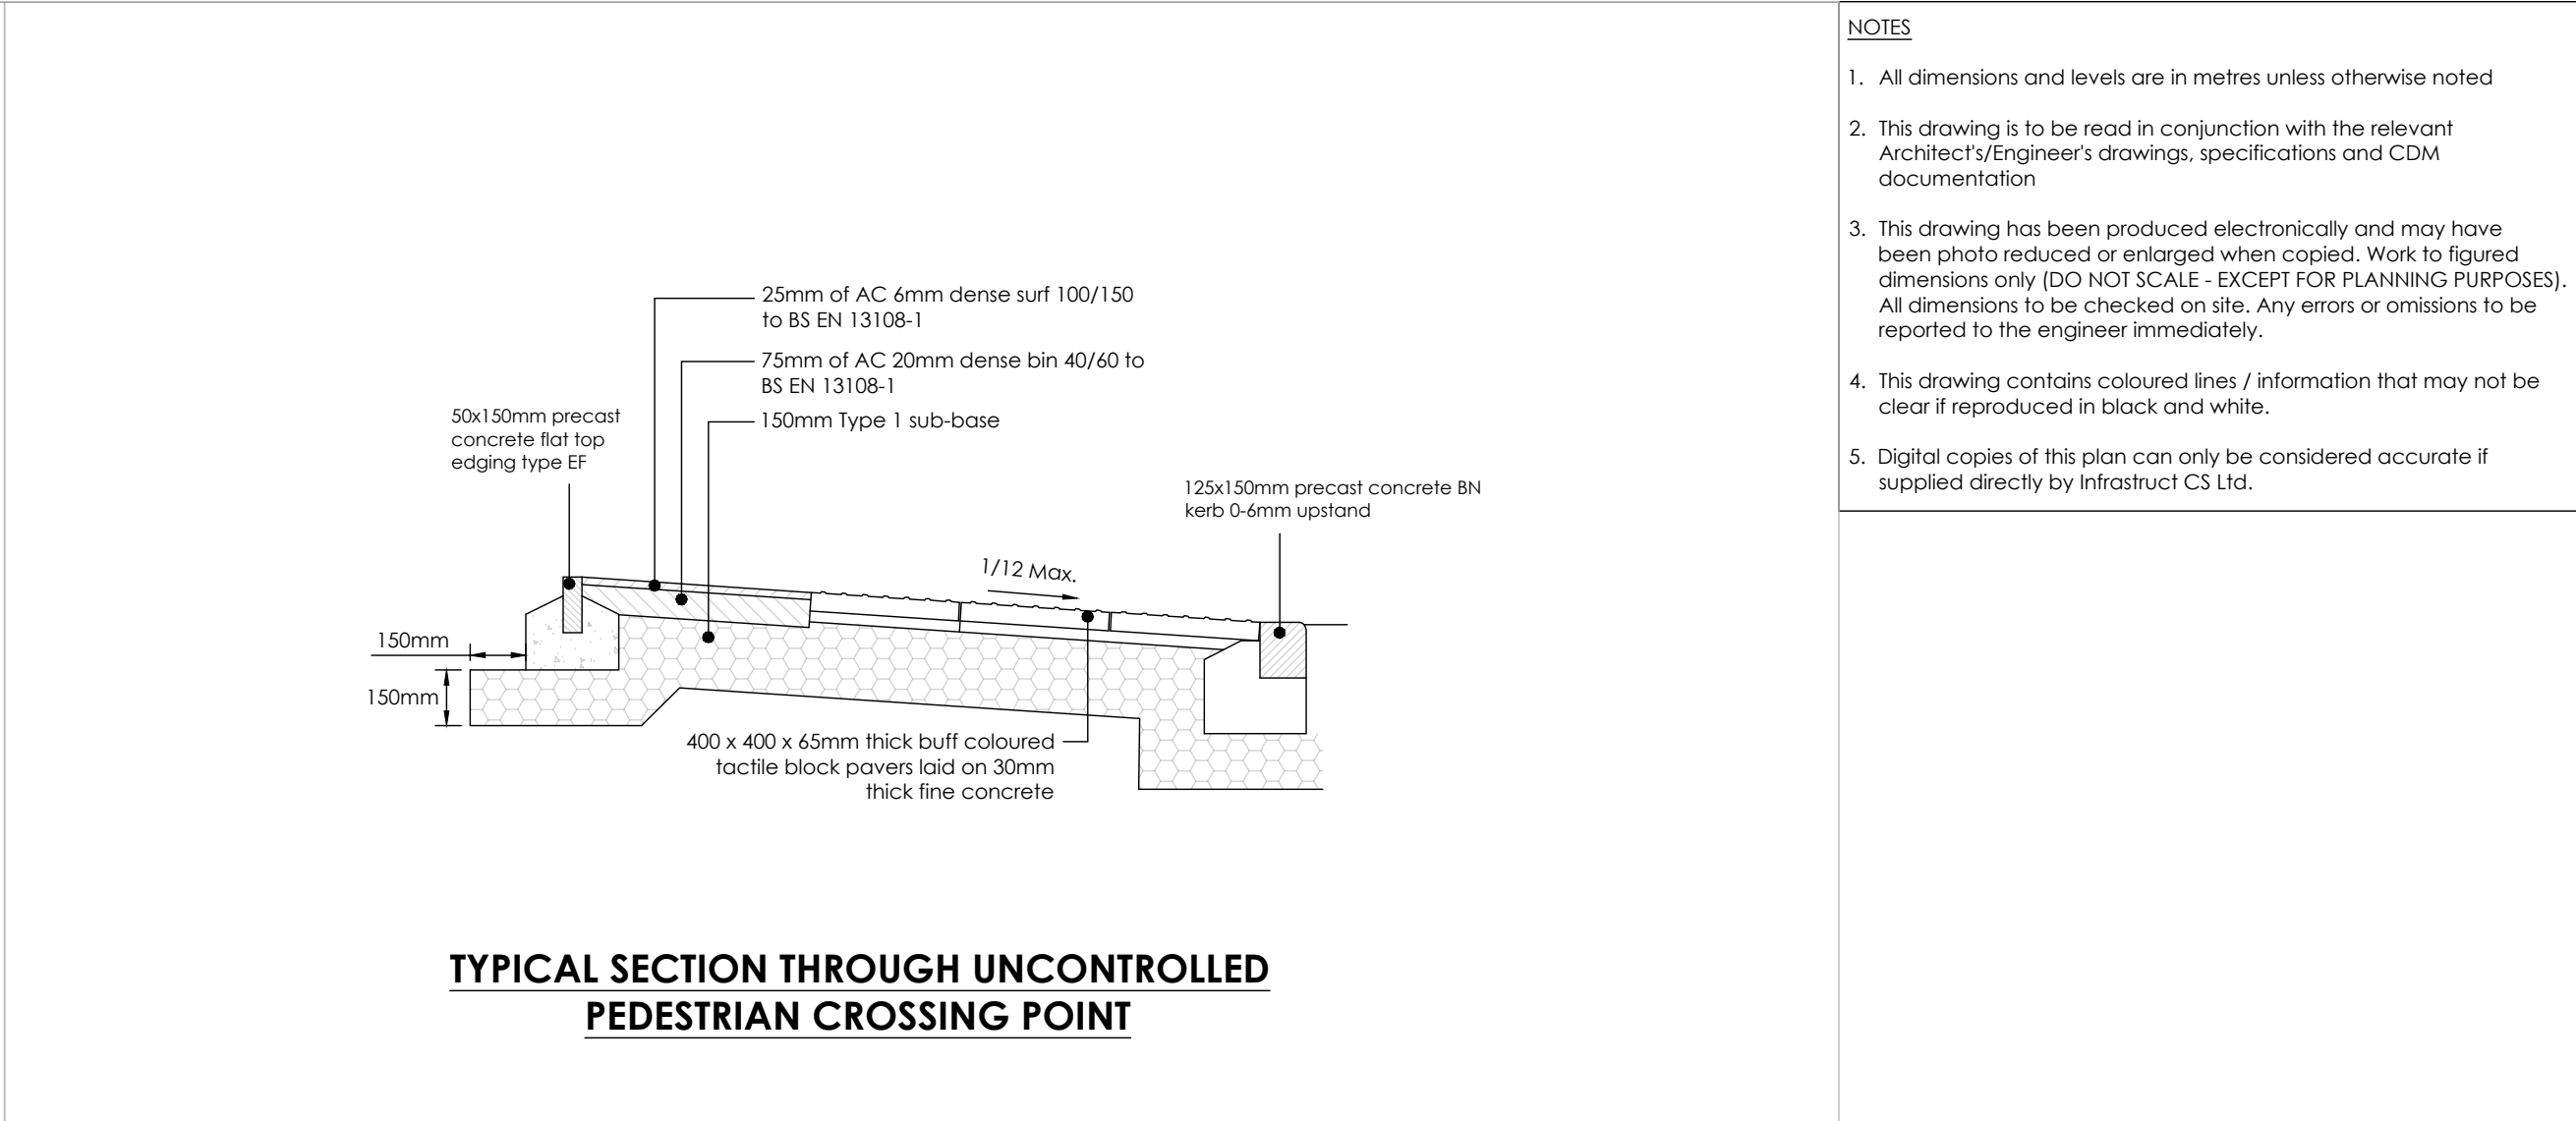


TYPICAL SECTION THROUGH UNCONTROLLED PEDESTRIAN CROSSING POINT

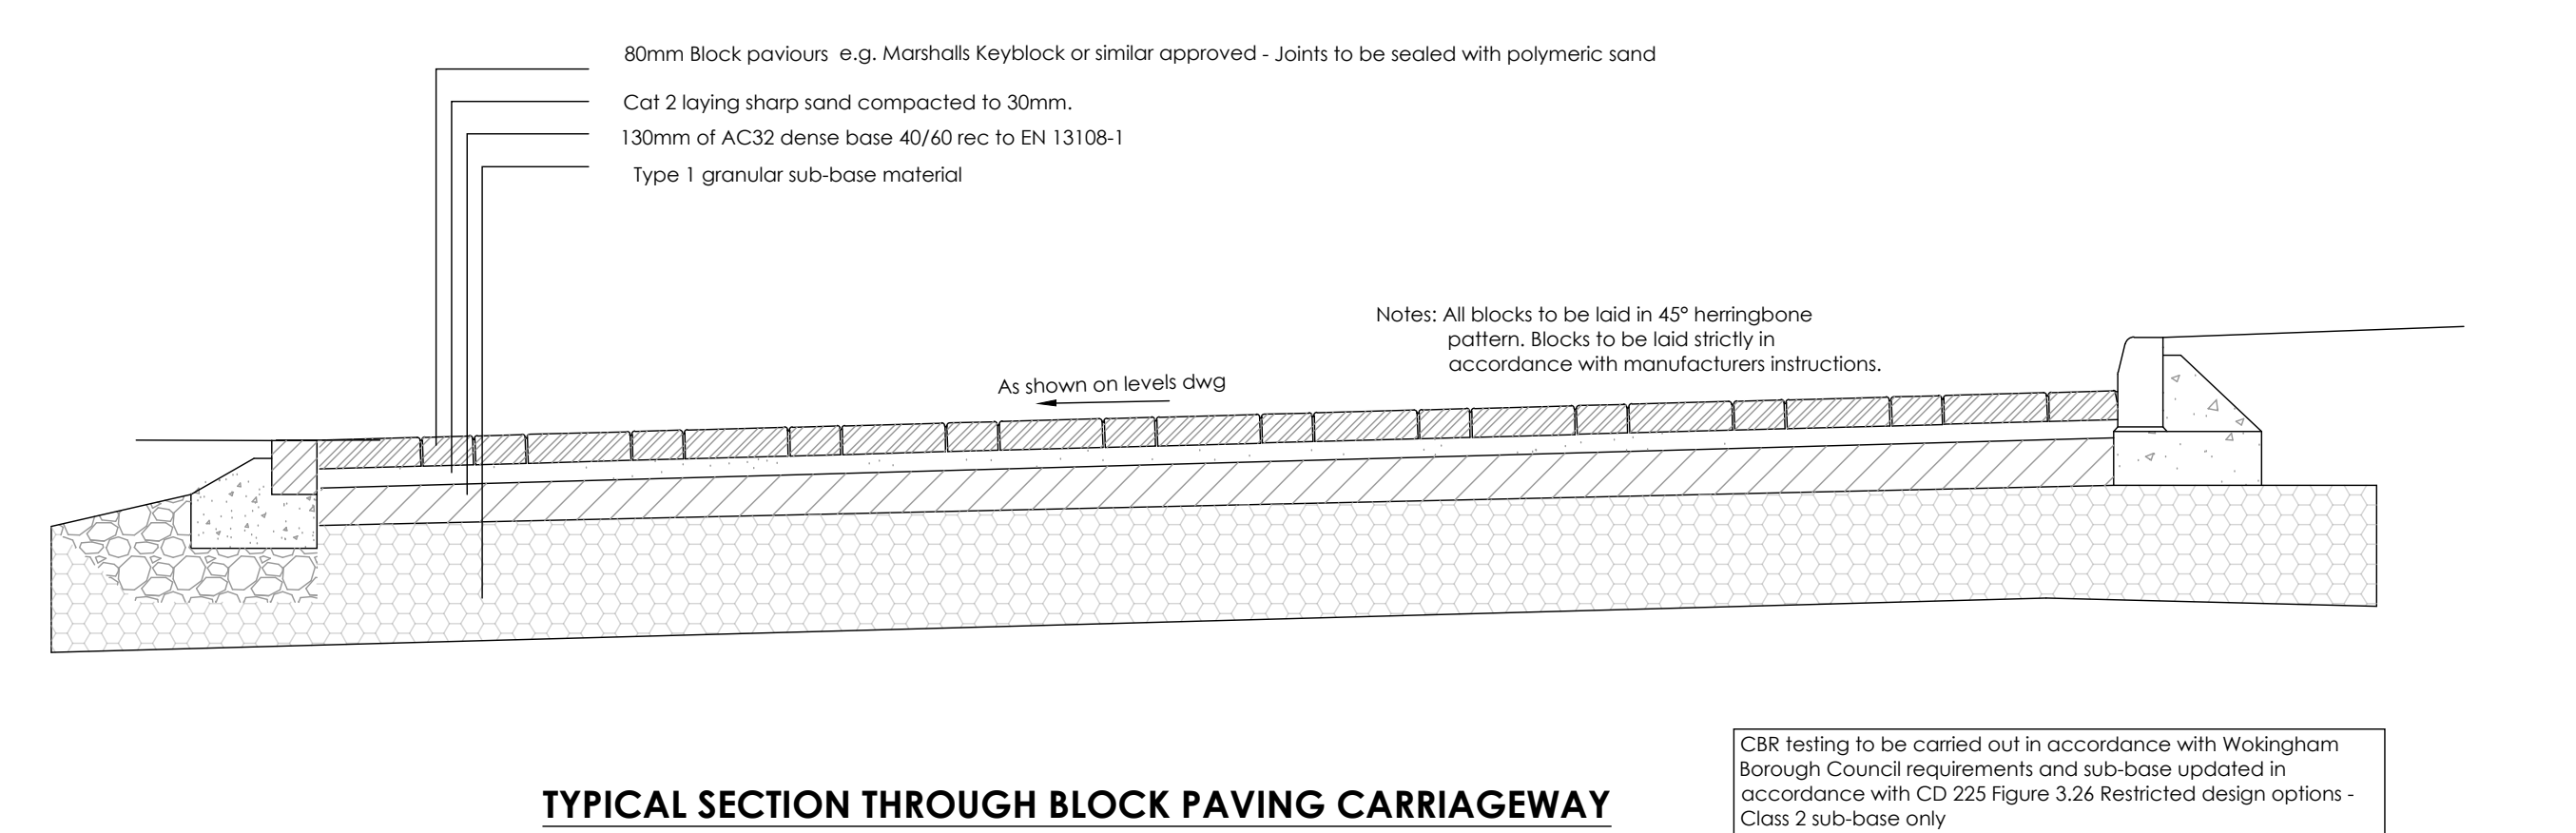


TYPICAL SECTION THROUGH BLOCK PAVING CARRIAGEWAY

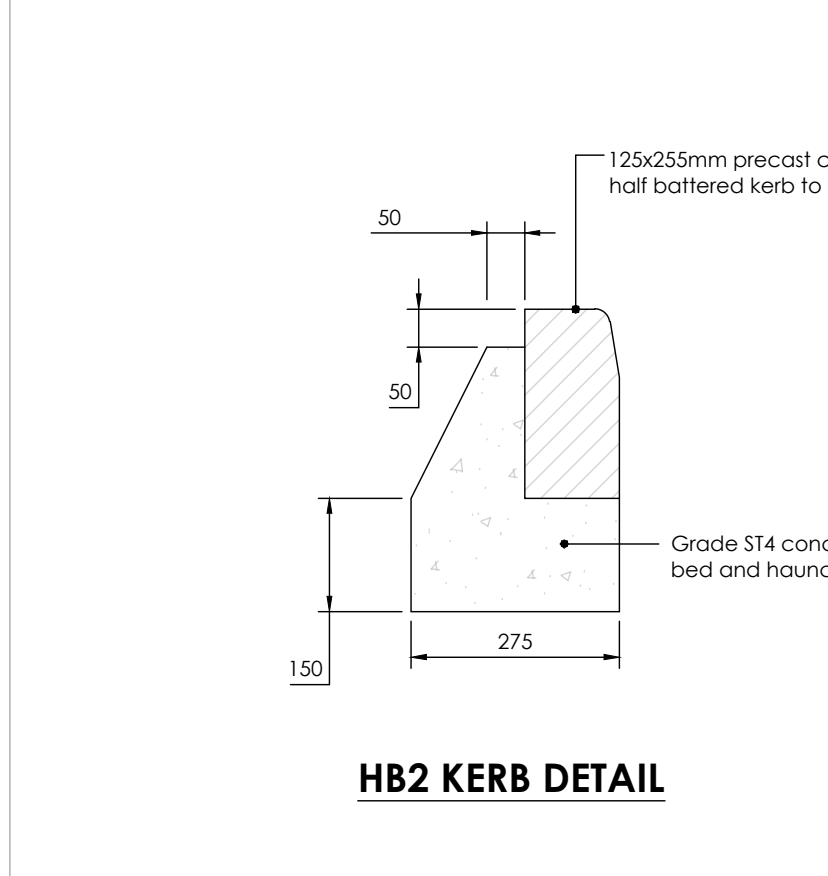



HB2 KERB DETAIL

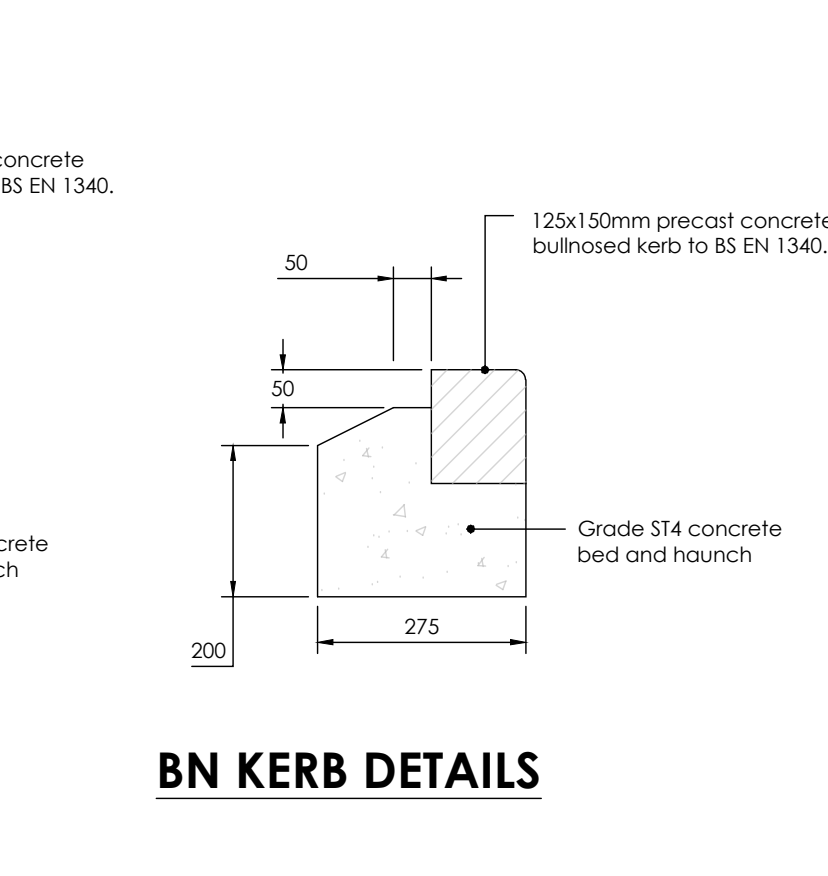


BN KERB DETAILS

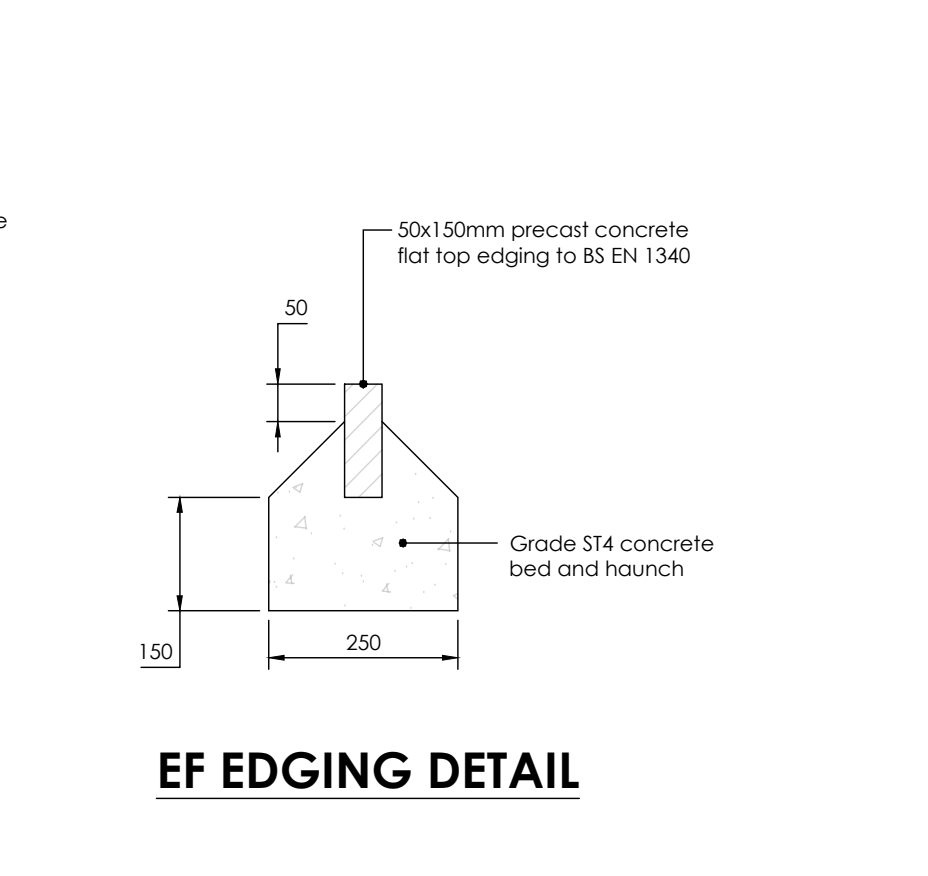


EF EDGING DETAIL

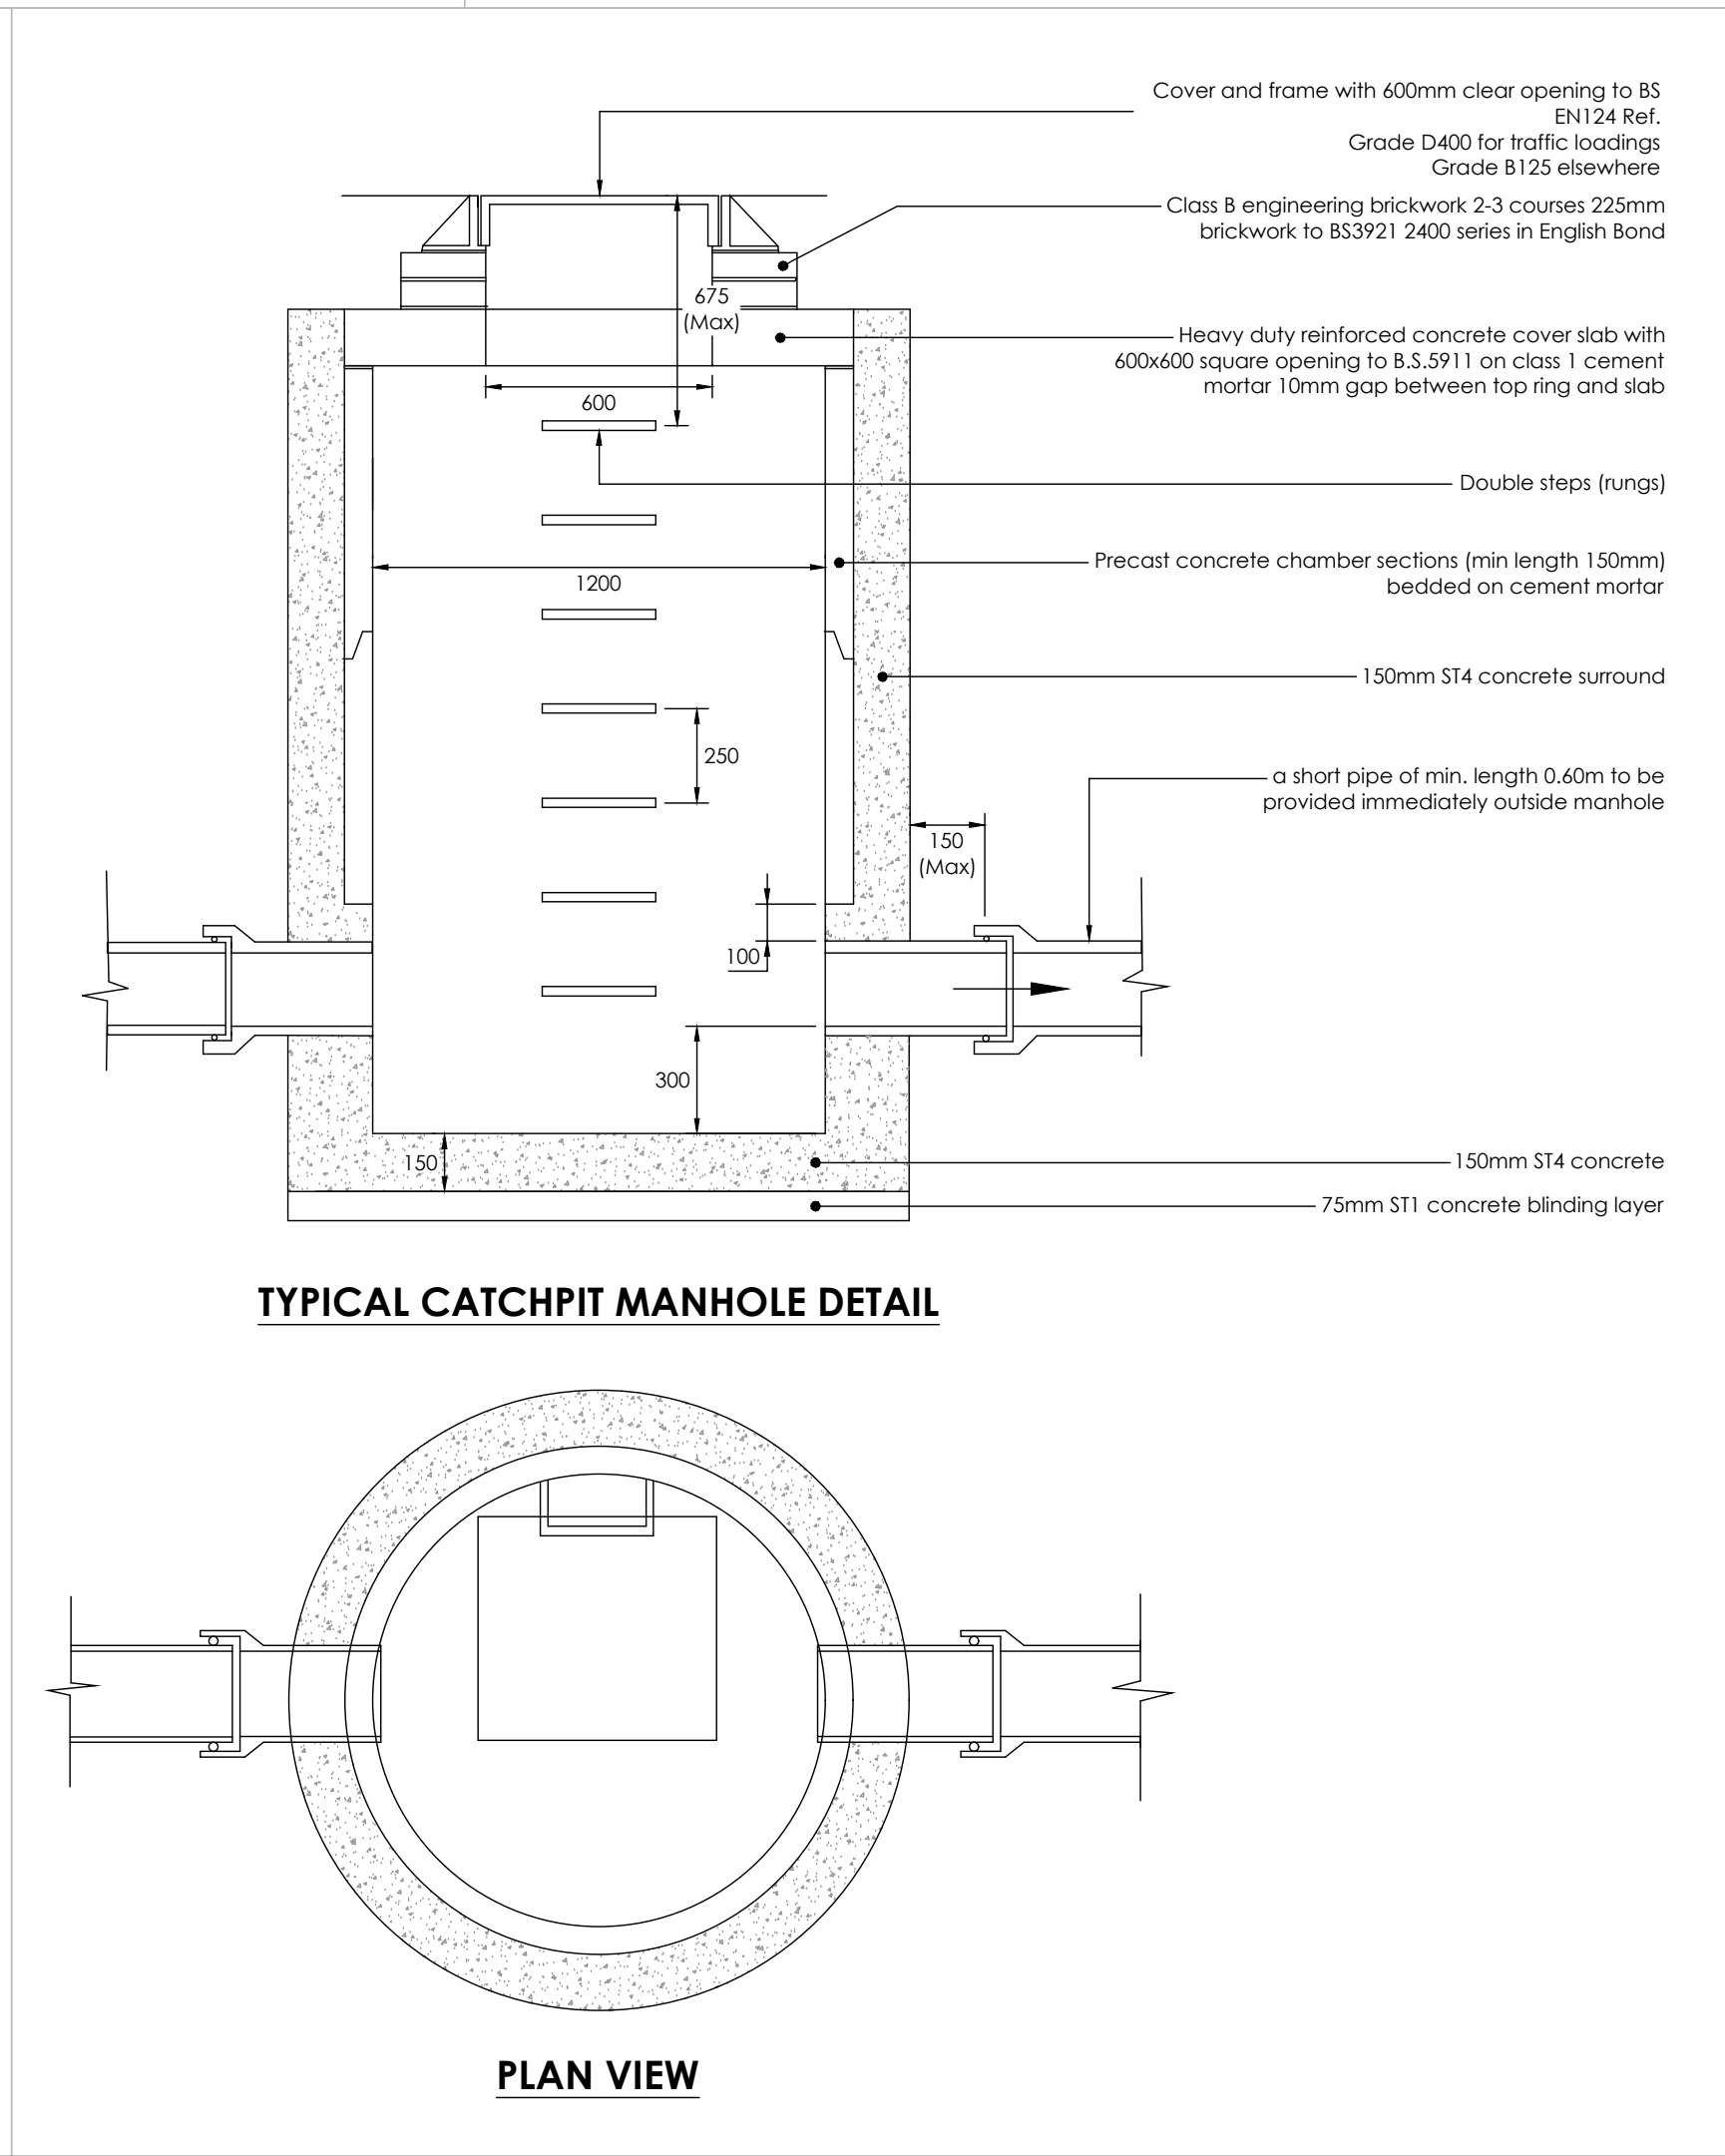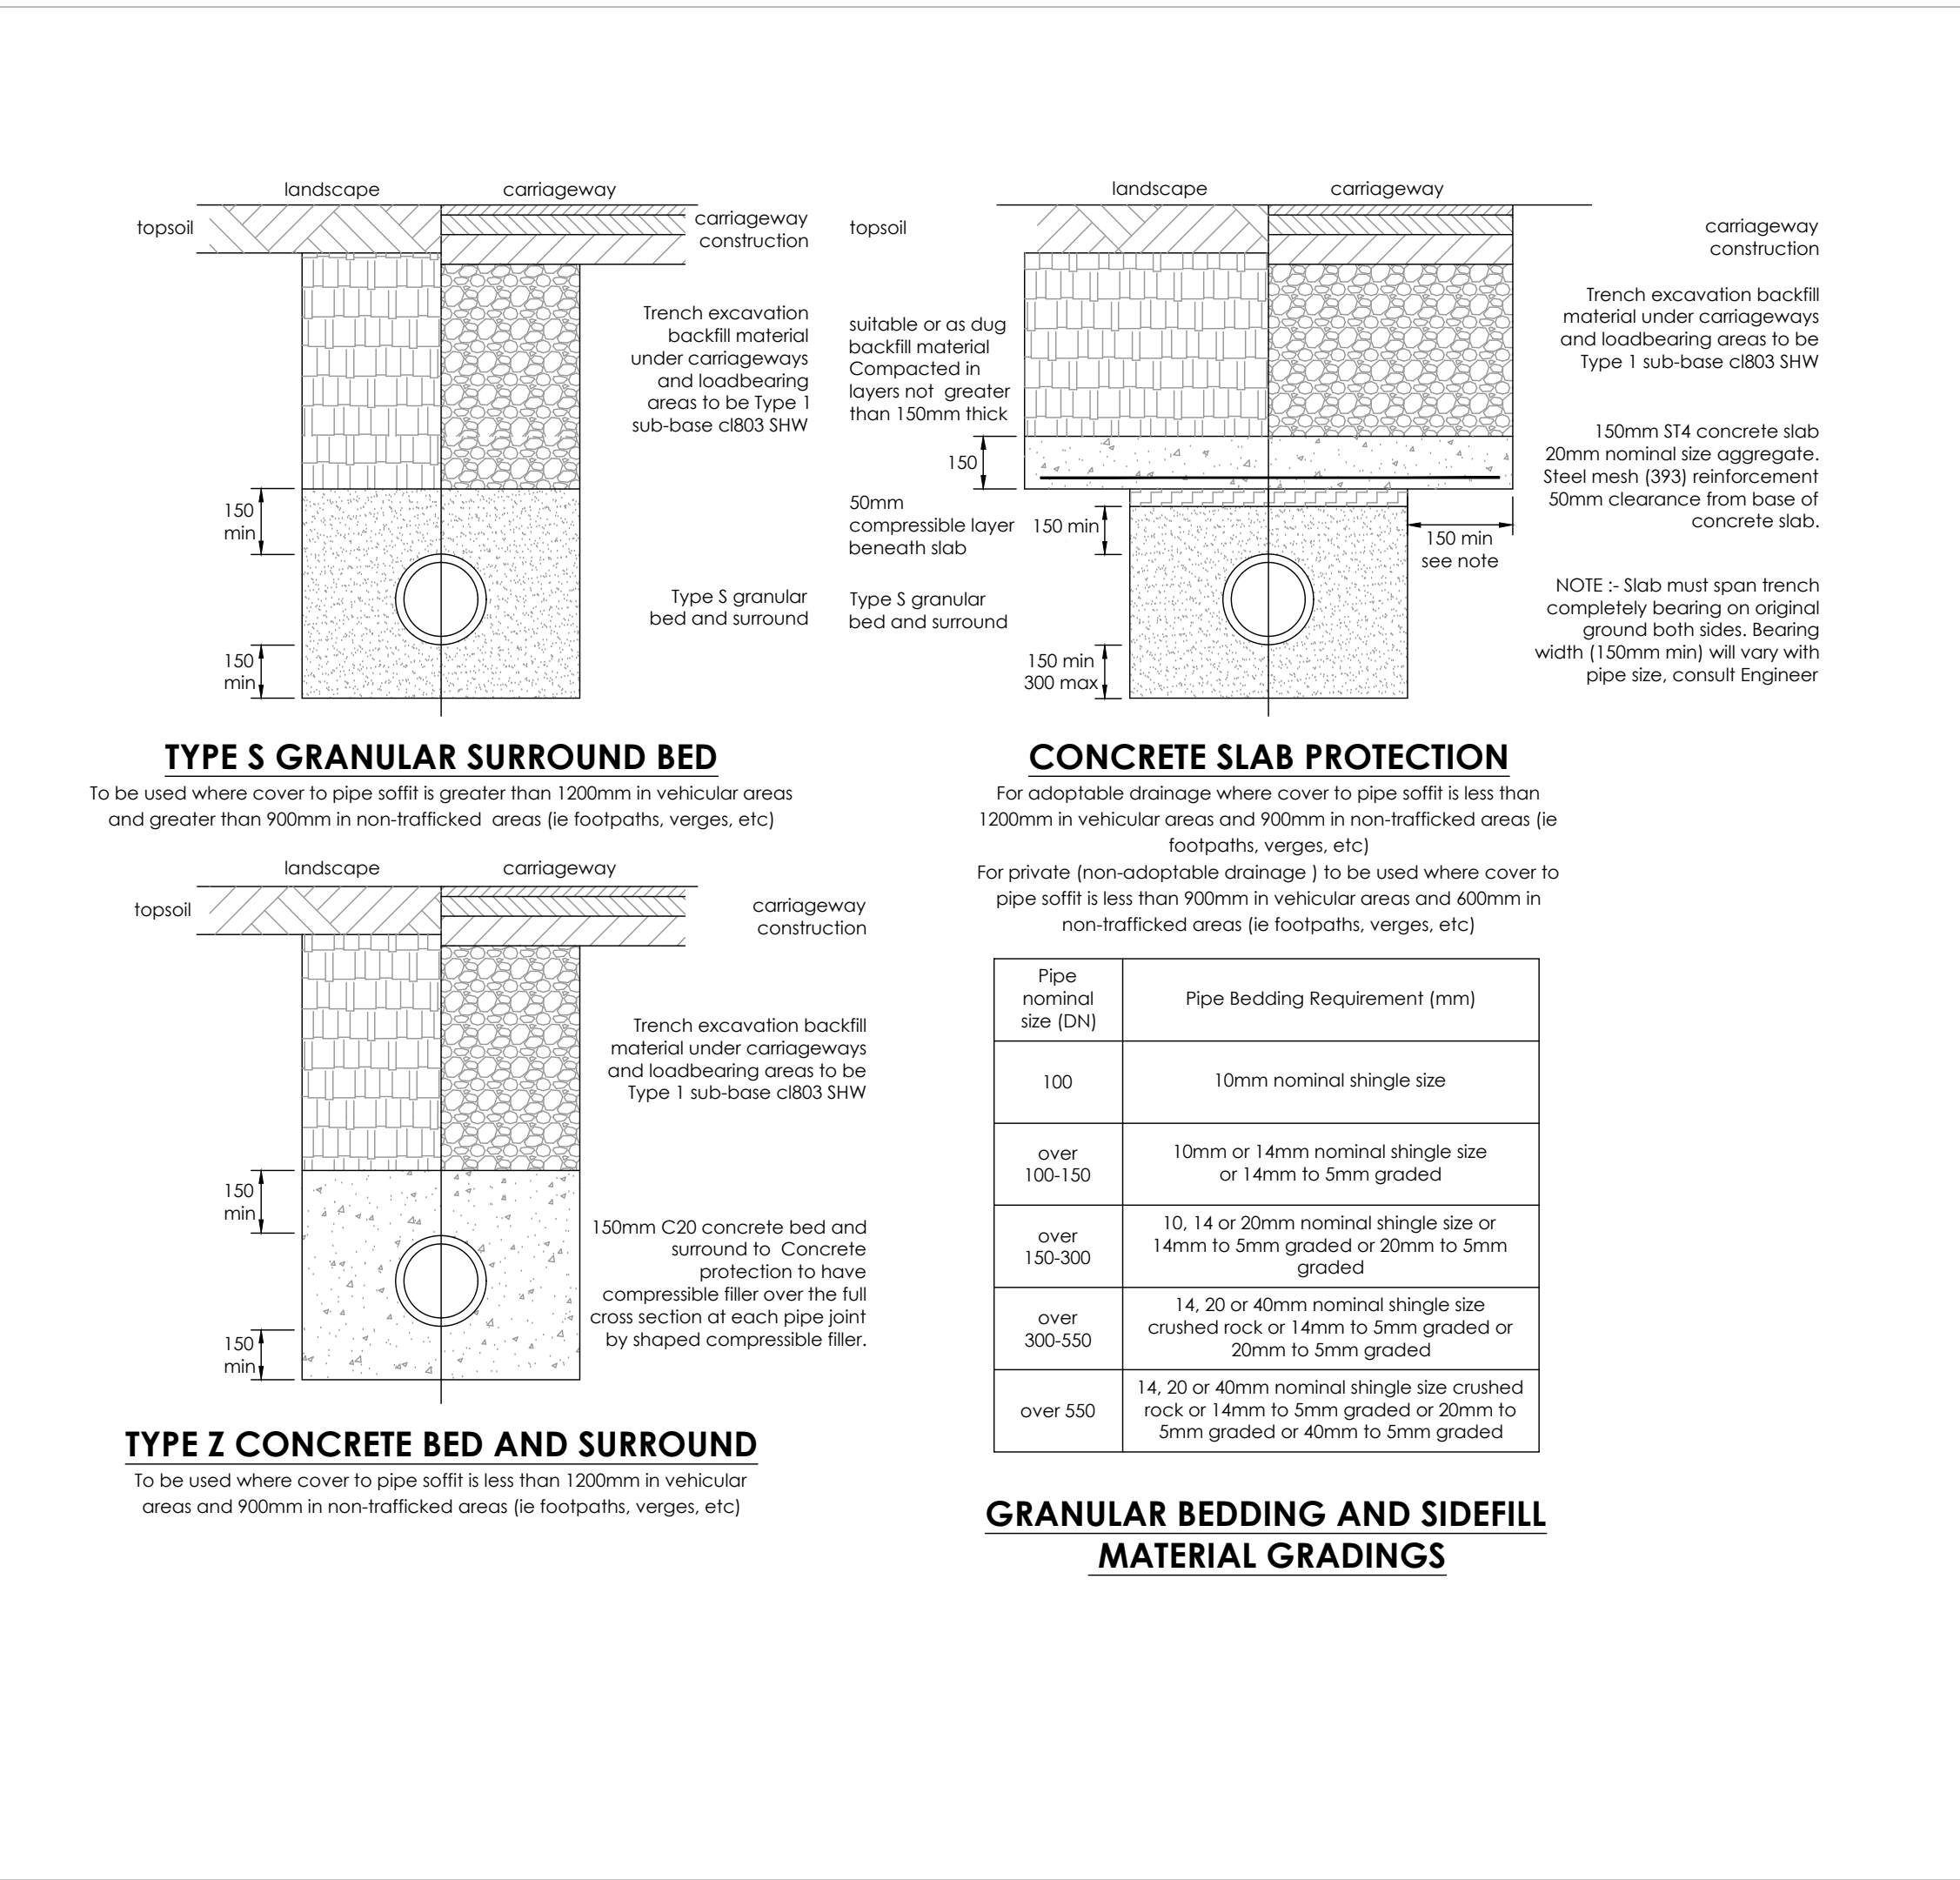

TYPICAL CATCHPIT MANHOLE DETAIL

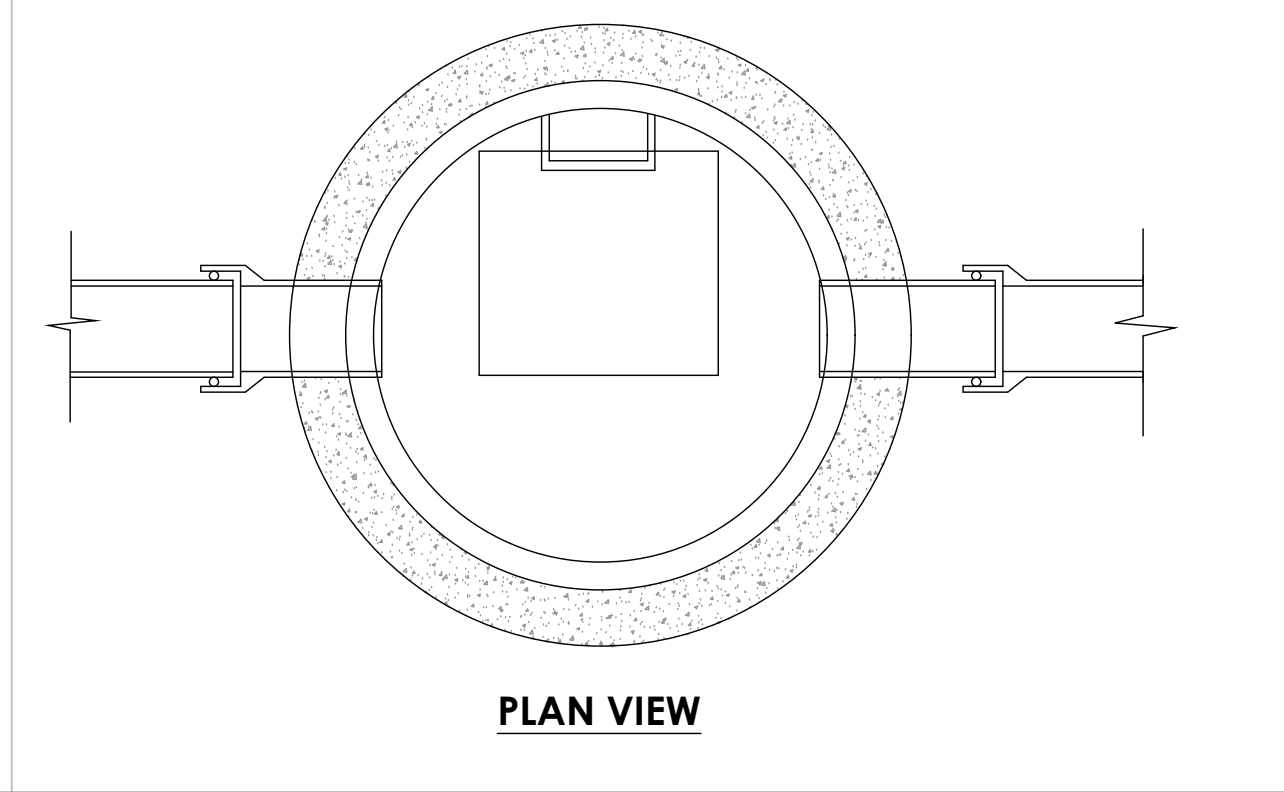

PLAN VIEW

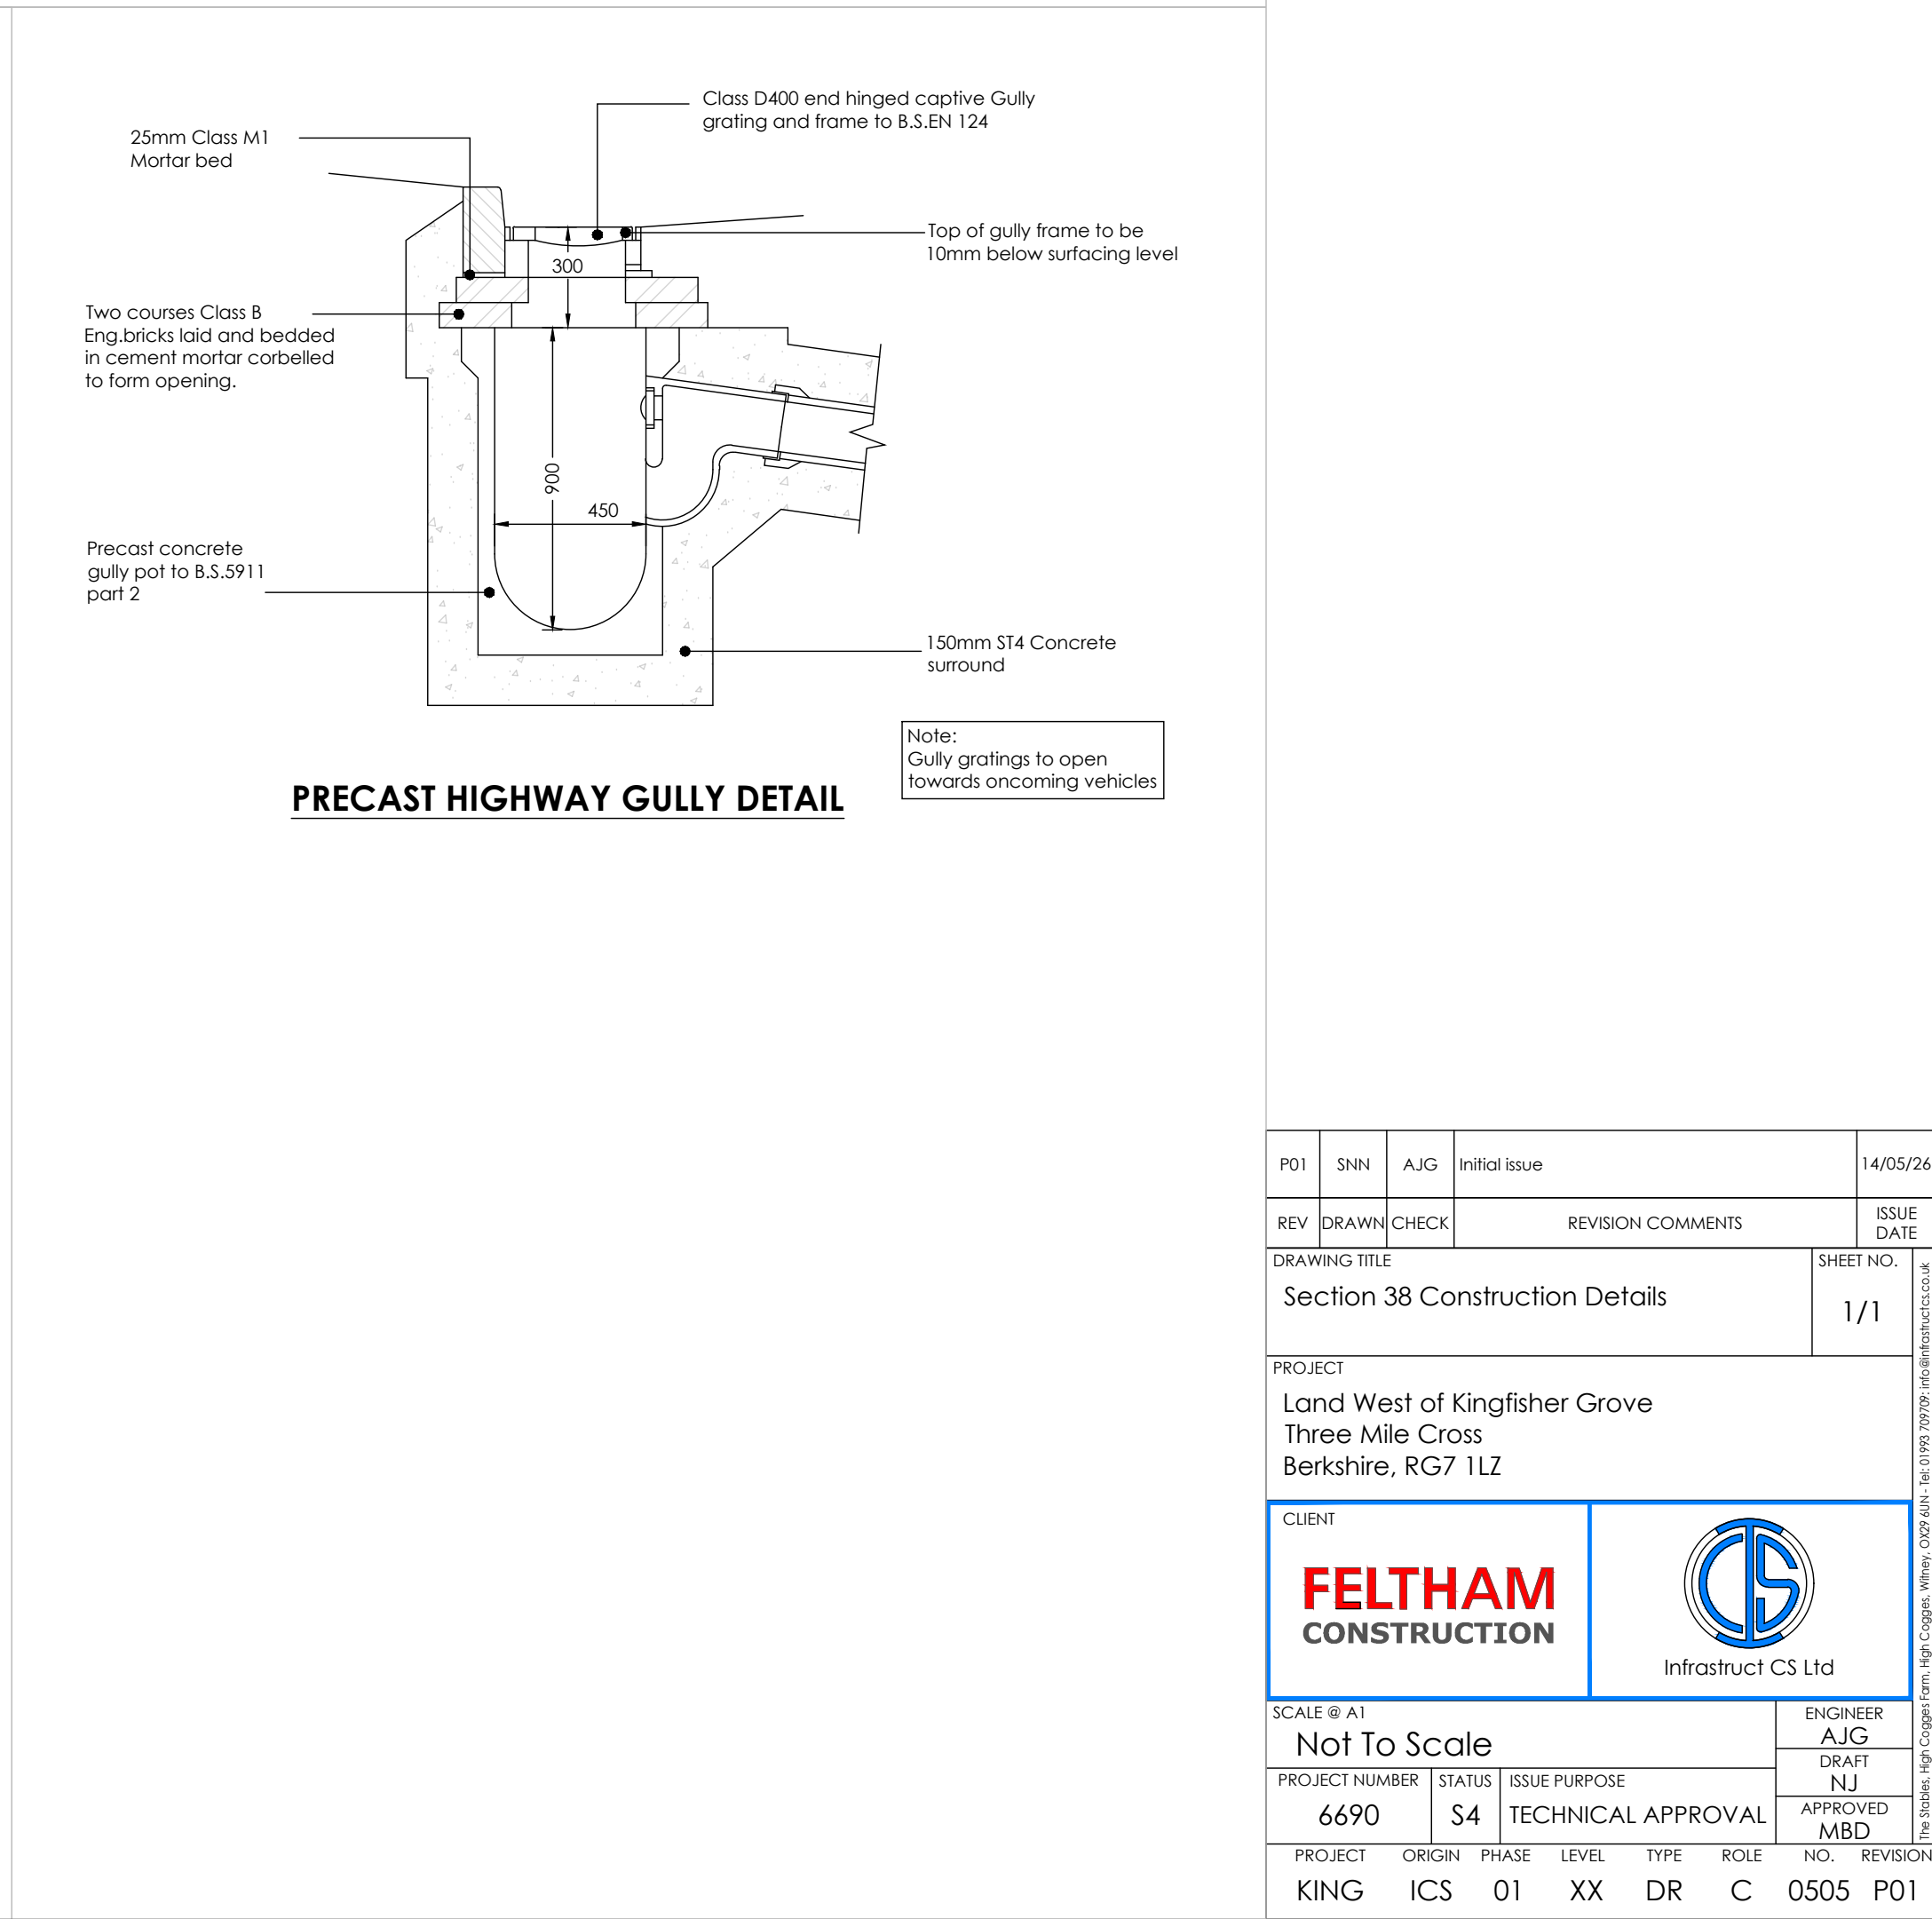

- NOTES
1. All dimensions and levels are in metres unless otherwise noted
 2. This drawing is to be read in conjunction with the relevant Architect/Engineer's drawings, specifications and CDM documentation
 3. This drawing has been produced electronically and may have been photo reduced or enlarged when copied. Work to figured dimensions only (DO NOT SCALE - EXCEPT FOR PLANNING PURPOSES). All dimensions to be checked on site. Any errors or omissions to be reported to the engineer immediately.
 4. This drawing contains coloured lines / information that may not be clear if reproduced in black and white.
 5. Digital copies of this plan can only be considered accurate if supplied directly by Infrastruct CS Ltd.

PO1	SNN	AJG	Initial Issue	14/05/26
REV	DRAWN	CHECK	REVISION COMMENTS	ISSUE DATE
Section 38 Construction Details				SHEET NO. 1/1
PROJECT				
Land West of Kingfisher Grove Three Mile Cross Berkshire, RG7 1LZ				
CLIENT				
FELTHAM CONSTRUCTION			Infrastruct CS Ltd	
SCALE @ A1			ENGINEER	
Not To Scale			AJG	
PROJECT NUMBER			DRAFT	
6690			NJ	
STATUS			APPROVED	
S4			MBD	
ISSUE PURPOSE			TECHNICAL APPROVAL	
PROJECT	ORIGIN	PHASE	LEVEL	TYPE
KING	ICS	01	XX	DR
ROLE	NO.	REVISION		
C	0505	P01		