


- NOTES
1. All dimensions and levels are in metres unless otherwise noted

2. This drawing is to be read in conjunction with the relevant Architect/Engineer's drawings, specifications and CDM documentation

3. This drawing has been produced electronically and may have been photo reduced or enlarged when copied. Work to figured dimensions only (DO NOT SCALE - EXCEPT FOR PLANNING PURPOSES). All dimensions to be checked on site. Any errors or omissions to be reported to the engineer immediately.



4. This drawing contains coloured lines / information that may not be clear if reproduced in black and white.

5. Digital copies of this plan can only be considered accurate if supplied directly by Infrastruct CS Ltd.

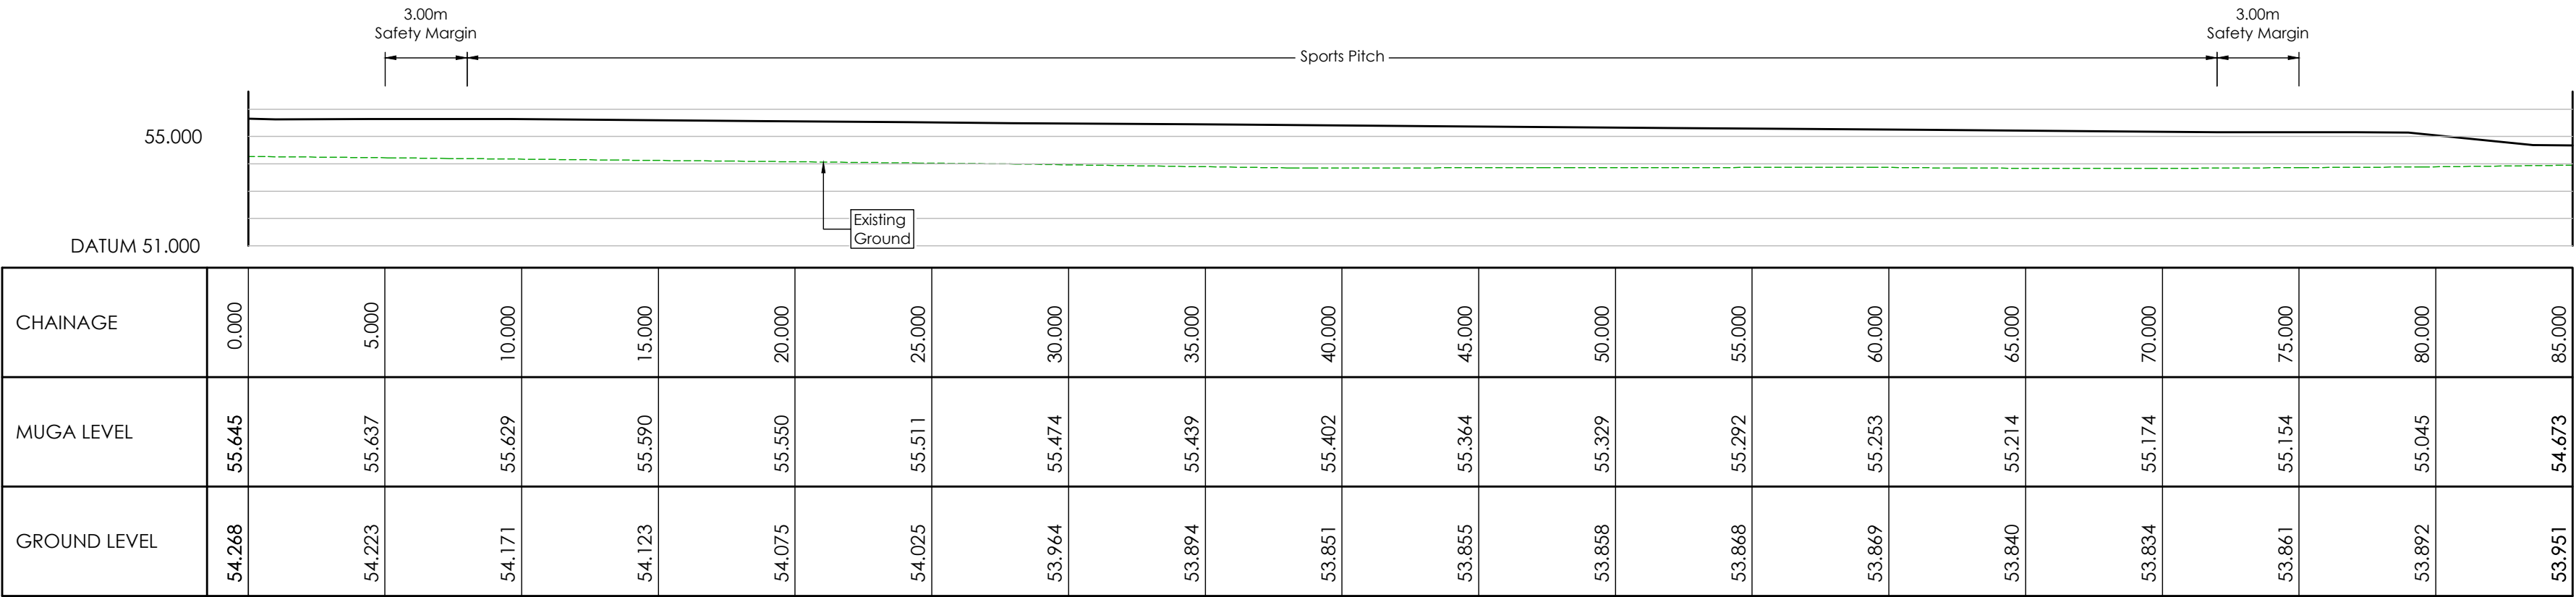



SECTION A-A

1:200

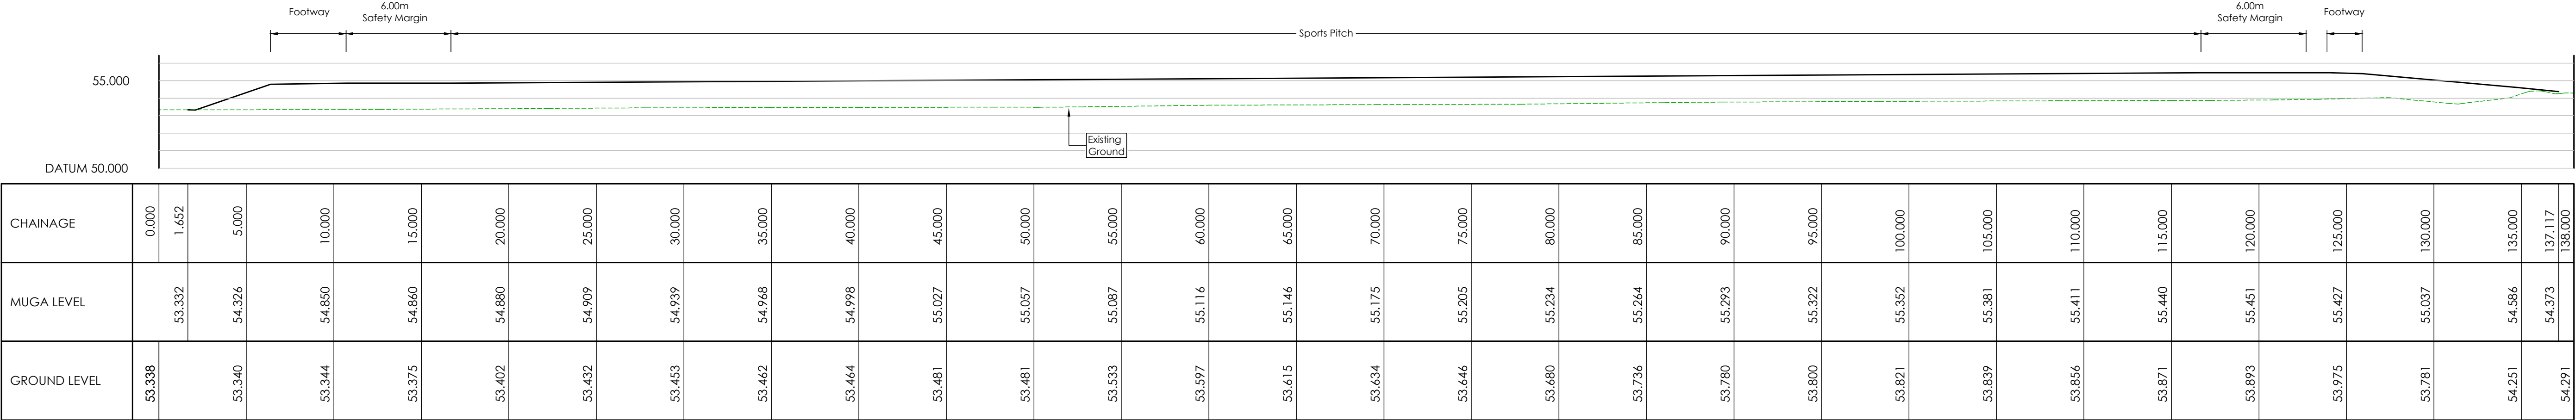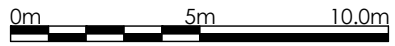



SECTION C-C

1:200

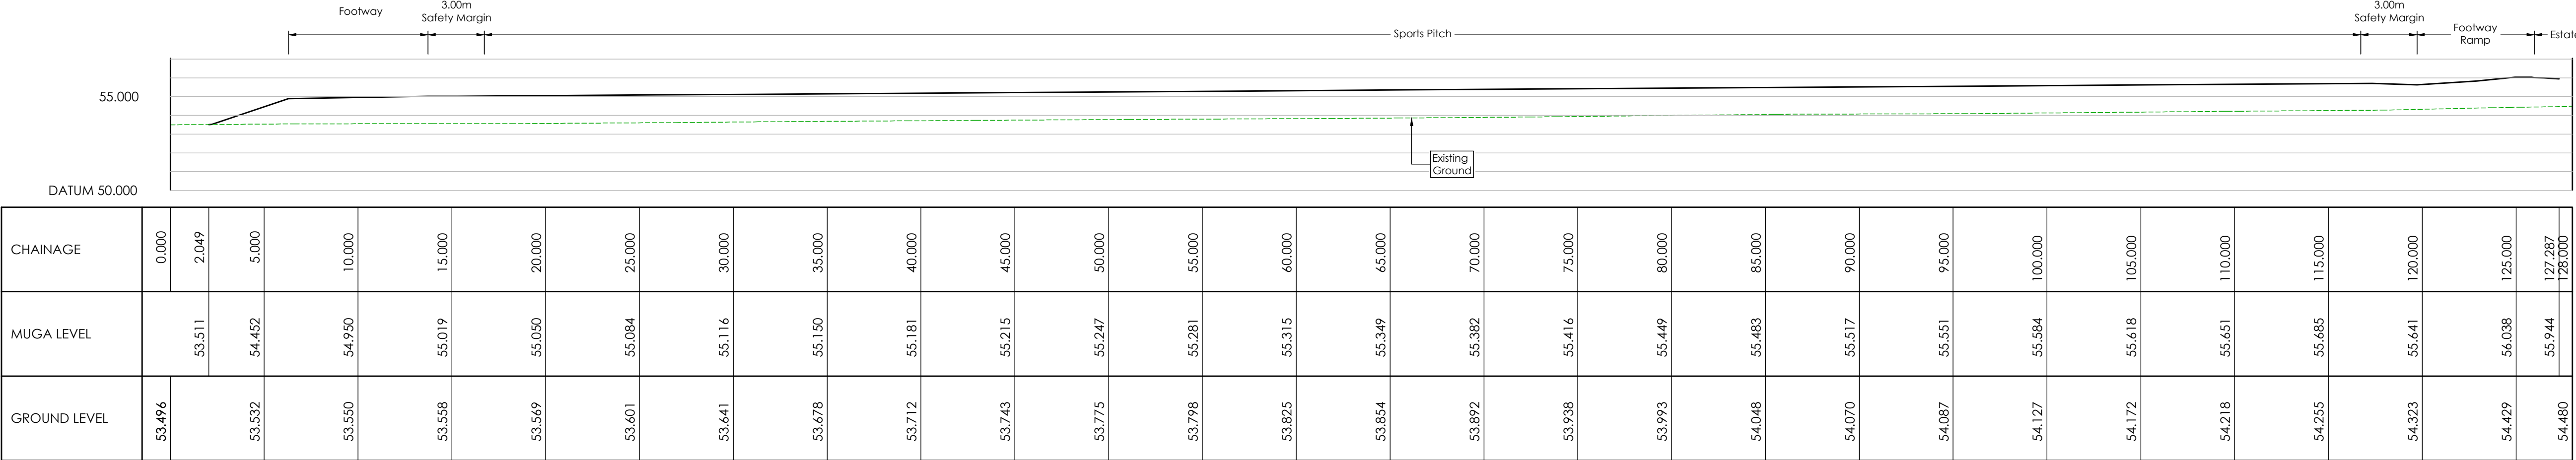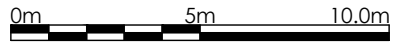

SECTION D-D

1:200

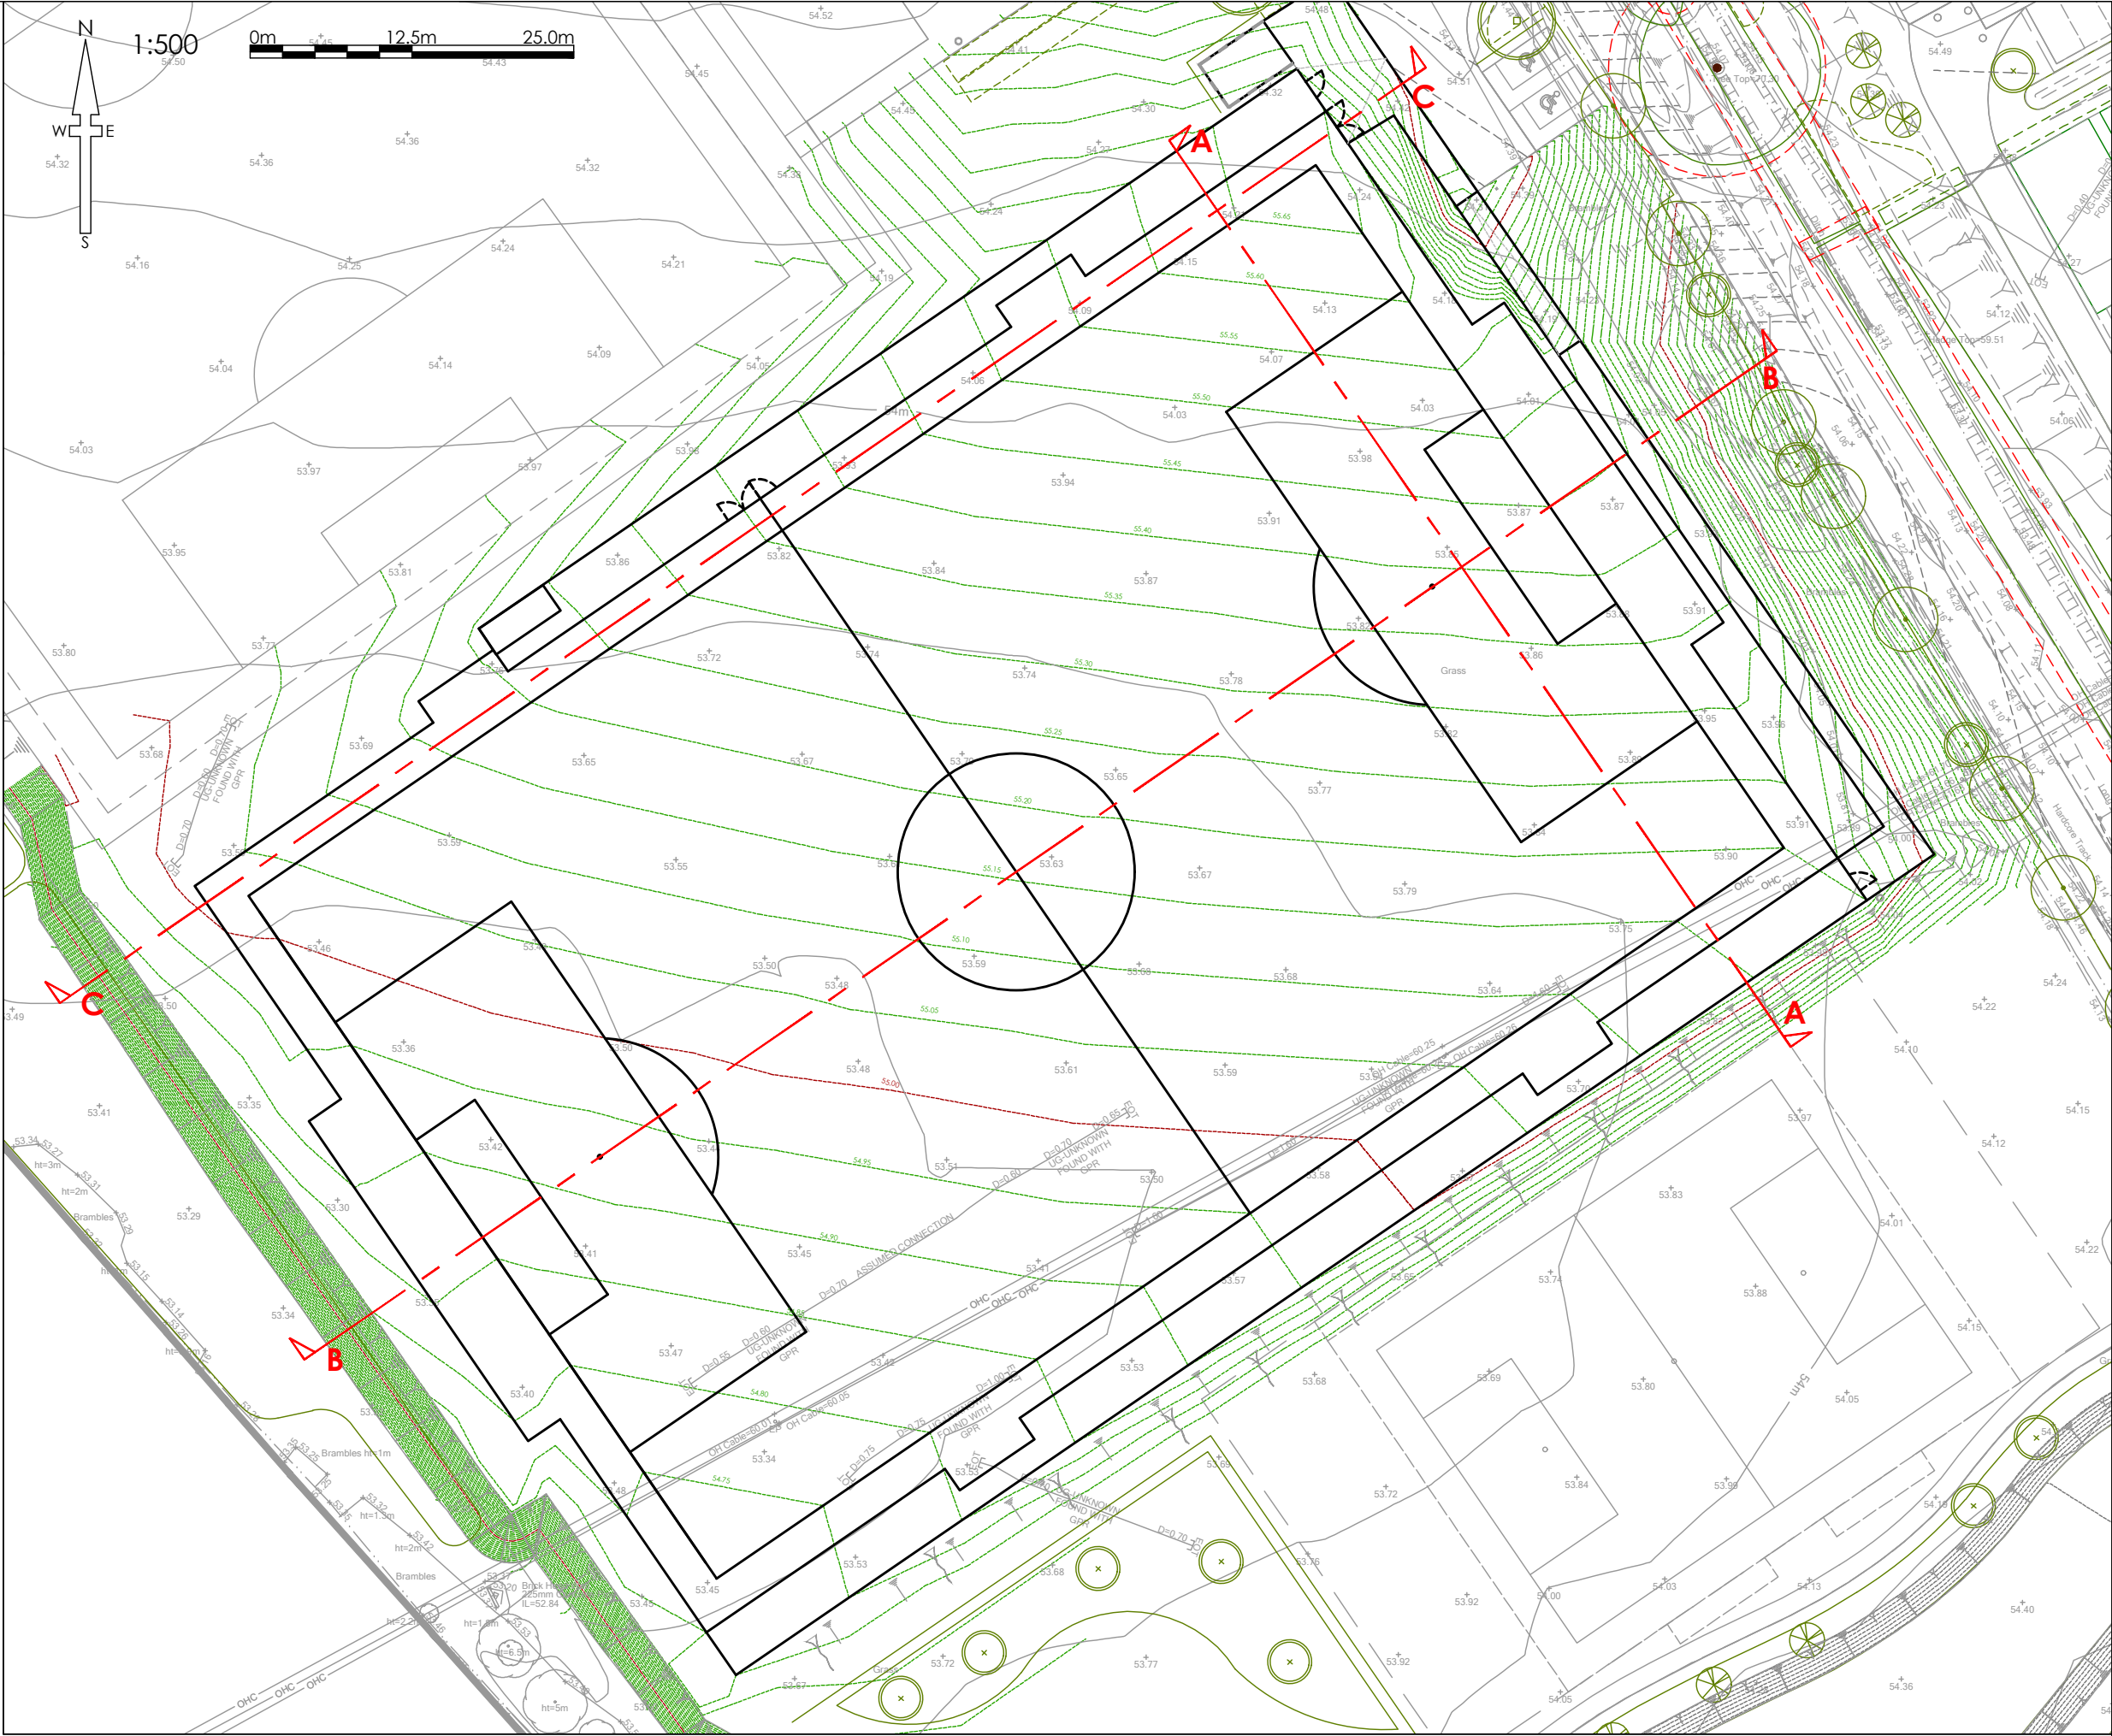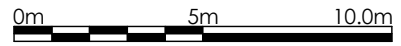

P03	SNN	RJW	Hockey Pitch Line Marking removed a client request	08/04/26
P02	SNN	RJW	Amended as Client Comments	06/08/25
P01	SNN	RJW	Initial issue	30/07/25
REV	DRAWN	CHECK	REVISION COMMENTS	ISSUE DATE
Site Cross Sections				SHEET NO. 1
PROJECT Finchwood Park School, Sports Pitch				
CLIENT Kestrel Contracts Limited		 Infrastruct CS Ltd		
SCALE @ A1 1:250		0m4.25m12.5m		ENGINEER RJW
PROJECT NUMBER 6581	STATUS \$4	ISSUE PURPOSE TECHNICAL APPROVAL		DRAFT SNN
PROJECT FINCH	ORIGIN ICS	PHASE 3G	LEVEL XX	TYPE DR
ROLE C	NO. 0150	REVISION P03		