





PRELIMINARY



FOR APPROVAL



CONSTRUCTION

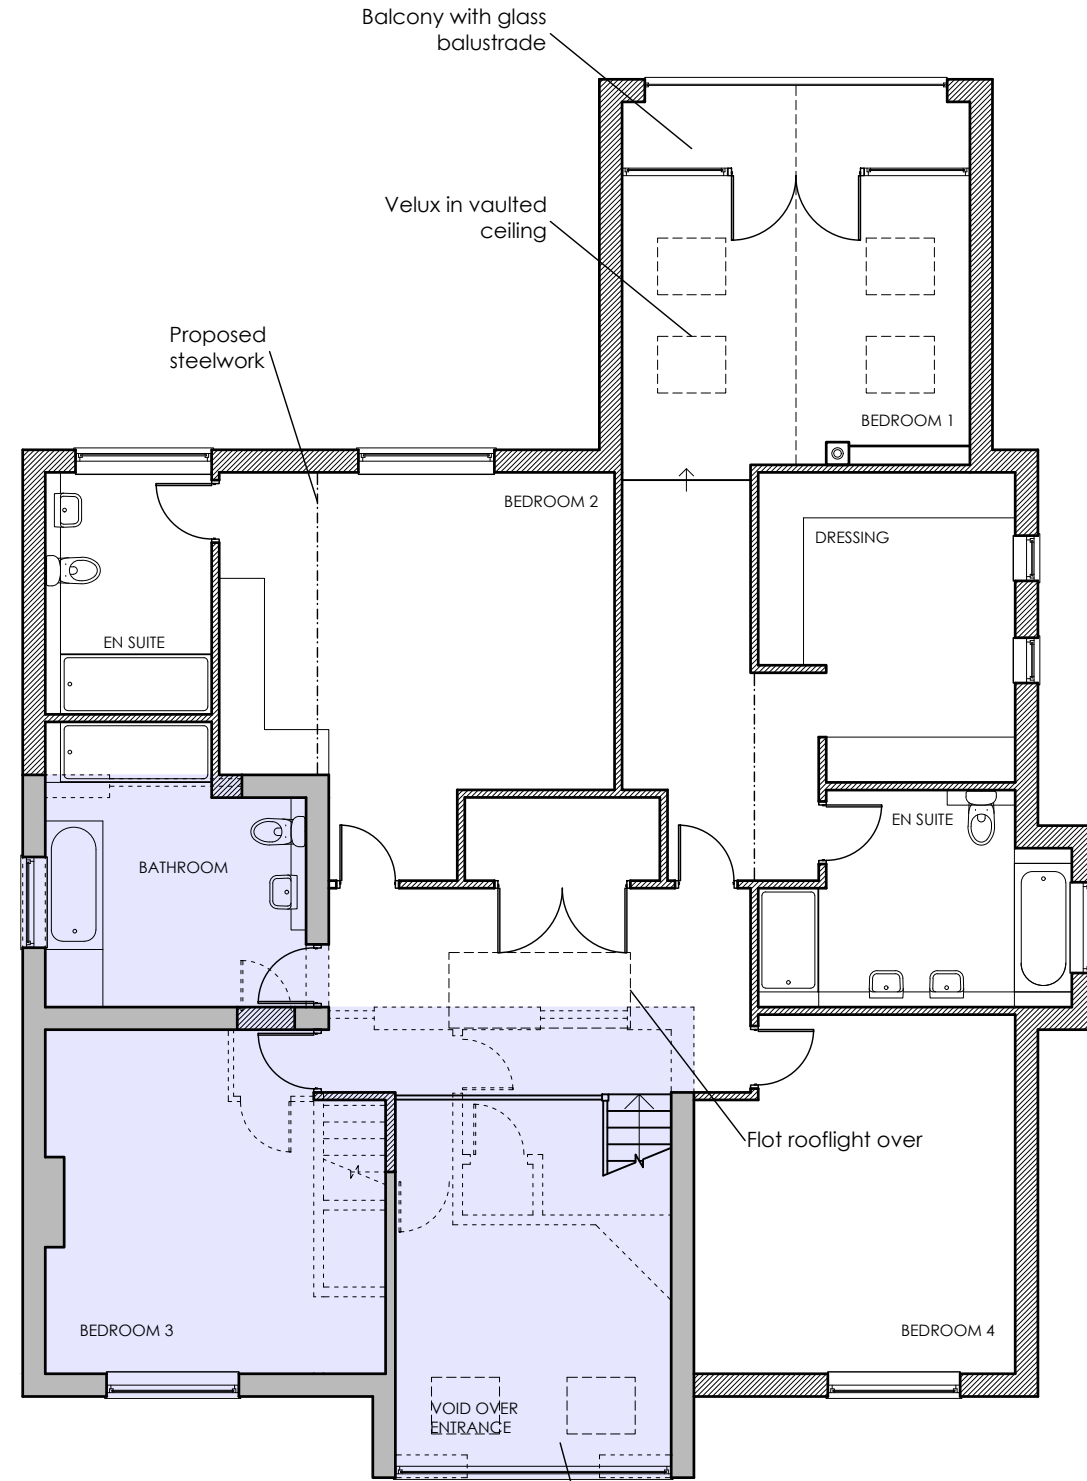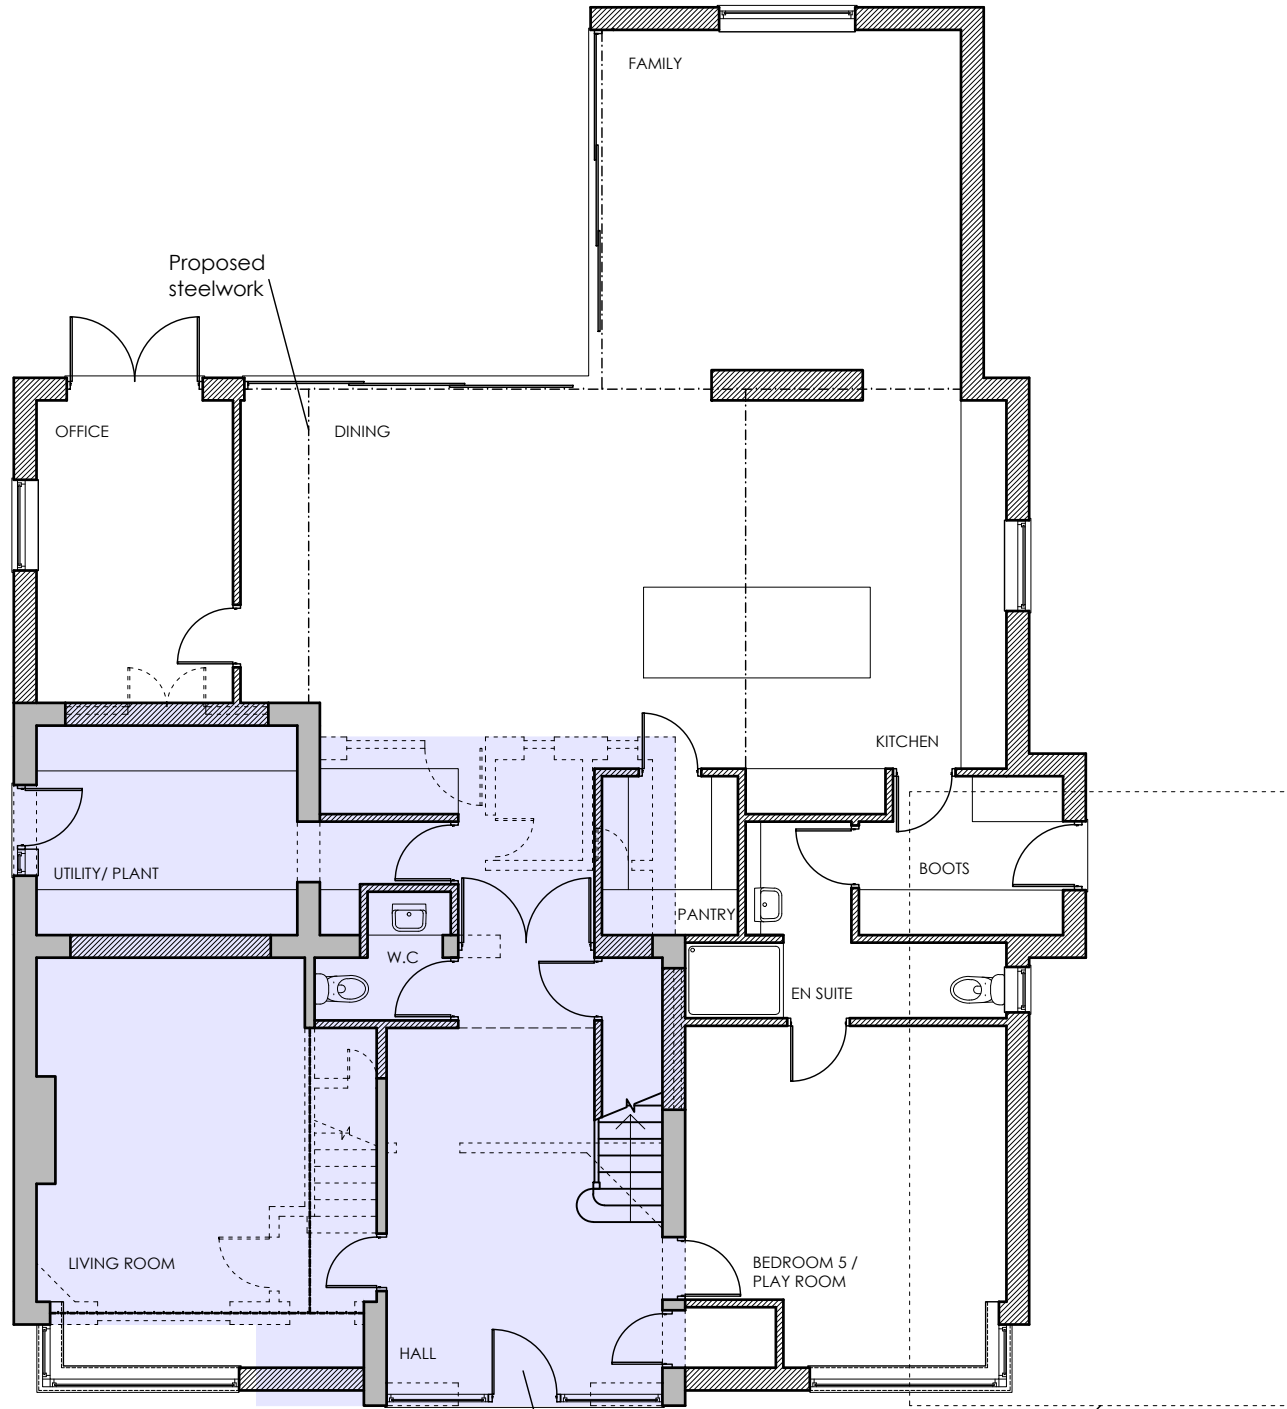

CLIENT

Ian Mulley
Kelly Debenham

JOB TITLE

Proposed Extension
220 London Road
Wokingham

DATE

July 24

SCALE

1:100

REV.

A

JOB No.

2410

DWG No.

05

DRG TITLE

Proposed Plans