D4 T3

Proposed Elevations

1: 50 @ A1

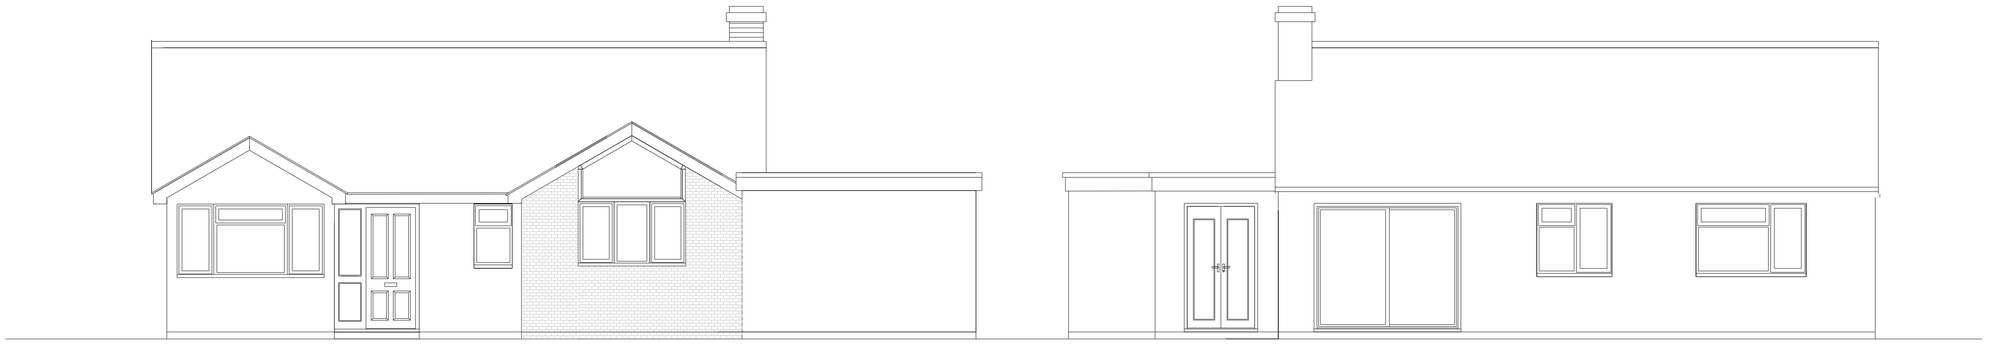

Front Elevation

Rear Elevation

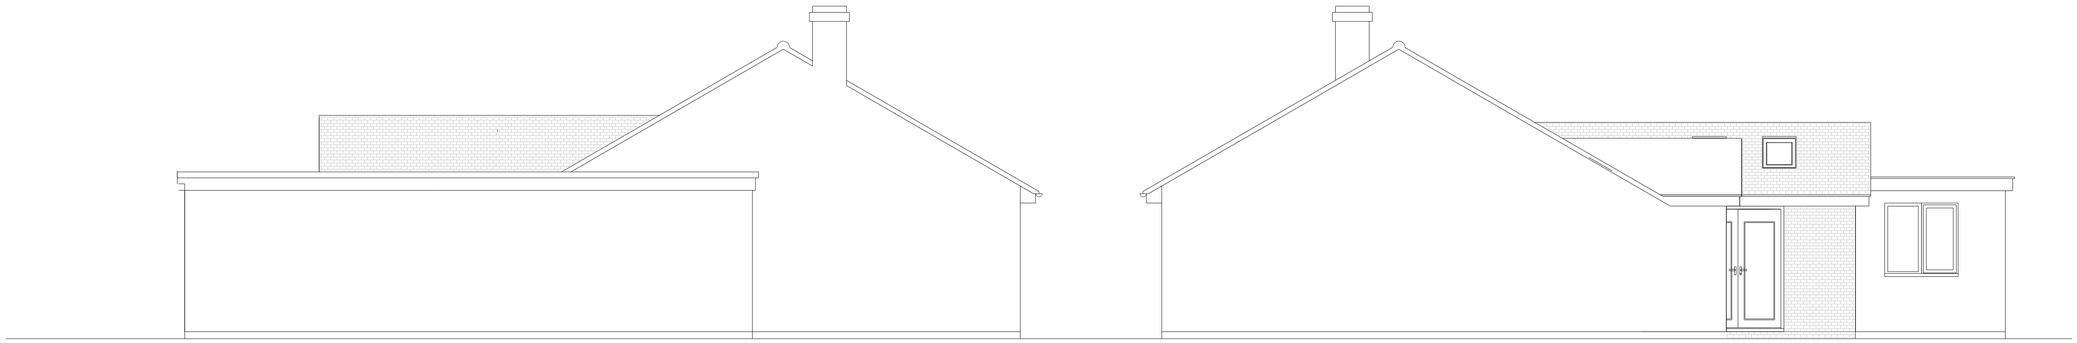

Side Elevation

Side Elevation

Page Size - A1
1: 50 @ A1

3000 mm
1000

All Works Subject To Building Control All Dimensions and Roof Angles To Be Checked on Site

Notes

Cantley Design

Cantley Design

Project
Extension
19 Glebelands Road
Wokingham
RG40 1DY

Drawing Type
Proposed Planning

Client
SRH Builders Stephen and Arnell

Drawing Number
RDO/09/26/SRH/D4 T3

Date	Scale
September 2026	1:50 @ A1
Drawn by	Checked by
Bob Owles	NCO

Cantley Drawing Services
20 Cantley Crescent
Wokingham
RG41 1NX
0781 803 2212