Site Block Plan

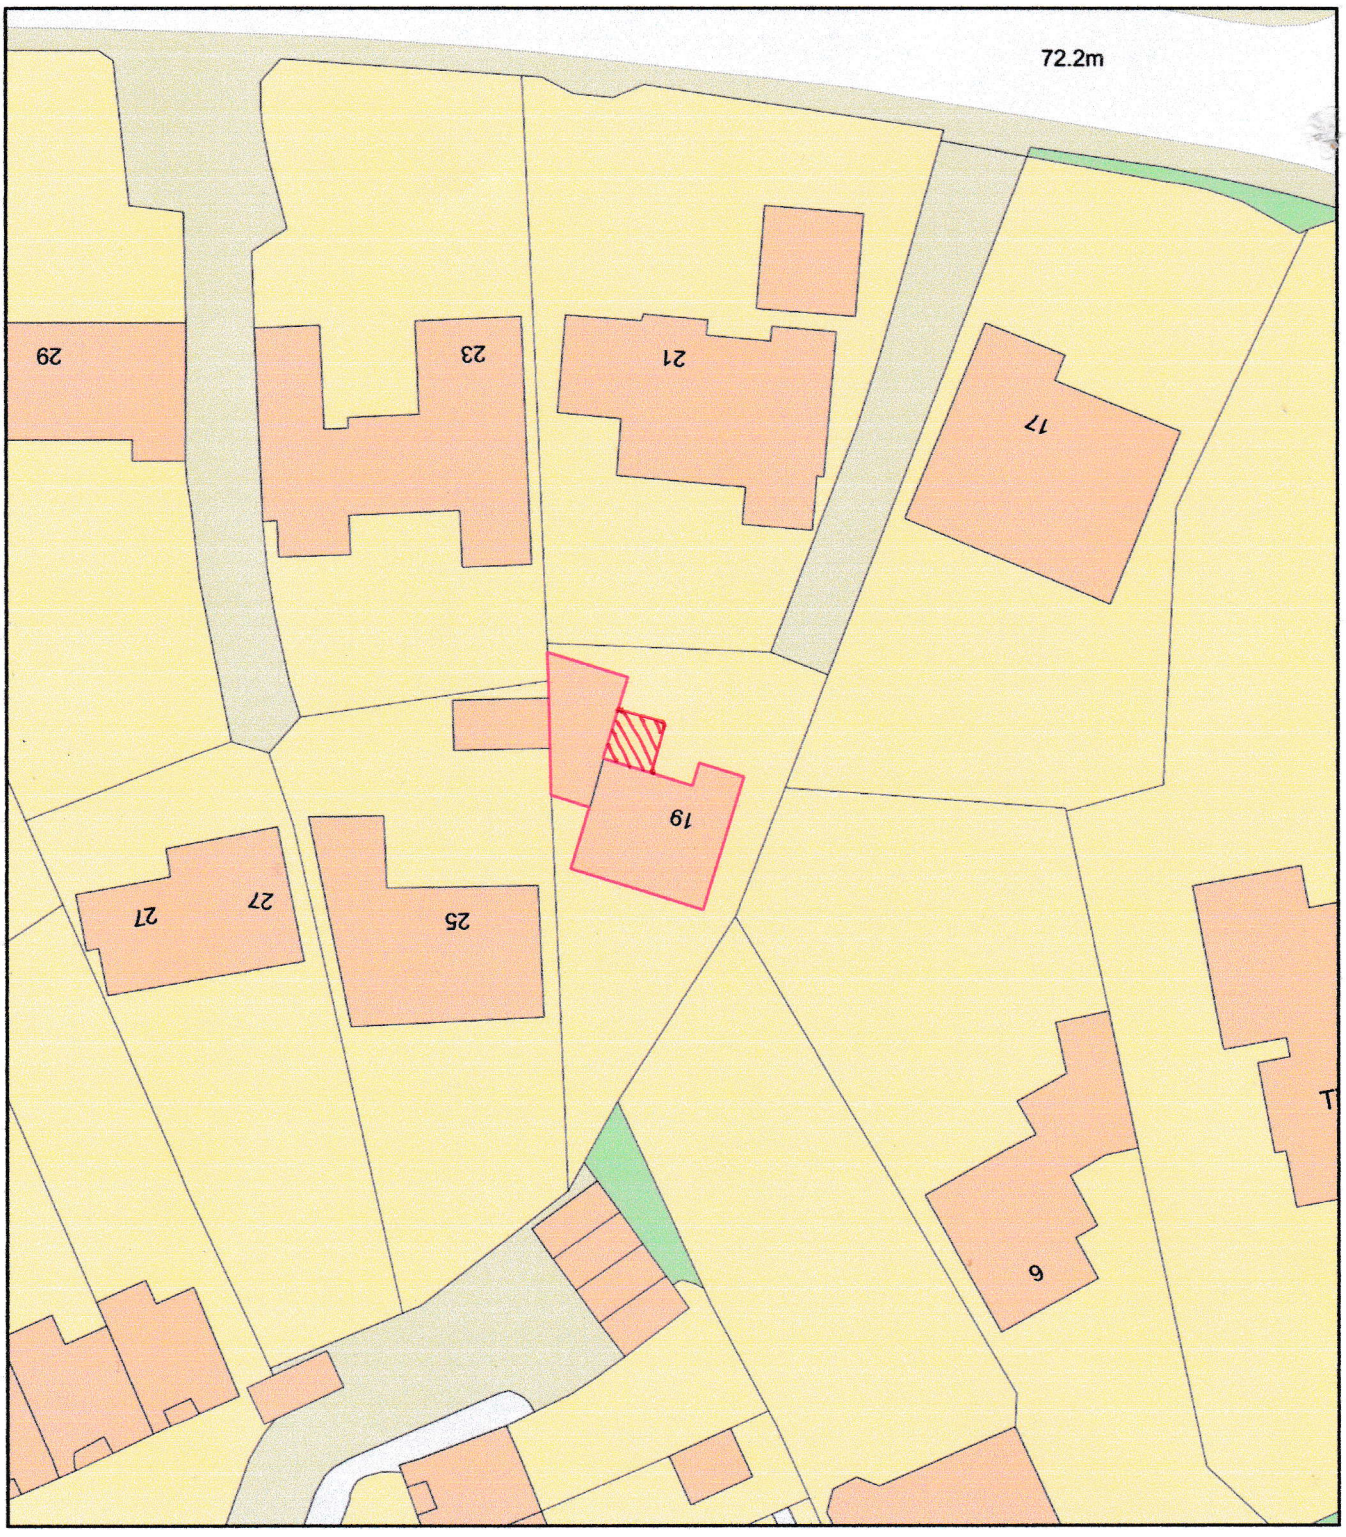

ReQuestaPlan

Plan Produced for: Mr Reader

Date Produced: 22 Oct 2026

Plan Reference Number / Project ID: TQRQM26295102751959 / Q2422

Scale: 1:500 @ A4