Site Block Plan

PARKING PLAN

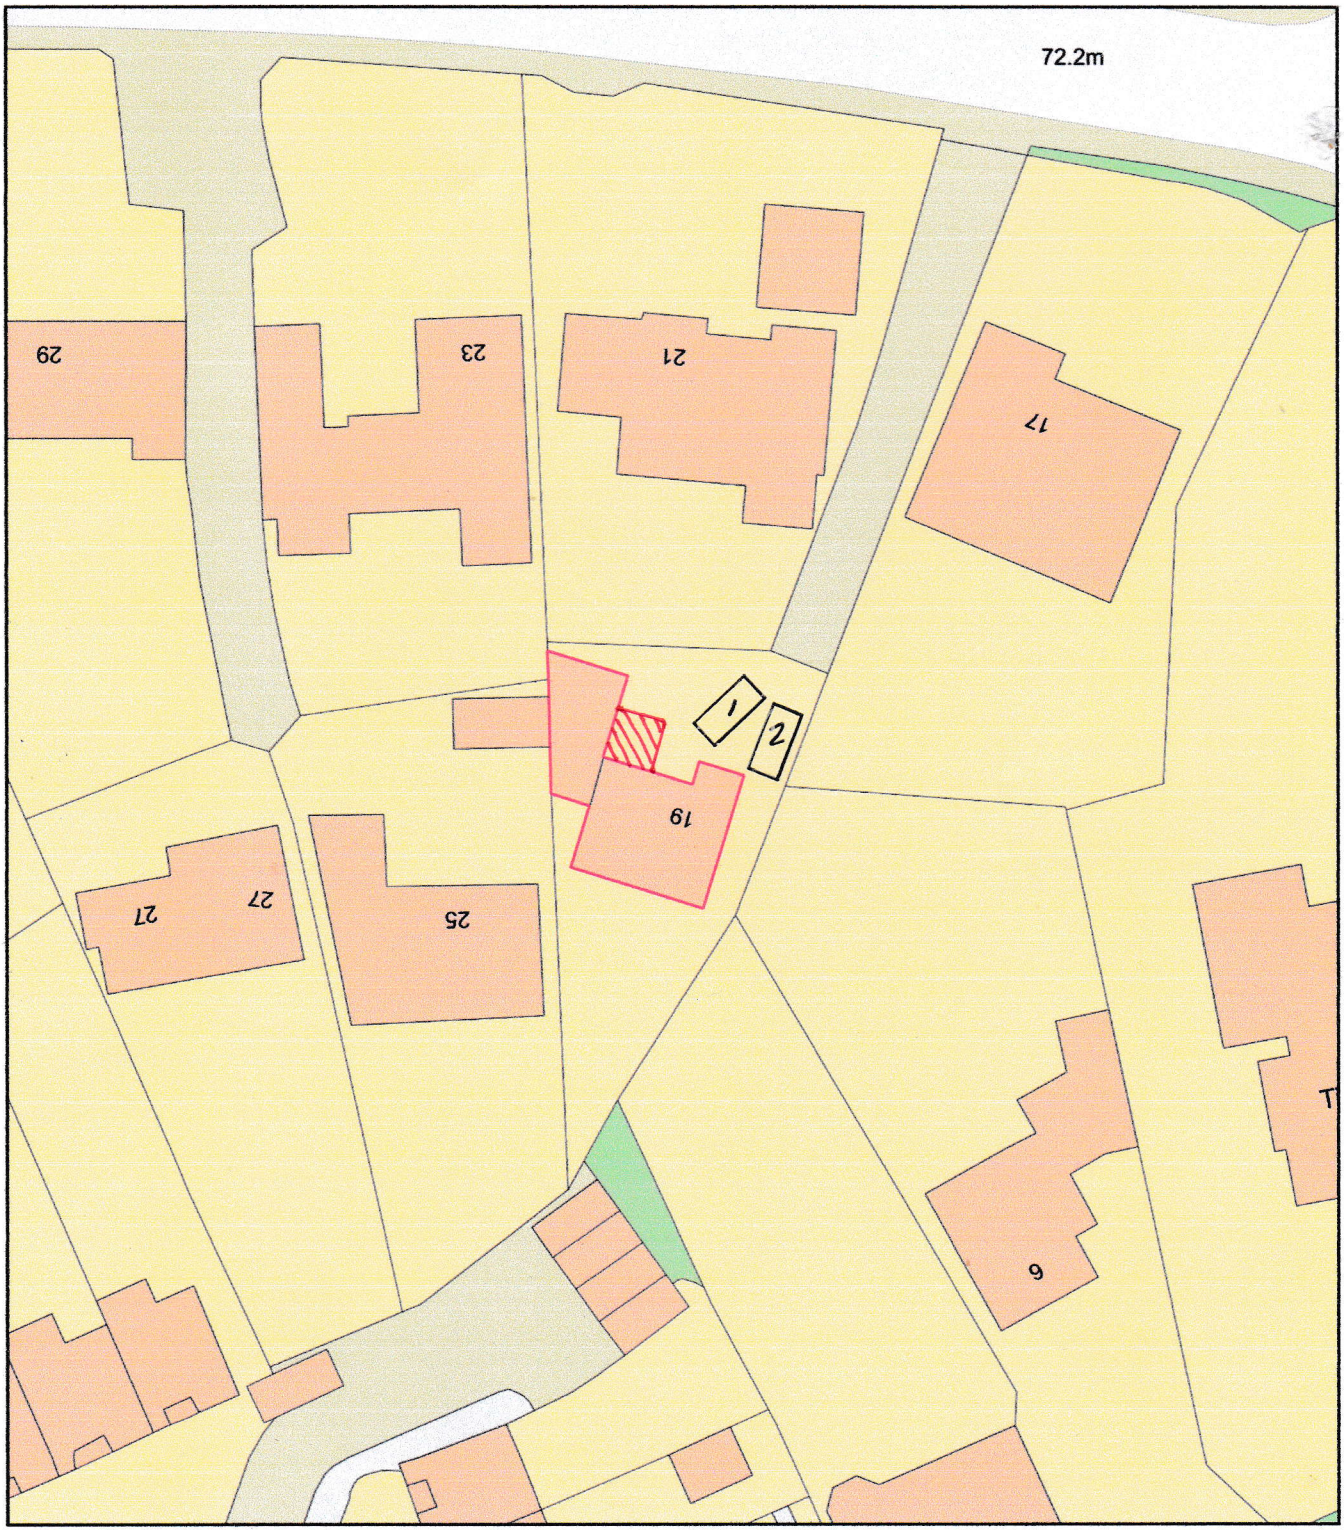

ReQuestaPlan

Plan Produced for:	**Mr Reader**
Date Produced:	22 Oct 2026
Plan Reference Number / Project ID:	TQRQM26295102751959 / Q2422
Scale:	1:500 @ A4