SECTION AA - ATTENUATION TANK

1 : 25

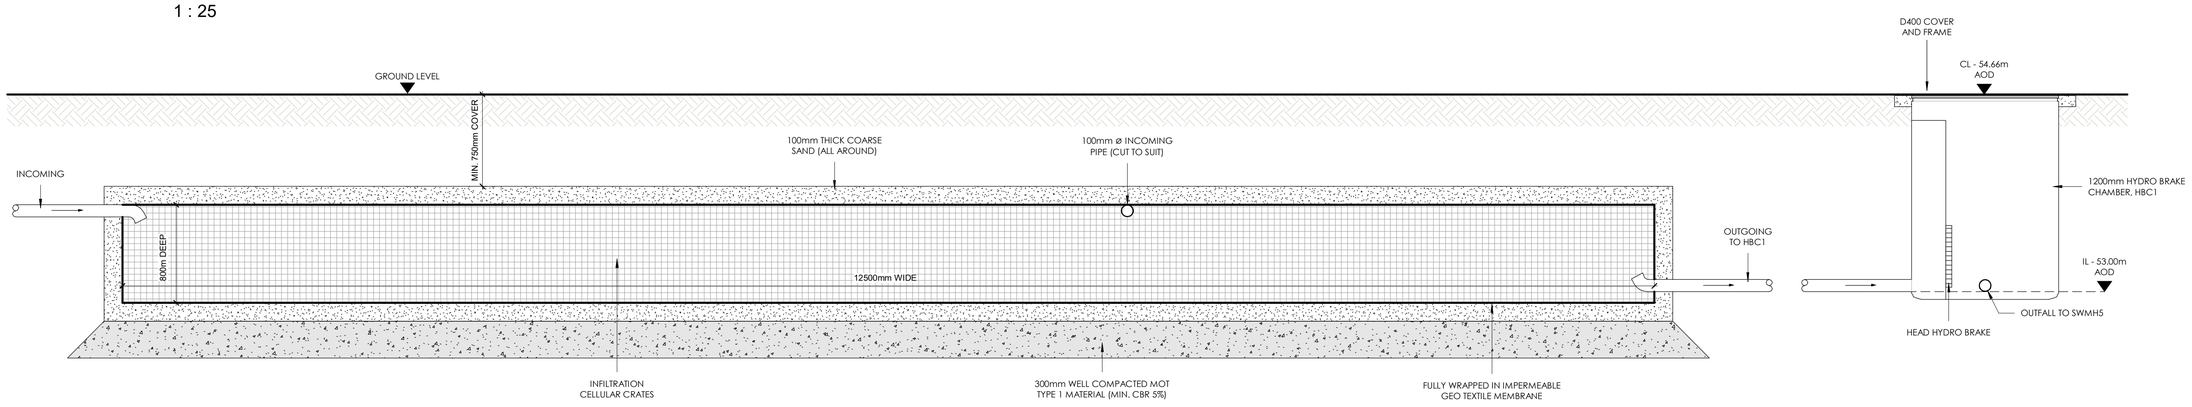

SECTION BB - ATTENUATION TANK

1 : 25

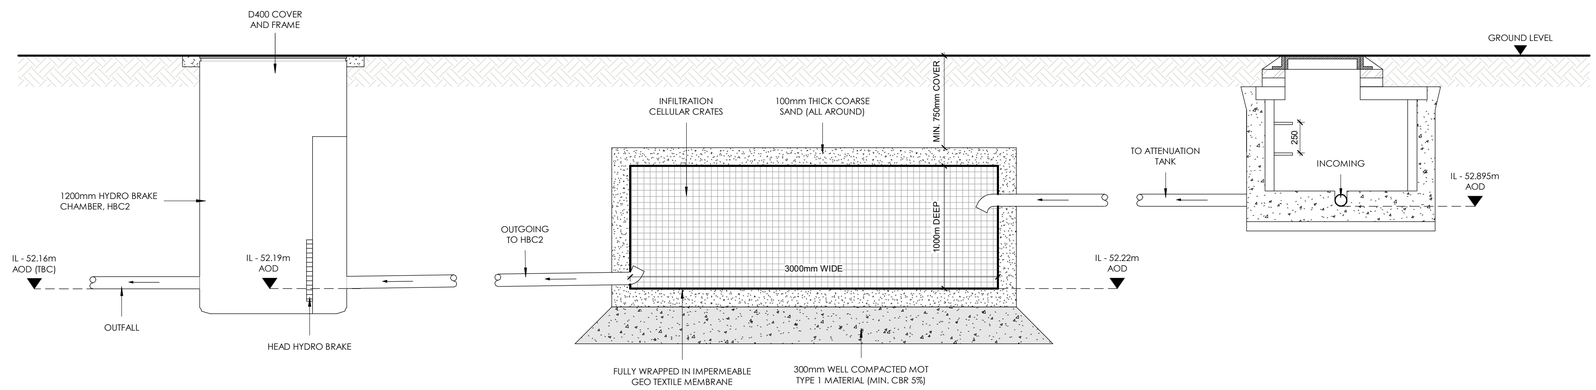

GENERAL NOTES
1.) THIS DRAWING IS TO BE READ IN CONJUNCTION WITH ALL RELEVANT ARCHITECTS AND SUBCONTRACTORS DRAWINGS
2.) DO **NOT** SCALE FROM DRAWING
3.) IF IN DOUBT ABOUT ANY OF THE INFORMATION PRESENTED HERE, PLEASE ASK.
4.) CONTRACTOR RESPONSIBLE FOR TEMPORARY STABILITY AND TEMPORARY SUPPORTS DURING CONSTRUCTION

Drawn by **HY**

Checked by **RA**

Approved by

No.	Description	Date
P1	DRAFT	30/09/2026

PROJECT: BUTTENSHAW AVENUE

SURFACE WATER DRAINAGE SECTIONS

CLIENT:

DRAWING REF: 4562.VEC.XX.XX.DR.S.1660-A1

REV: P1

Project Ref: 4562

Scale (@ A1): 1 : 25

Date: 30/09/2026

VECTOR STRUCTURES LIMITED
Engineering Consultants
Concorde Park, Concorde Road, Maidenhead, Berkshire, SL6 4BY

30/09/2026 23:35:09