Lochman - St Nicholas Barn
Planning Conditions Submission
Dwg 1159_03B (4)

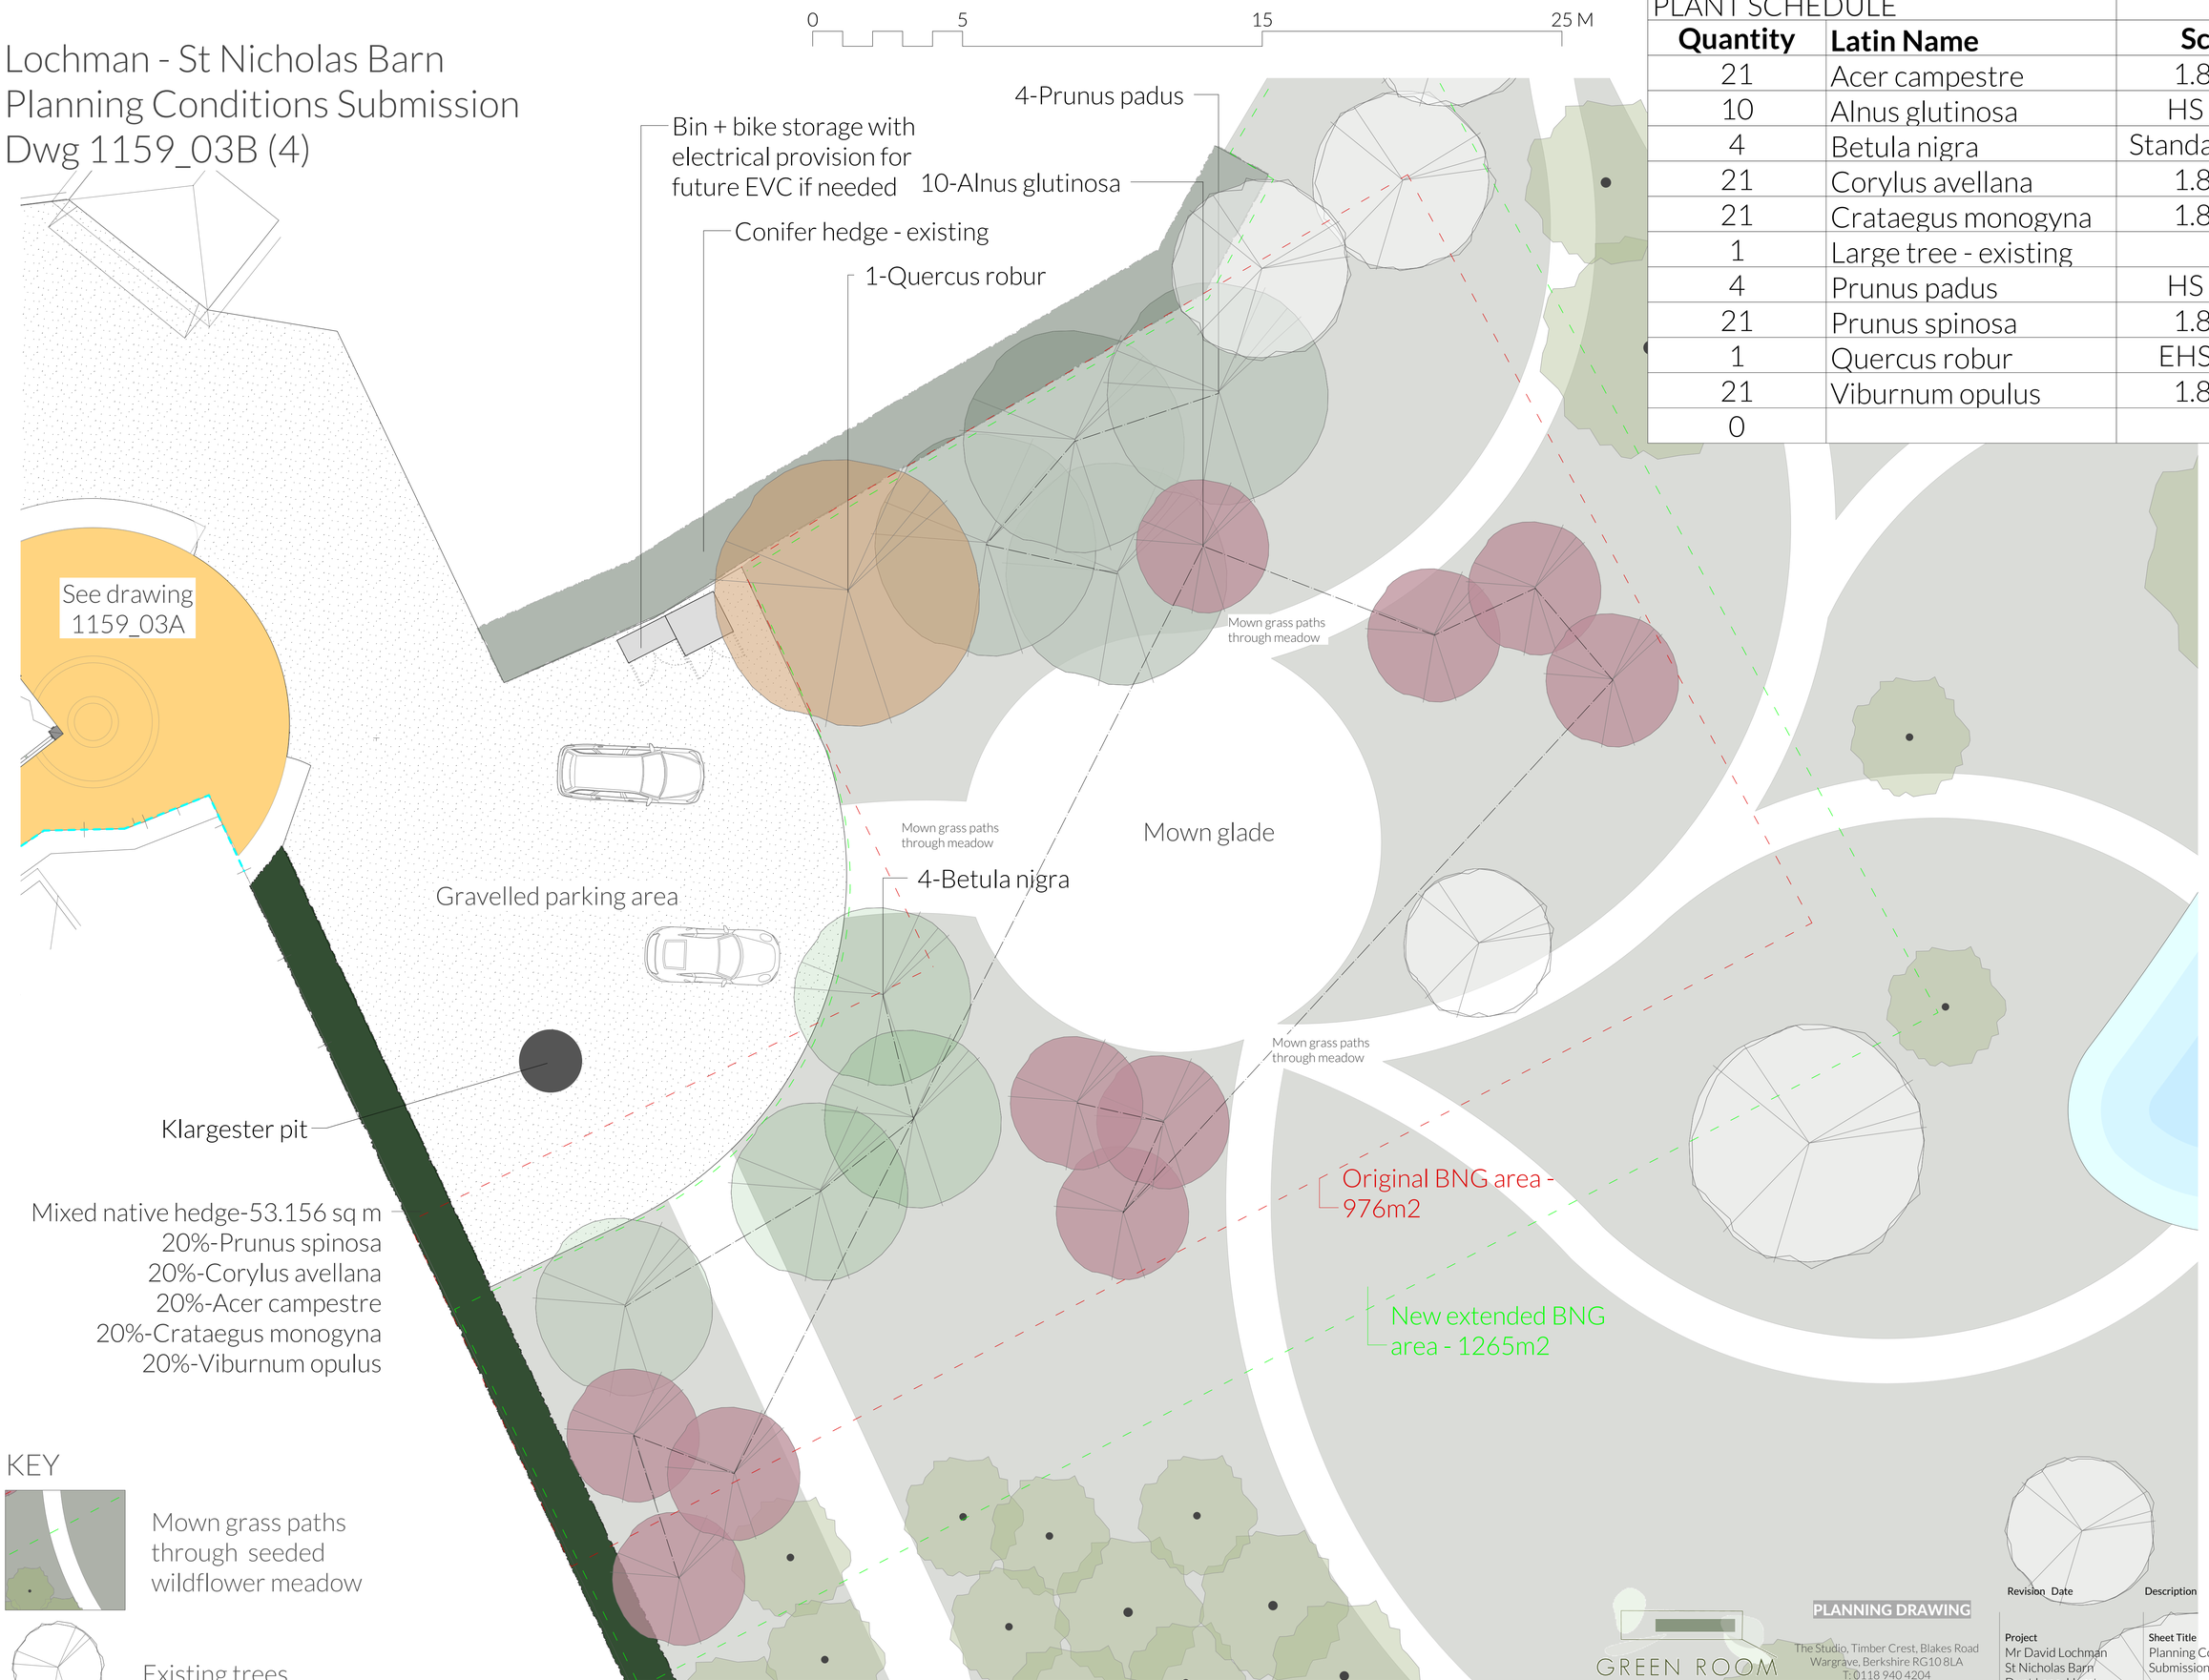

PLANT SCHEDULE

Quantity	Latin Name	Scheduled Size
21	Acer campestre	1.8m barerooted
10	Alnus glutinosa	HS 14-16cm girth
4	Betula nigra	Standard 14-16cm girth
21	Corylus avellana	1.8m barerooted
21	Crataegus monogyna	1.8m barerooted
1	Large tree - existing	
4	Prunus padus	HS 14-16cm girth
21	Prunus spinosa	1.8m barerooted
1	Quercus robur	EHS 14-16cm girth
21	Viburnum opulus	1.8m barerooted
0		

Revision	Date	Description

PLANNING DRAWING

GREEN ROOM
GARDEN DESIGN
The Studio, Timber Crest, Blakes Road
Wargrave, Berkshire RG10 8LA
T: 0118 940 4204
E: info@thegreenroomstudios.co.uk
www.thegreenroomstudios.co.uk

Project	Sheet Title	Date	Scale
Mr David Lochman St Nicholas Barn Dunt Lane, Hurst	Planning Conditions Submission	28/08/2025	1:100 @ A1
		Drawn By JH | ML	**Drawing No.** 1159_03B (4)

NOTES: ALL DIMENSIONS MUST BE MEASURED ON SITE. DO NOT SCALE FROM THIS DRAWING. REFER ALL DISCREPANCIES TO THE DESIGNER