



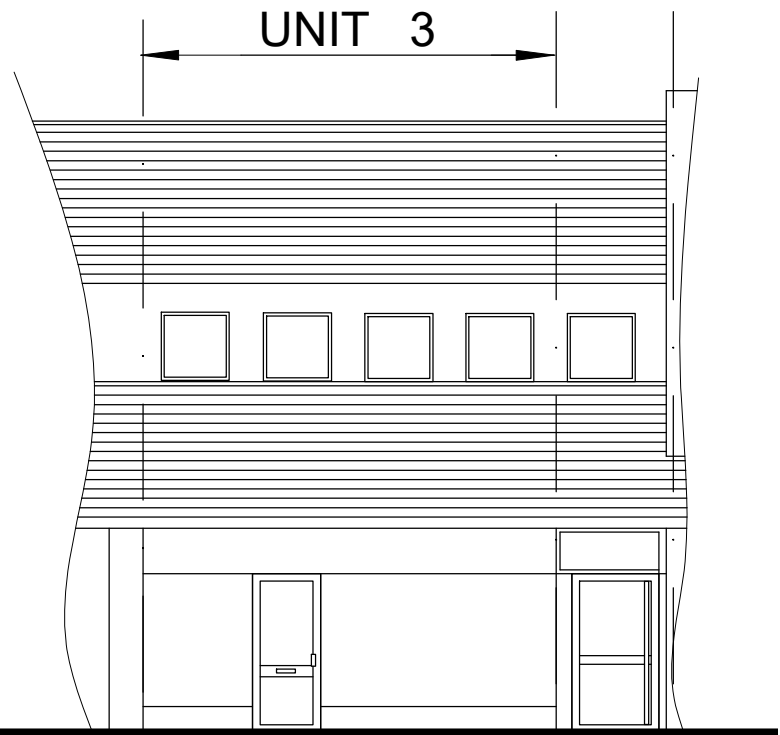


Front

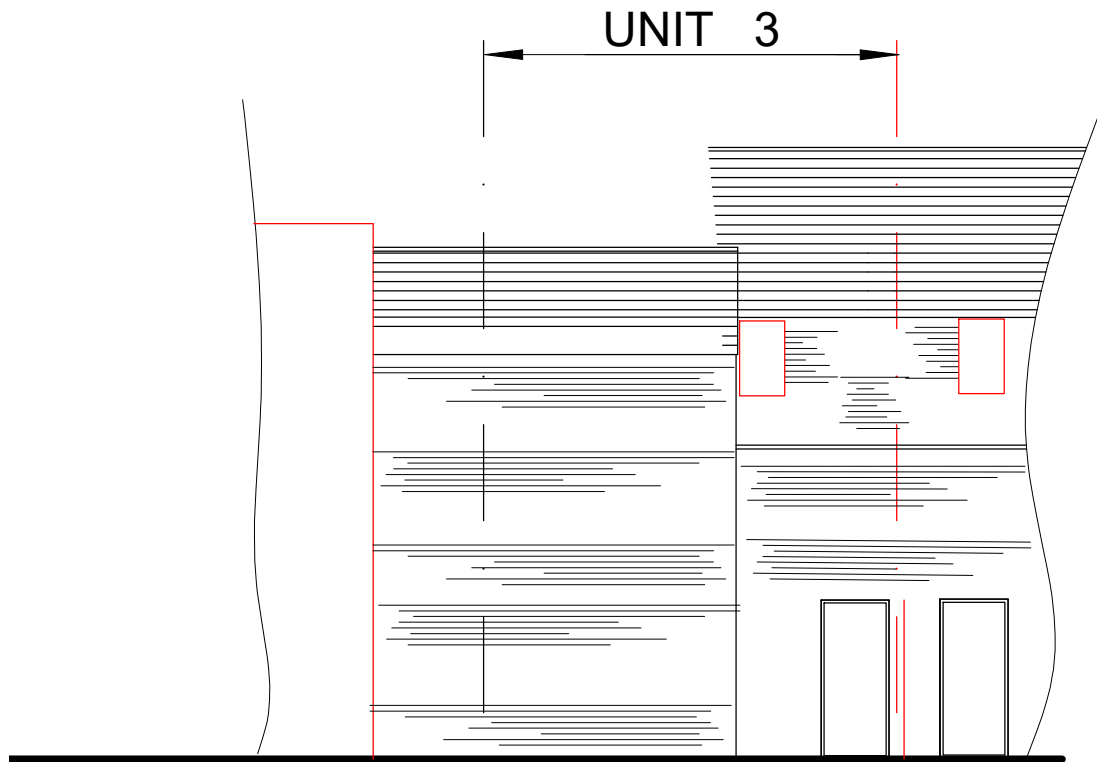


Rear

Existing Elevations 1:100

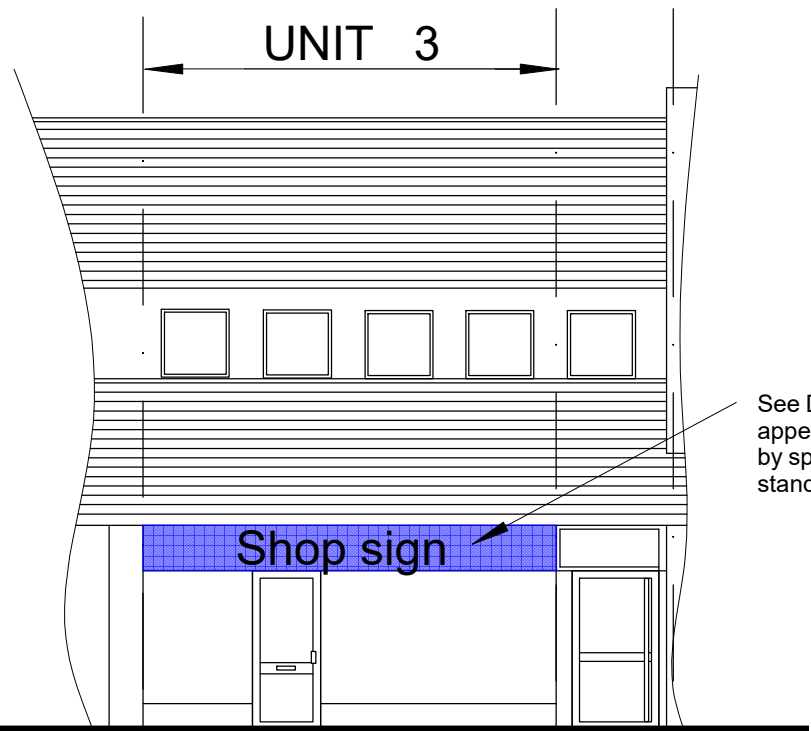


Front

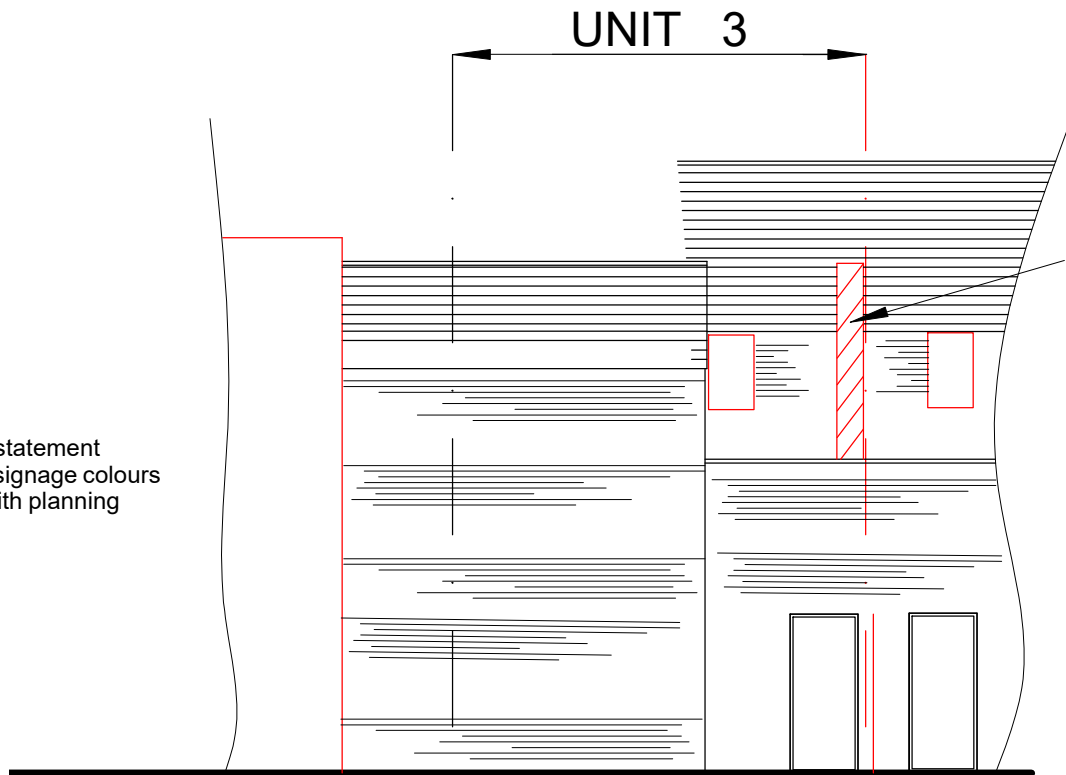


Rear

Proposed Elevations 1:100


Scale Bar 1:50

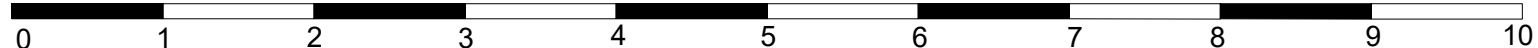

Scale Bar 1:100

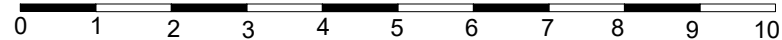

ALL DIMENSIONS SHOWN ARE IN MILLIMETRES

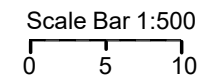

Extractor hood vertical duct
by specialist.

See Design and Access statement
appendix for illuminated signage colours
by specialist to comply with planning
standards.

Shop sign

<i>Name</i>		<i>SITE ADDRESS</i>	
Mr. M. K. Bhatti		UNIT 3 57-59 Crockhamwell Road Woodley. RG5 3SZ.	
<i>TITLE</i>			
<i>Elevations</i>			
<i>SCALE</i>	<i>DATE</i>	<i>DWG NO</i>	<i>Rev</i>
1:100	Sept 2025		