



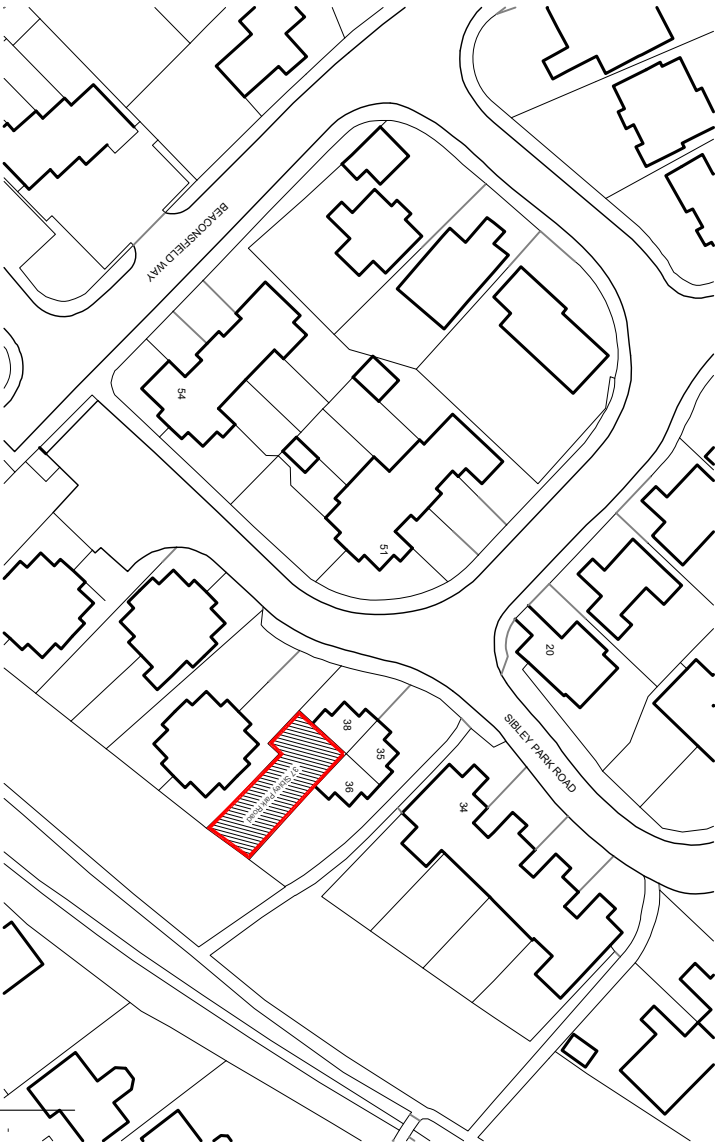

© Crown copyright 2026 Ordnance Survey 100053143

Location Plan

Scale 1:1000

 

This drawing is copyright. It is sent to you in confidence and must not be reproduced or disclosed to third parties without our prior permission.

This drawing is to be read in conjunction with all relevant consultants, specialists manufacturers drawings and specifications.

Any discrepancies in dimensions or details on or between these drawings should be drawn to our attention.

All dimensions are in millimetres unless noted otherwise.

Any surveyed information incorporated within this drawing cannot be guaranteed as accurate unless confirmed by fixed dimension.

This drawing may be reproduced or copied by the relevant Planning Authority for the purpose of uploading to the internet on that Planning Authorities website only.

REV	DATE	DESCRIPTION	INITIAL	CHECKED

Plan and Design Company

architectural designers and consultants

CLIENT	
Mr. C Carlaw	
PROJECT	
37 Sibley Park Road Earley	
Reading RG6 5UB	
TITLE	
Proposed Home Office in rear garden	
Location plan as proposed	
SCALE	DATE
1:1000	27.03.2026
DRAWN	CHECKED
sbr	sbr
PROJECT NO.	
PL01.01 -	

telephone	07788493121
e-mail - architectdesign@hotmail.co.uk	

for scales shown print at A4

PLANNING