
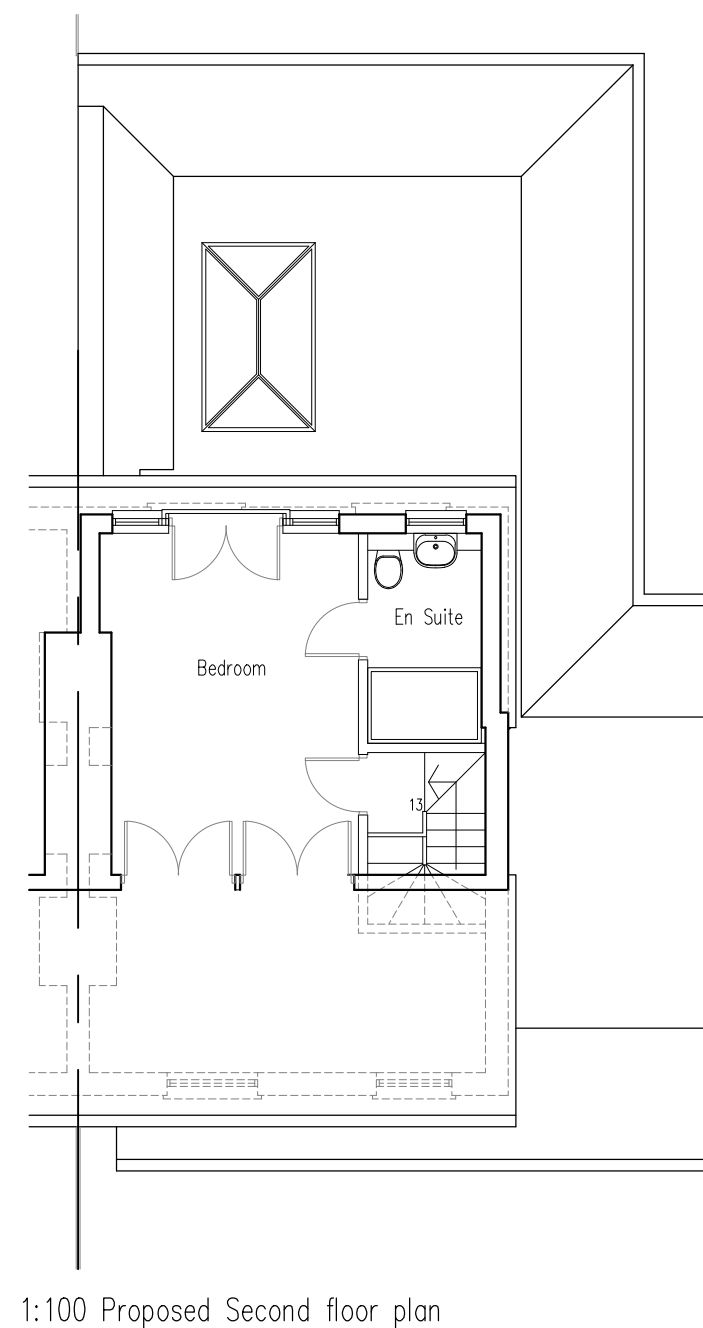
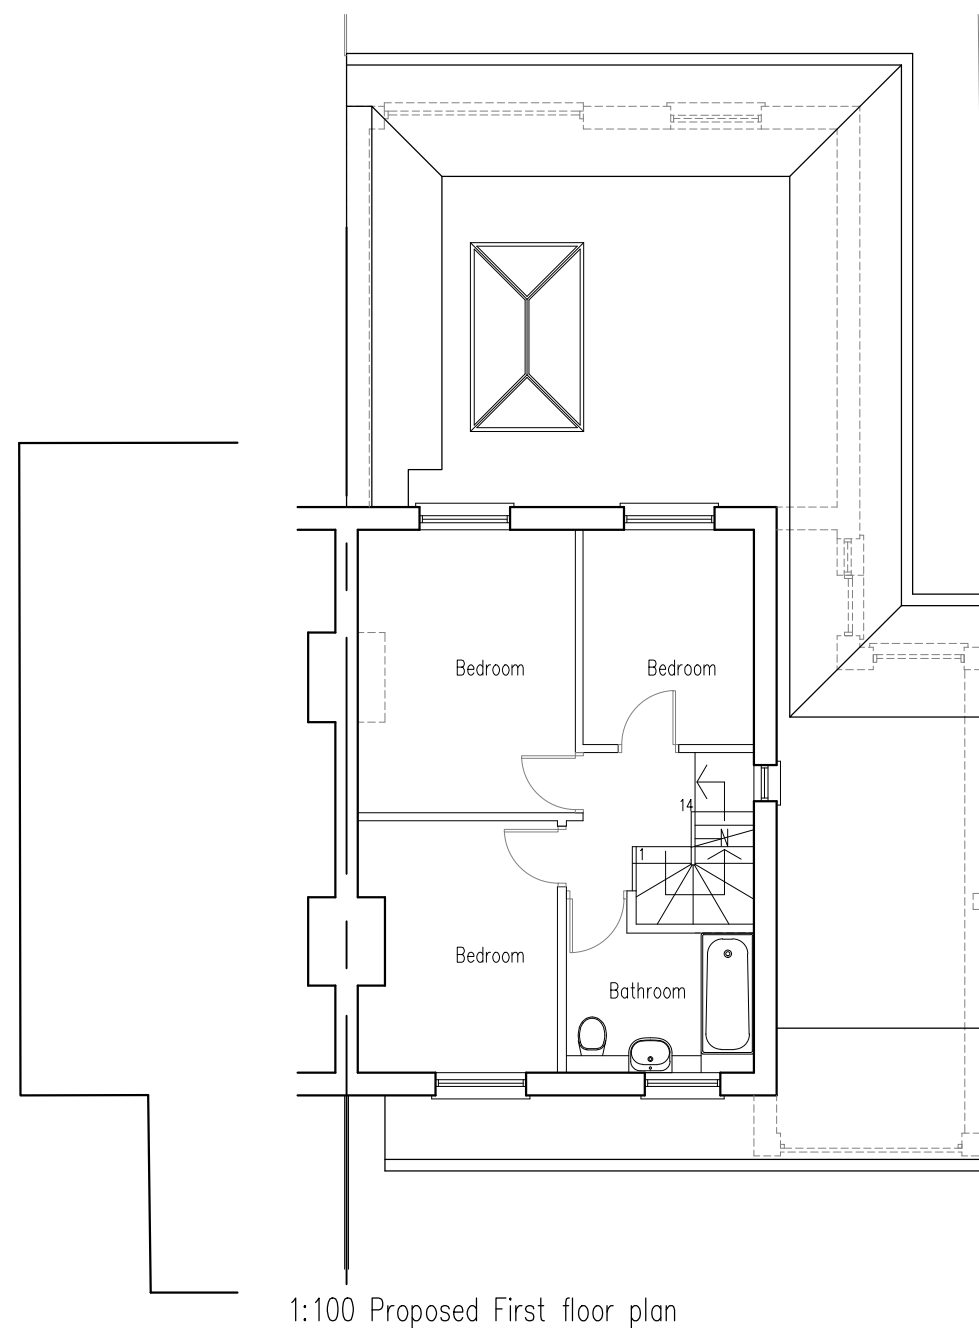


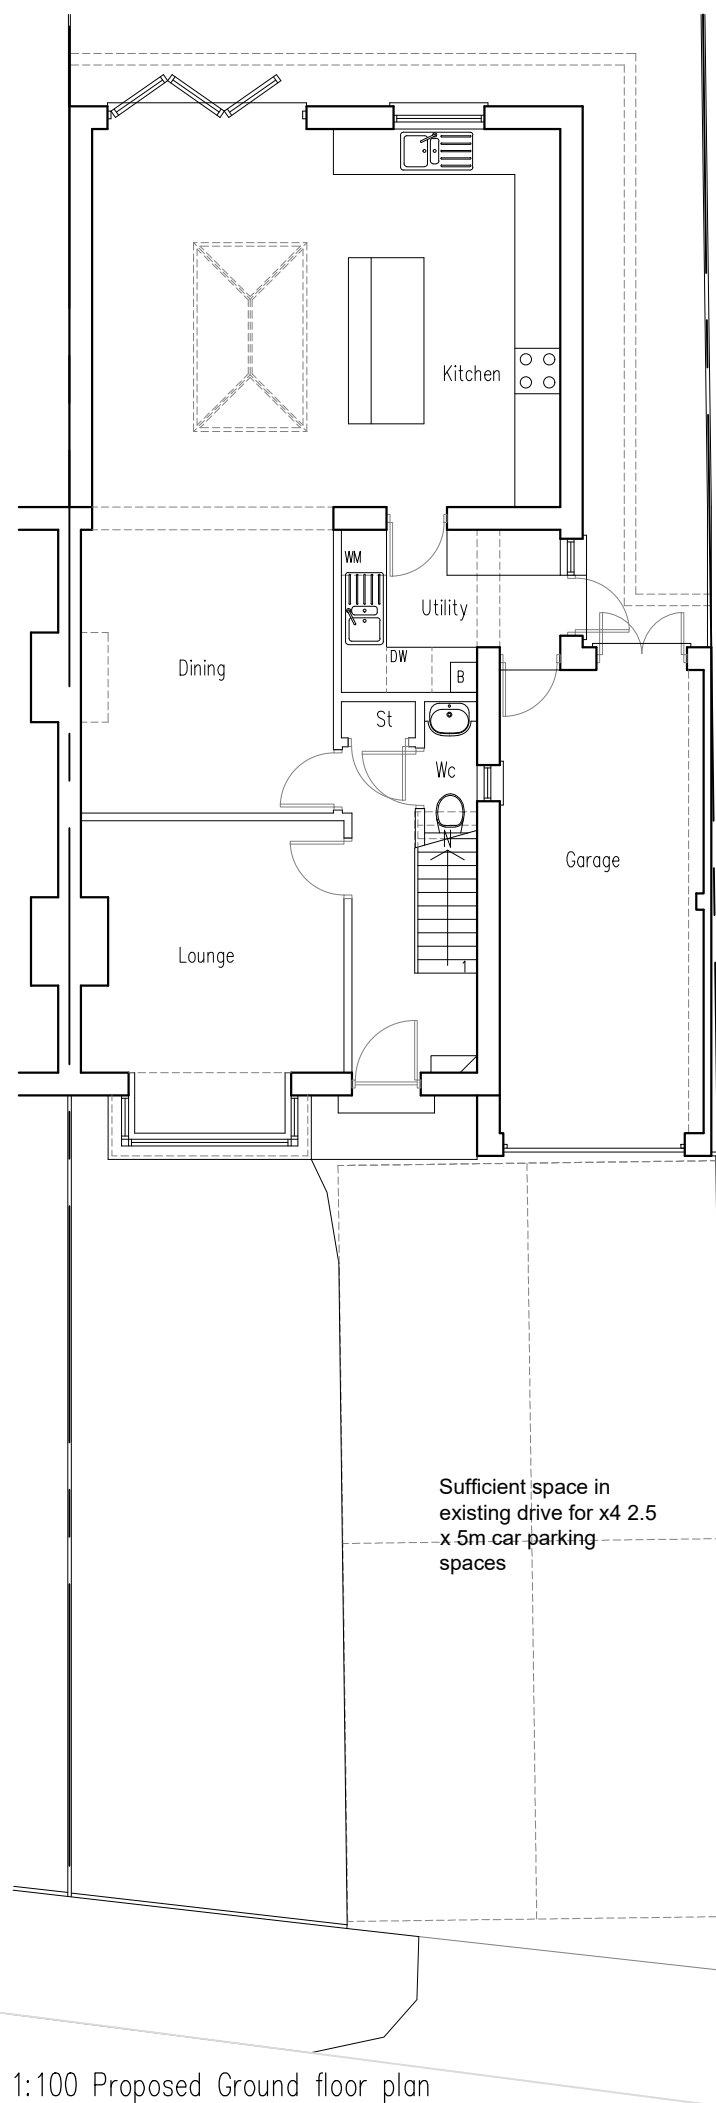

GROSS INTERNAL AREAS

EXISTING	PROPOSED
Ground Floor – 39m2	Ground Floor – 90m2
First Floor – 38m2	First Floor – 38m2
	Second Floor – 23m2
Total – 77m2	Total –151m2

P3	Amended to Planners comments	12/04/26		
P2	Amended to client comments	19/01/26		
Rev.	Revision	Date	Drawn	Checked

3DR
ARCHITECTS

15 Emmbrook road
Wokingham
Reading,
Berk
RG41 1HE

Tel 01189 788 531
e-mail
jon.hughes@3drarchitects.co.uk

Client	MR NIGEL HOOPER
Project	EXTENSION
Location	36 LUCKLEY ROAD
Title	PROPOSED PLANS

Scale	1:100 at A3	Date	01/26	Drawn	JH	Checked	JH
-------	--------------------	------	--------------	-------	-----------	---------	-----------

Client no.	Job no.	Drawing no.	Revision
	DPA 273	14	P3