


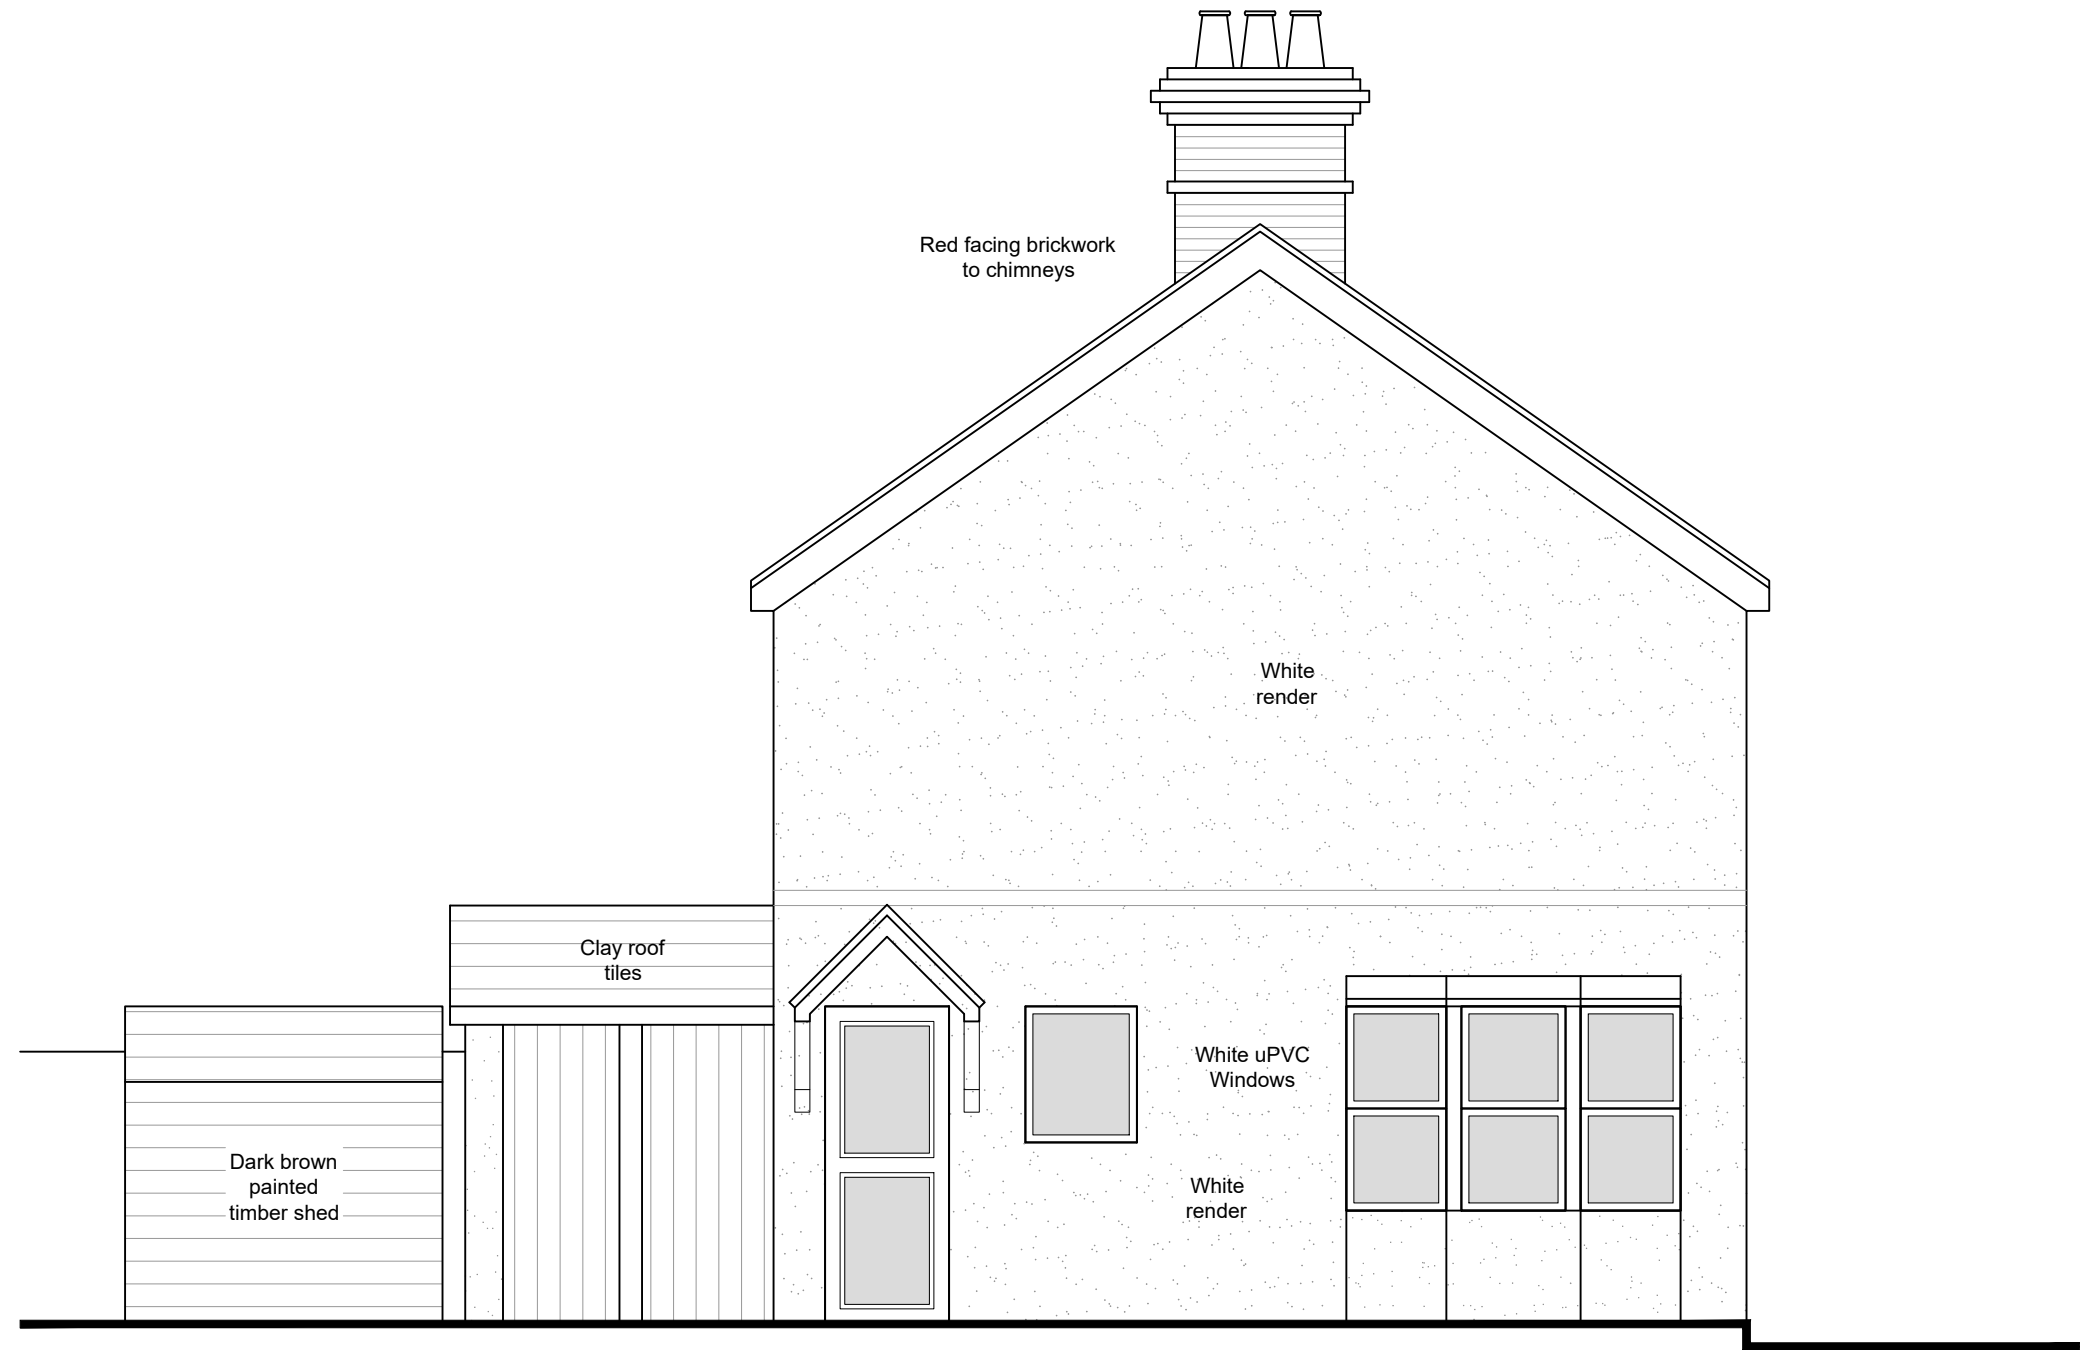

EXISTING SIDE ELEVATION

NOTE: DWELLING IS SEMI-DETACHED AND HAS ONLY ONE SIDE ELEVATION.

MR BOOTH

23 OATLANDS RD, SHINFIELD, READING, RG2 9DW.

DRAWING 004 - EXISTING ELEVATIONS

DATE: JULY 2025

Scale Bar:
-0.5 -0.25 0 0.25 0.5 0.75 1.00 1.25 1:50 @ A3