


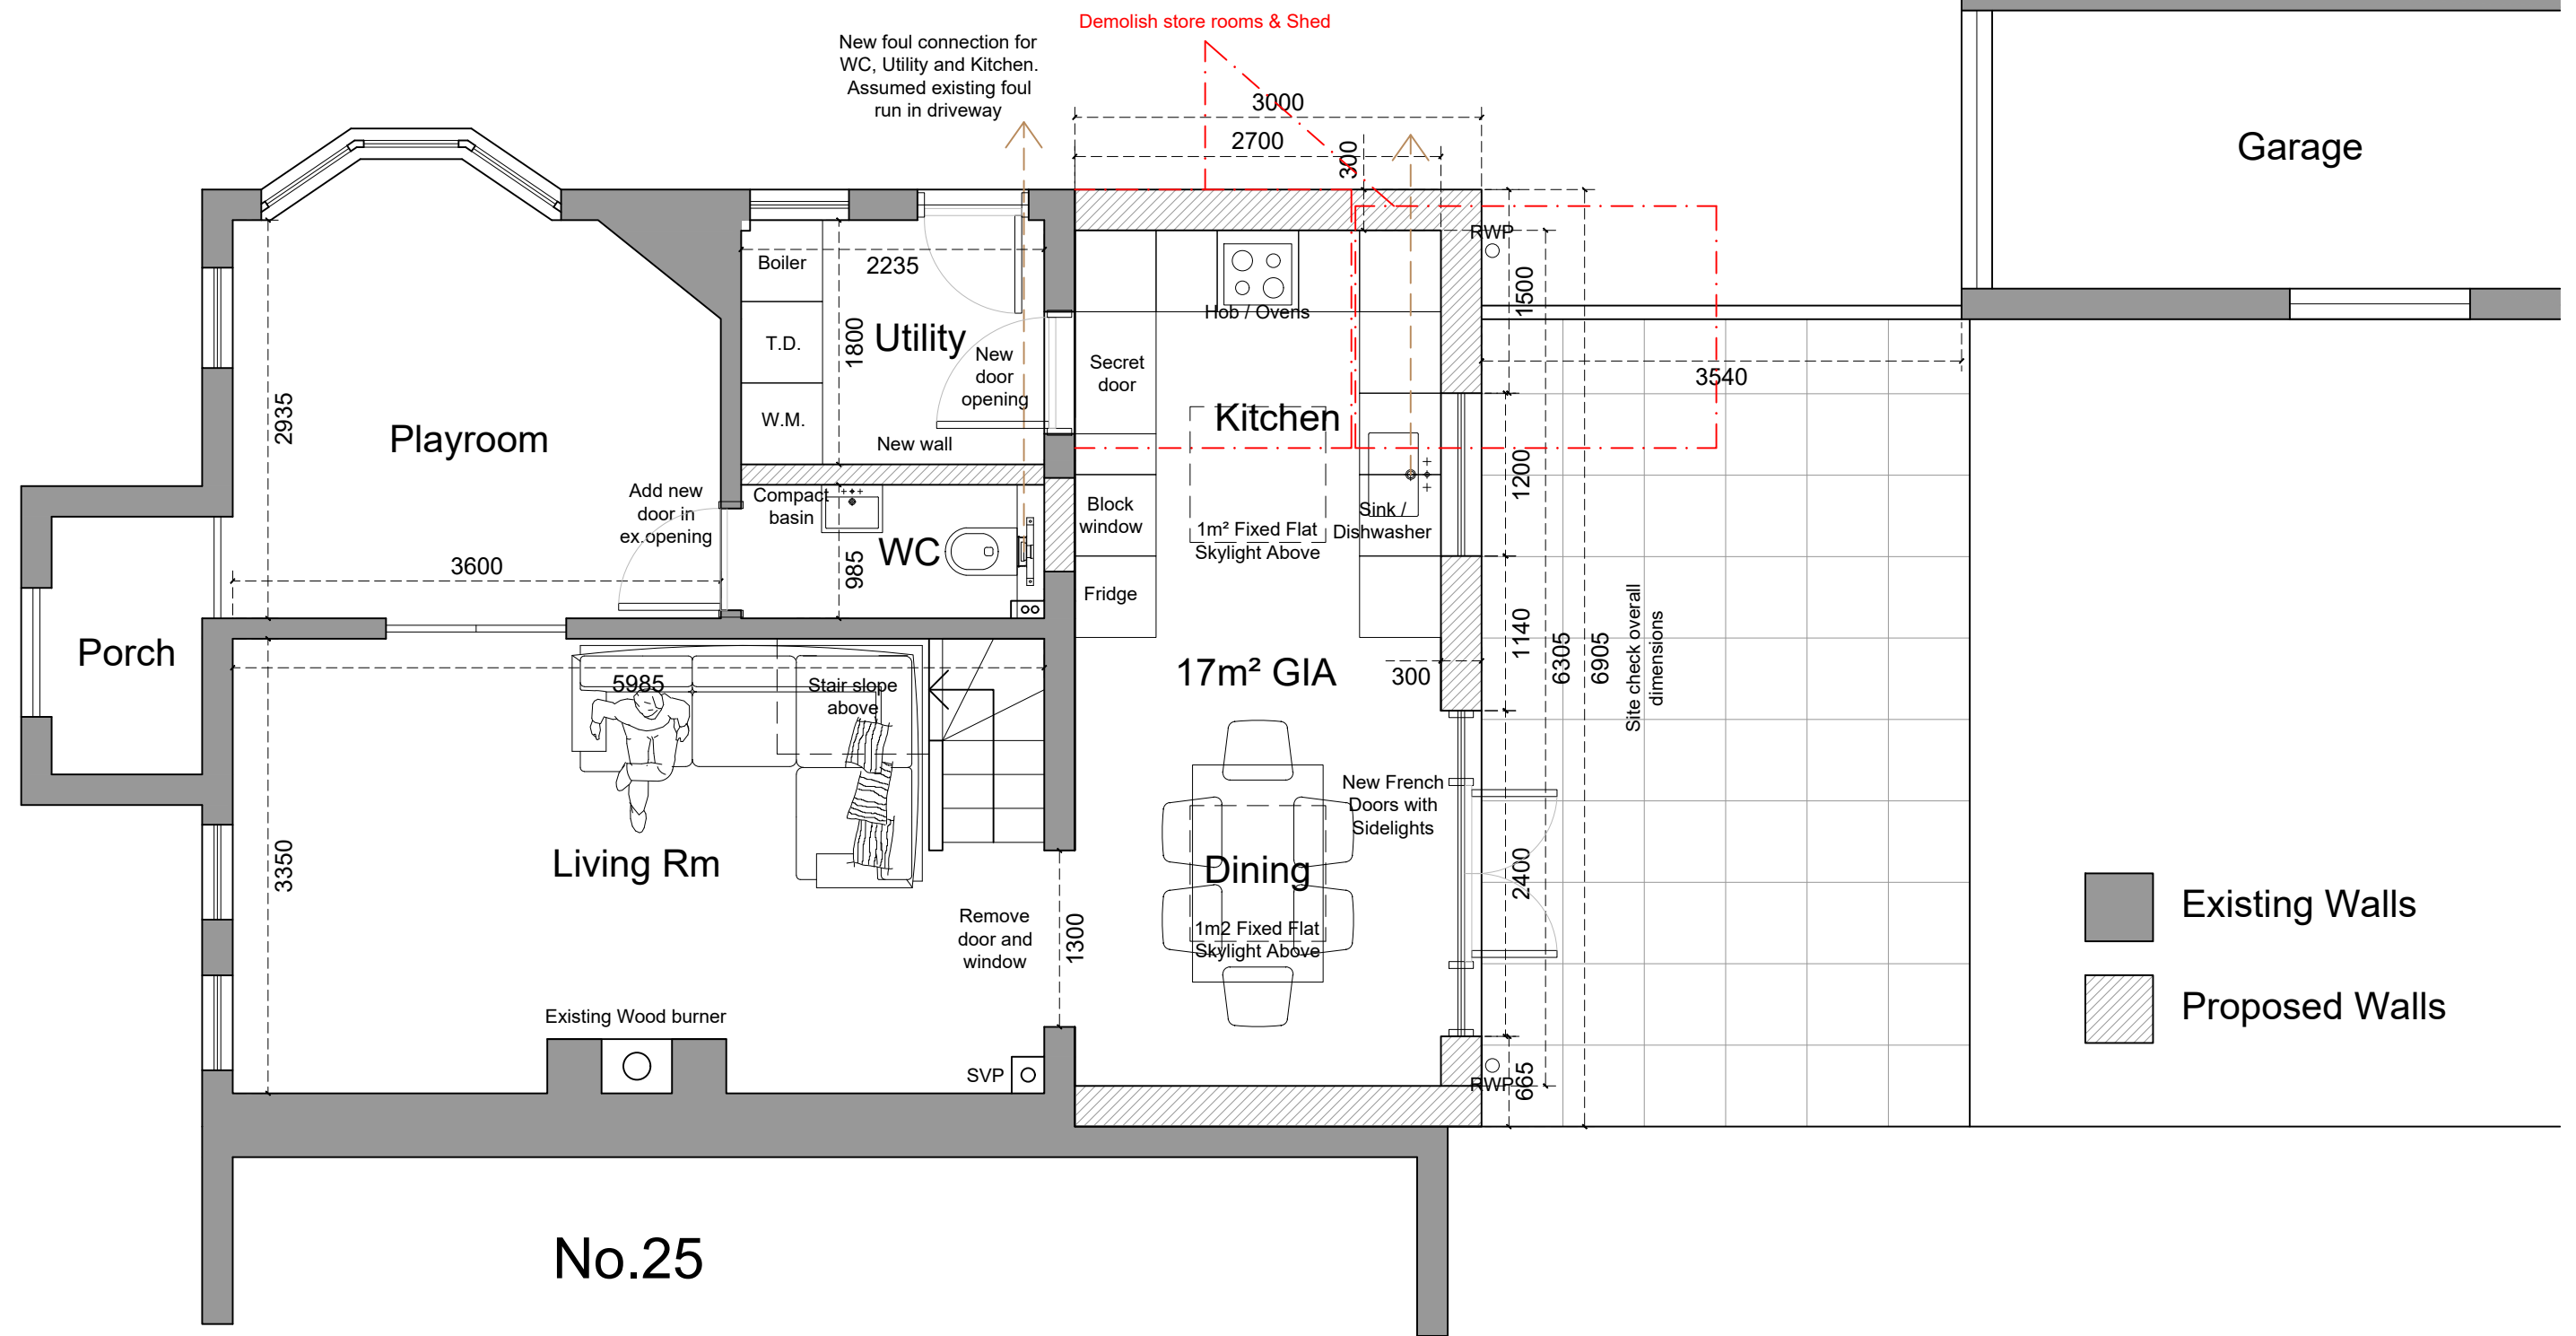

PROPOSED GROUND FLOOR PLAN

1:50 @ A3

