



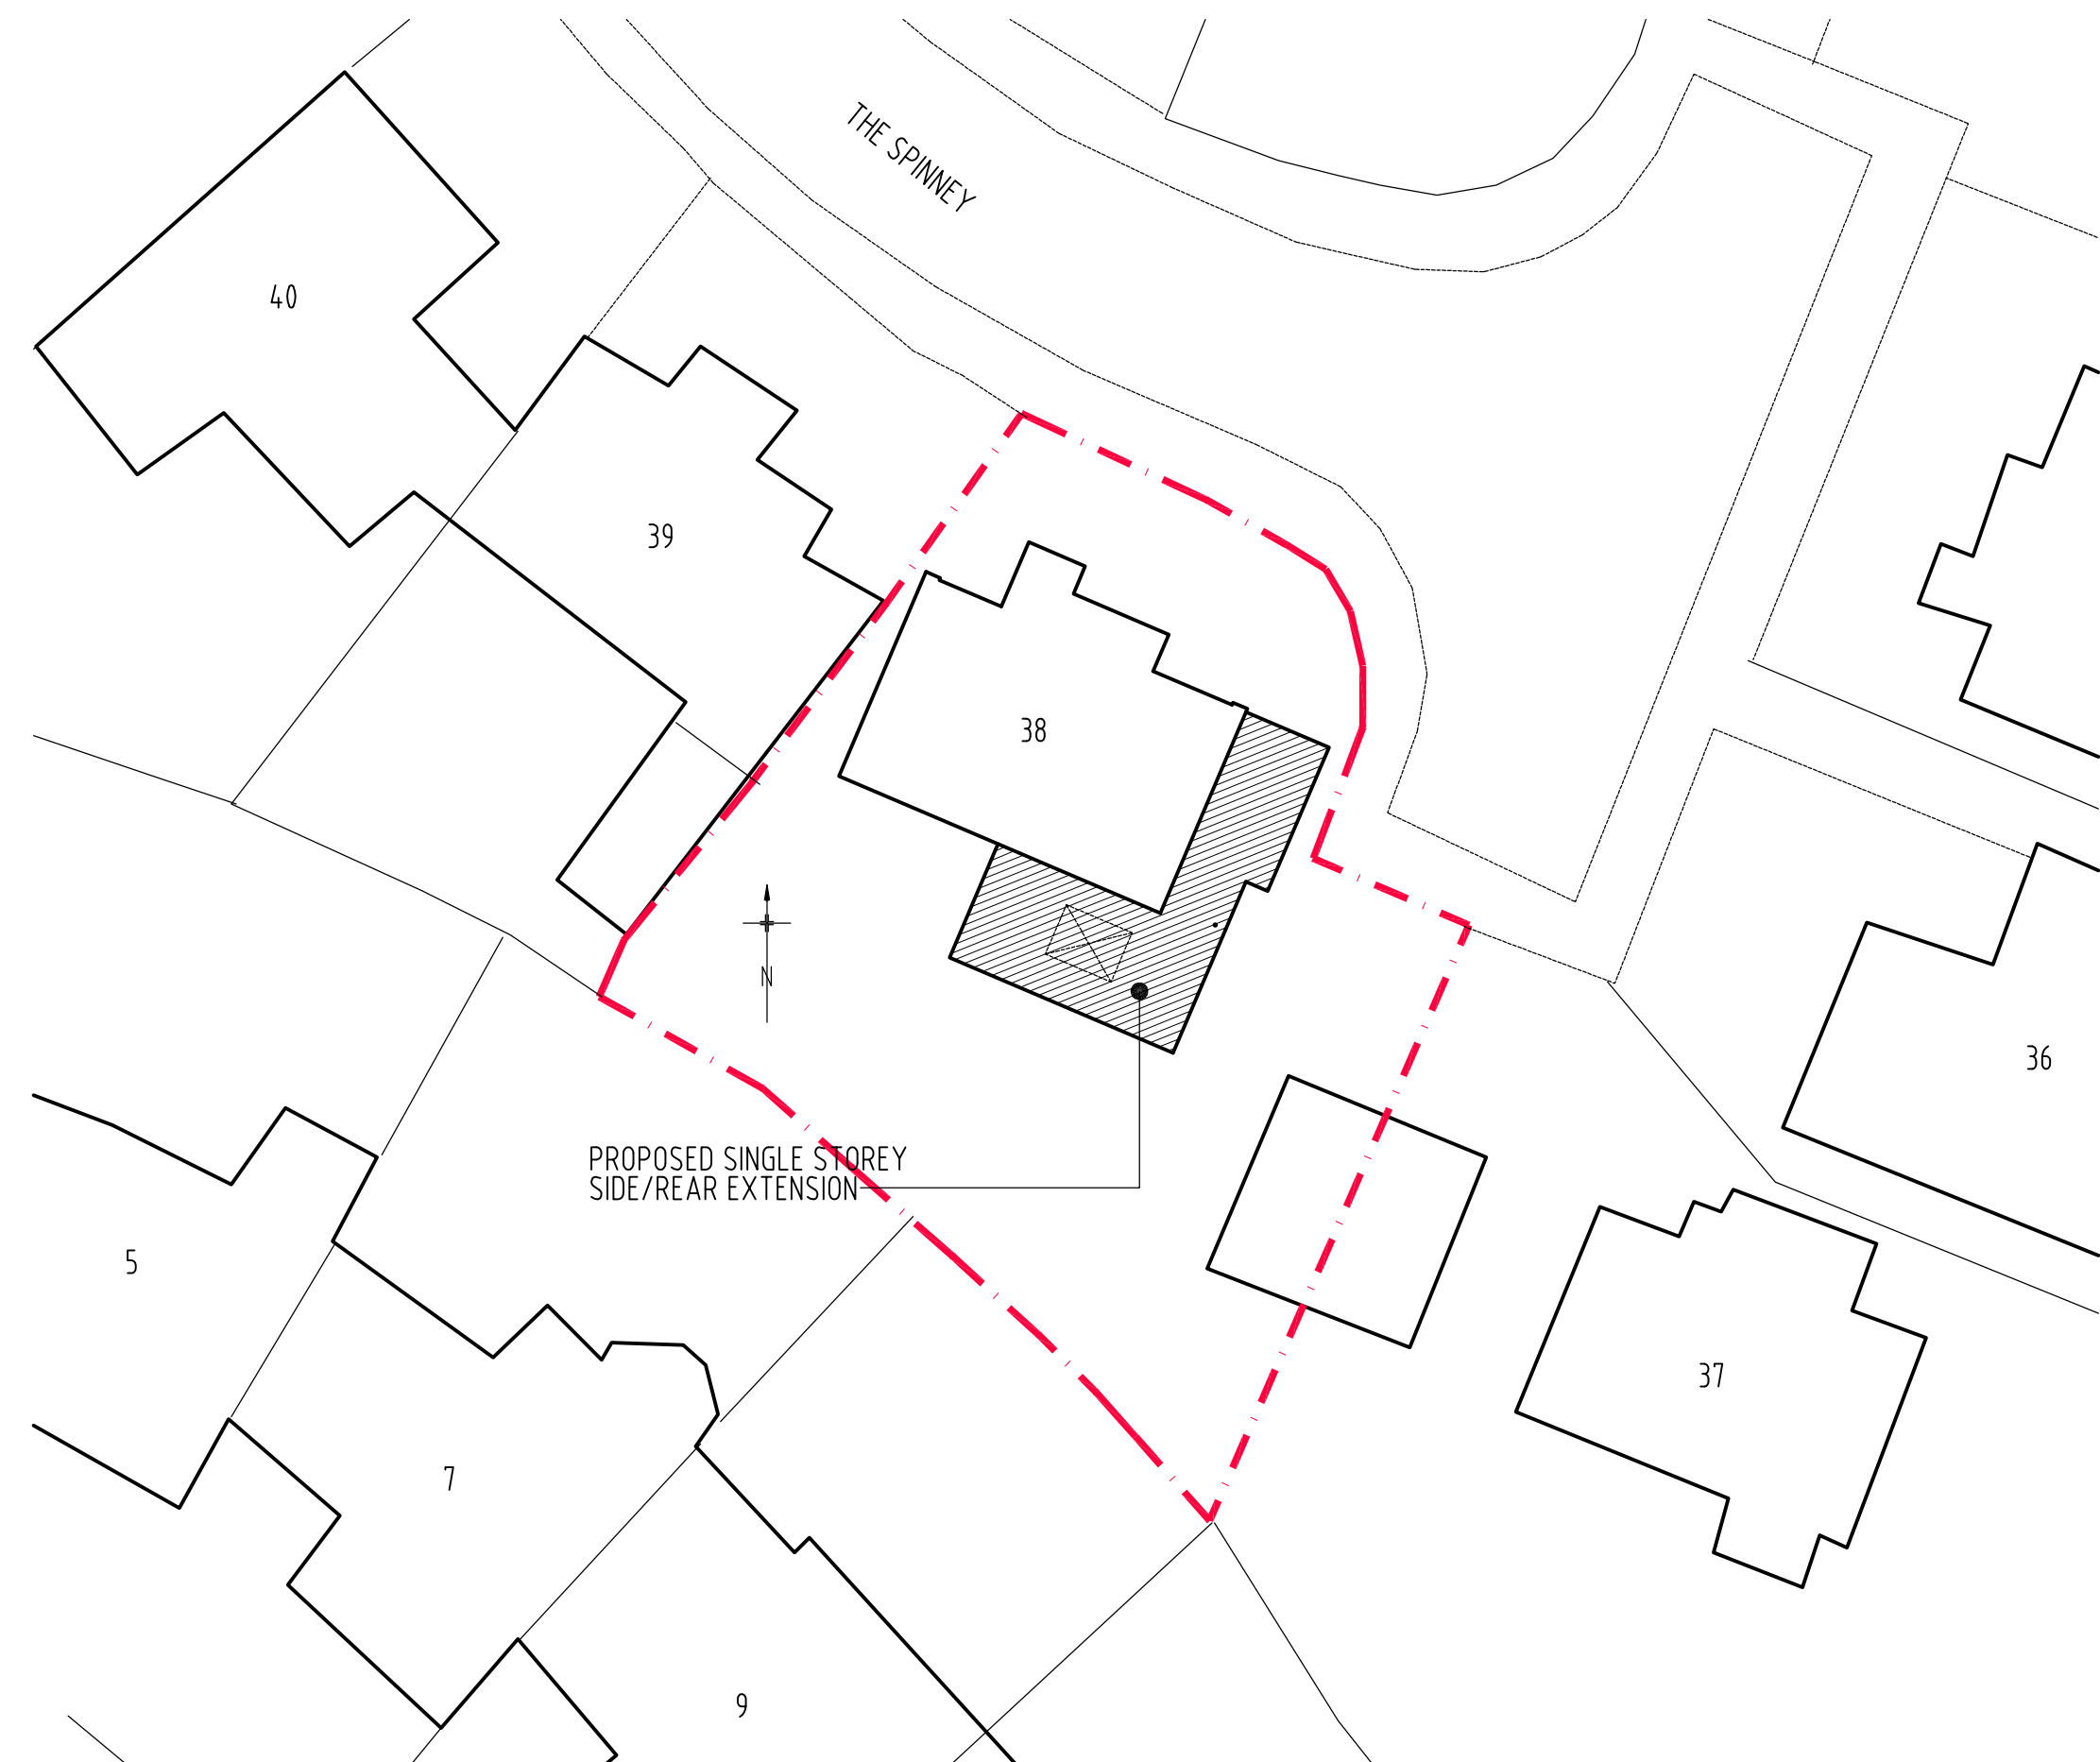

THE SPINNEY

PROPOSED SINGLE STOREY  
SIDE/REAR EXTENSION

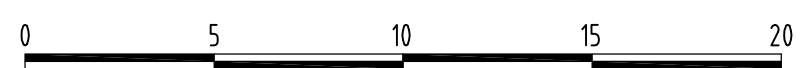

SCALE BAR 1 : 200

NOTE

ALL MATERIALS INTENDED TO BE USED ON  
NEW EXTENSION ARE TO MATCH EXISTING.  
THIS DRAWING HAS BEEN PREPARED WITHOUT  
THE BENEFIT OF AN ACCURATE SITE SURVEY



**RICHARD FENN DESIGNS**  
11 HARRIER CLOSE, WOODLEY,  
READING, BERKSHIRE. RG5 4PE.  
Telephone READING (0118) 9691684  
E-Mail : architect@ntlworld.com

PROPOSED SINGLE STOREY REAR/SIDE EXTENSION  
TO 38 THE SPINNEY, FINCHAMPSTEAD, WOKINGHAM  
for MR and MRS D.BUCHANAN.

**SITE / BLOCK PLAN**

|                   |          |
|-------------------|----------|
| DATE              | SCALE    |
| OCTOBER 19th 2024 | 1 : 200  |
| DRAWING No.       | REVISION |

**DB10**