


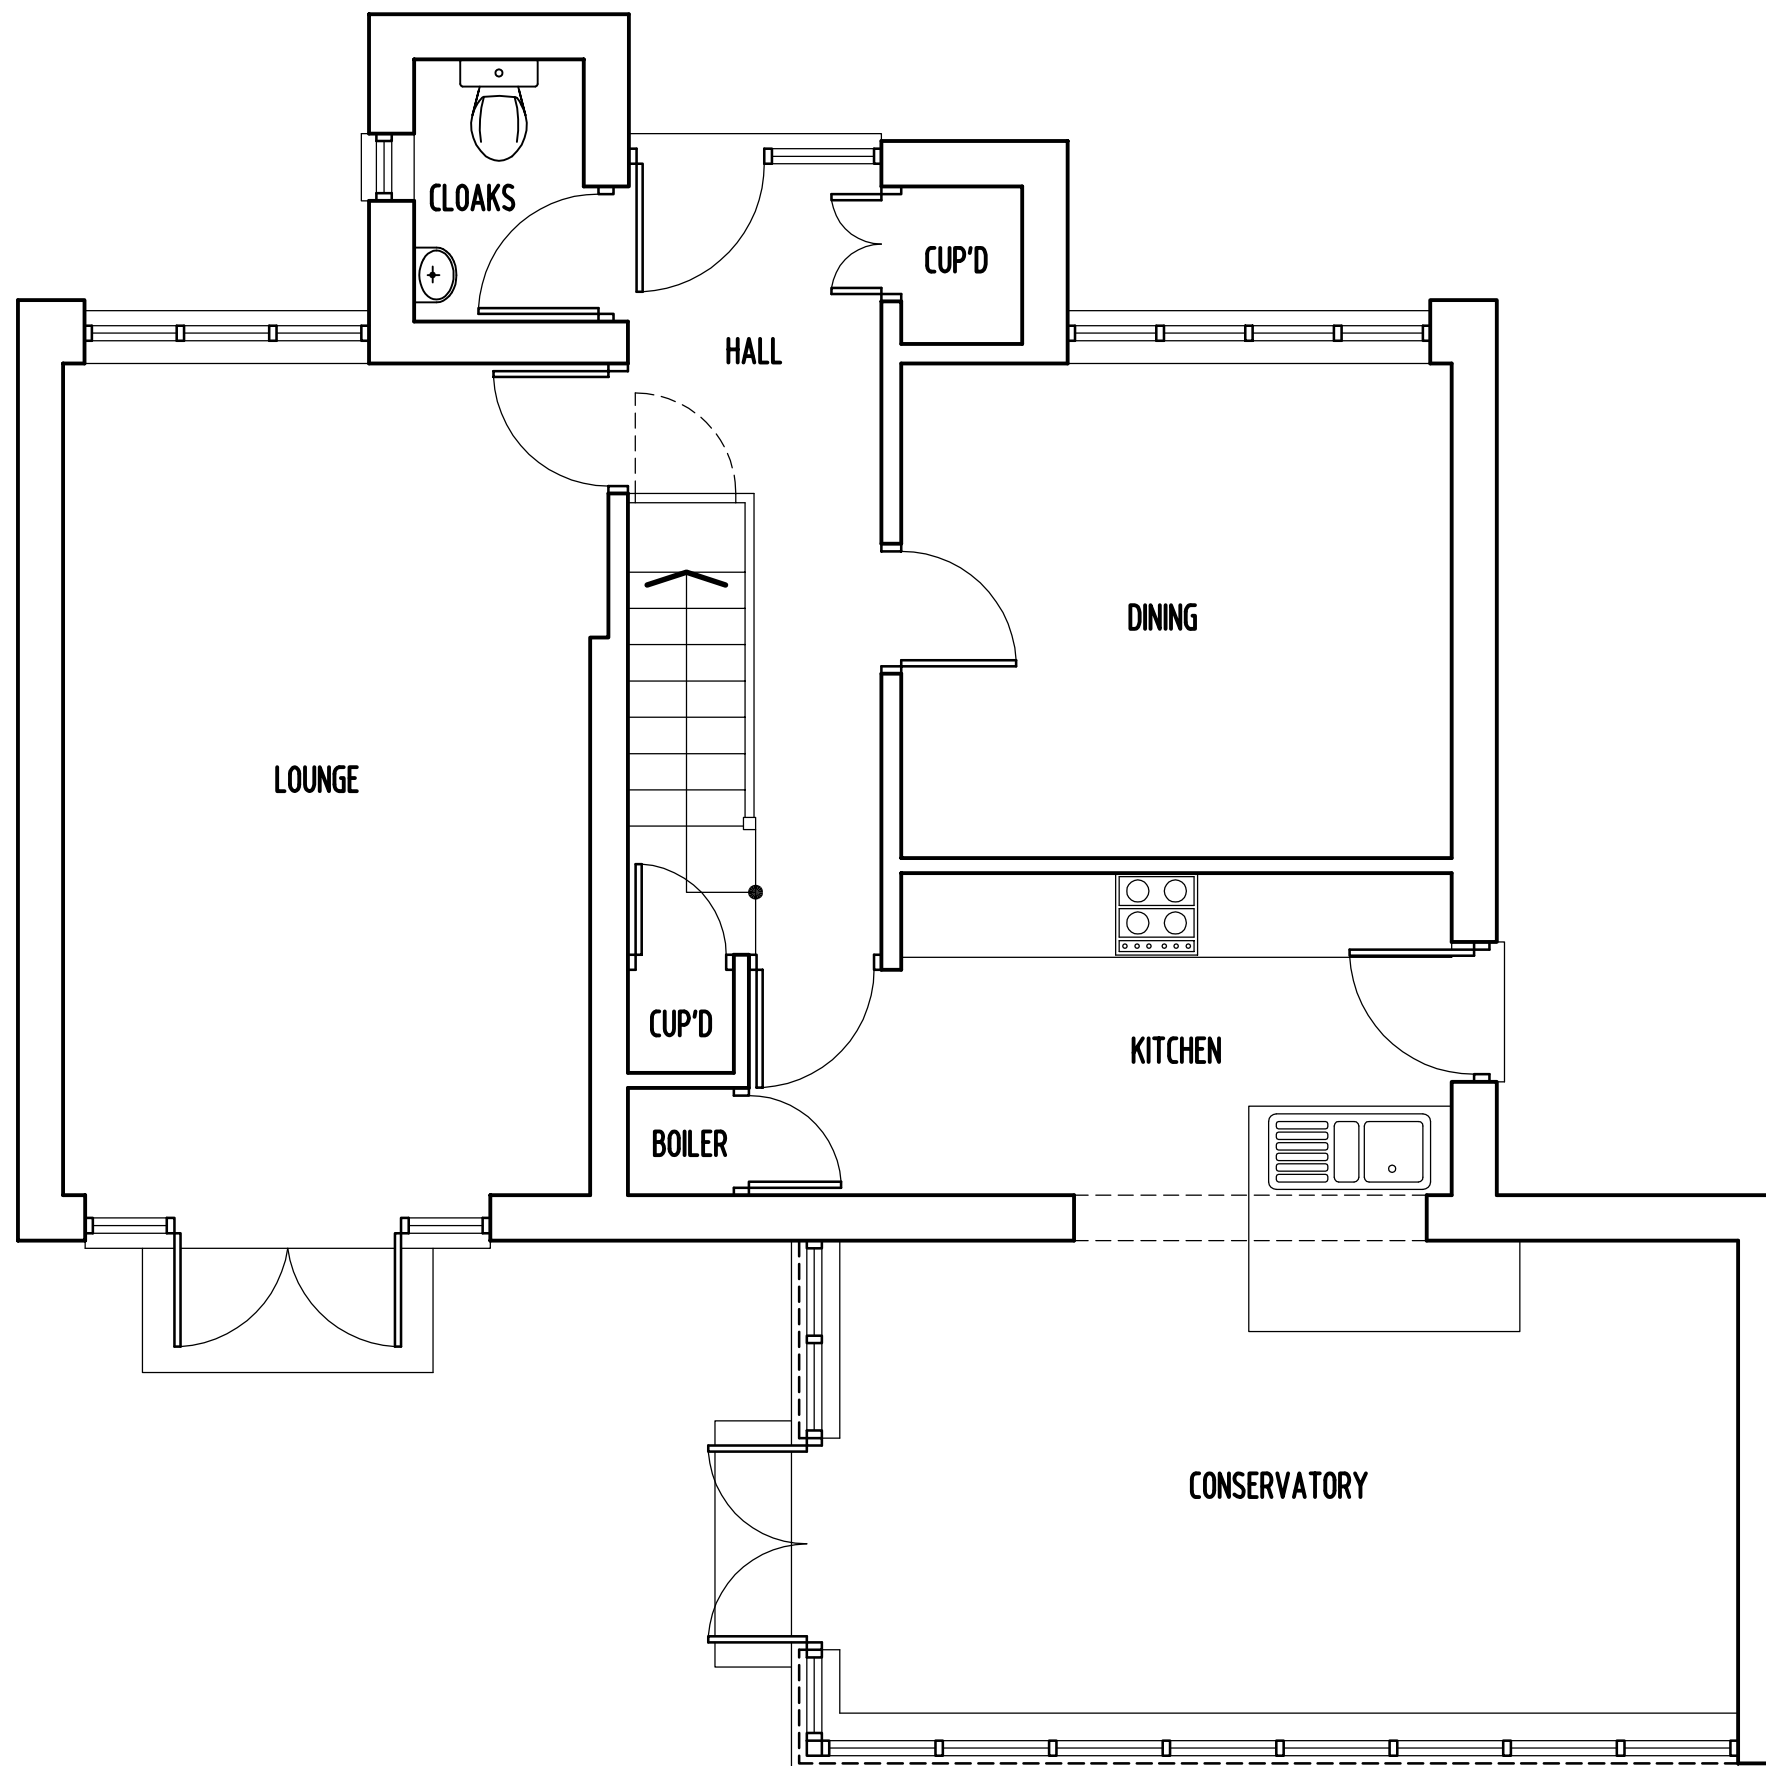

NOTE
ALL MATERIALS INTENDED TO BE USED ON
NEW EXTENSION ARE TO MATCH EXISTING.
THIS DRAWING HAS BEEN PREPARED WITHOUT
THE BENEFIT OF AN ACCURATE SITE SURVEY
KITCHEN AND CLOAKROOM LAYOUTS AND
FITTINGS ARE INDICATIVE ONLY



RICHARD FENN DESIGNS
11 HARRIER CLOSE, WOODLEY,
READING, BERKSHIRE. RG5 4PE.
Telephone READING (0118) 9691684
E-Mail : architect@ntlworld.com

PROPOSED SINGLE STOREY REAR/SIDE EXTENSION
TO 38 THE SPINNEY, FINCHAMPSTEAD, WOKINGHAM
for MR and MRS D.BUCHANAN.

EXISTING GROUND FLOOR LAYOUT

DATE	SCALE
OCTOBER 19th 2024	1 : 50
DRAWING No.	REVISION

DB11

