



Notes:
THIS DRAWING IS ISSUED FOR PURPOSE INDICATED ONLY. CHECK SITE CONDITIONS PRIOR TO COMMENCEMENT OF ANY WORK. ALL DIMENSIONS TO BE CHECKED ON SITE. DO NOT SCALE OFF DRAWING FOR CONSTRUCTION PURPOSES AND USE FIGURED DIMENSIONS ONLY. THIS DRAWING IS COPYRIGHT TO JGJS:ARCHITECTURE LTD. AND MUST NOT BE REPRODUCED WITHOUT PRIOR WRITTEN CONSENT.

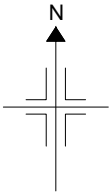

© Crown copyright 2025 Ordnance Survey 100053143

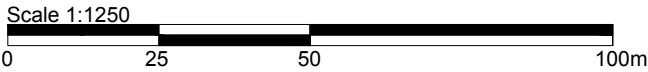

	Project 11 SOAMES PLACE WOKINGHAM RG40 5AT	Drawing LOCATION PLAN
	Status PLANNING SUBMISSION	Scale 1:1250@A4
	Date MAY 2025	Number RG405AT.101
	Drawn/Checked JS	Revision -