




NOTE
ALL MATERIALS INTENDED TO BE USED ON
NEW EXTENSION ARE TO MATCH EXISTING.
THIS DRAWING HAS BEEN PREPARED WITHOUT
THE BENEFIT OF AN ACCURATE SITE SURVEY

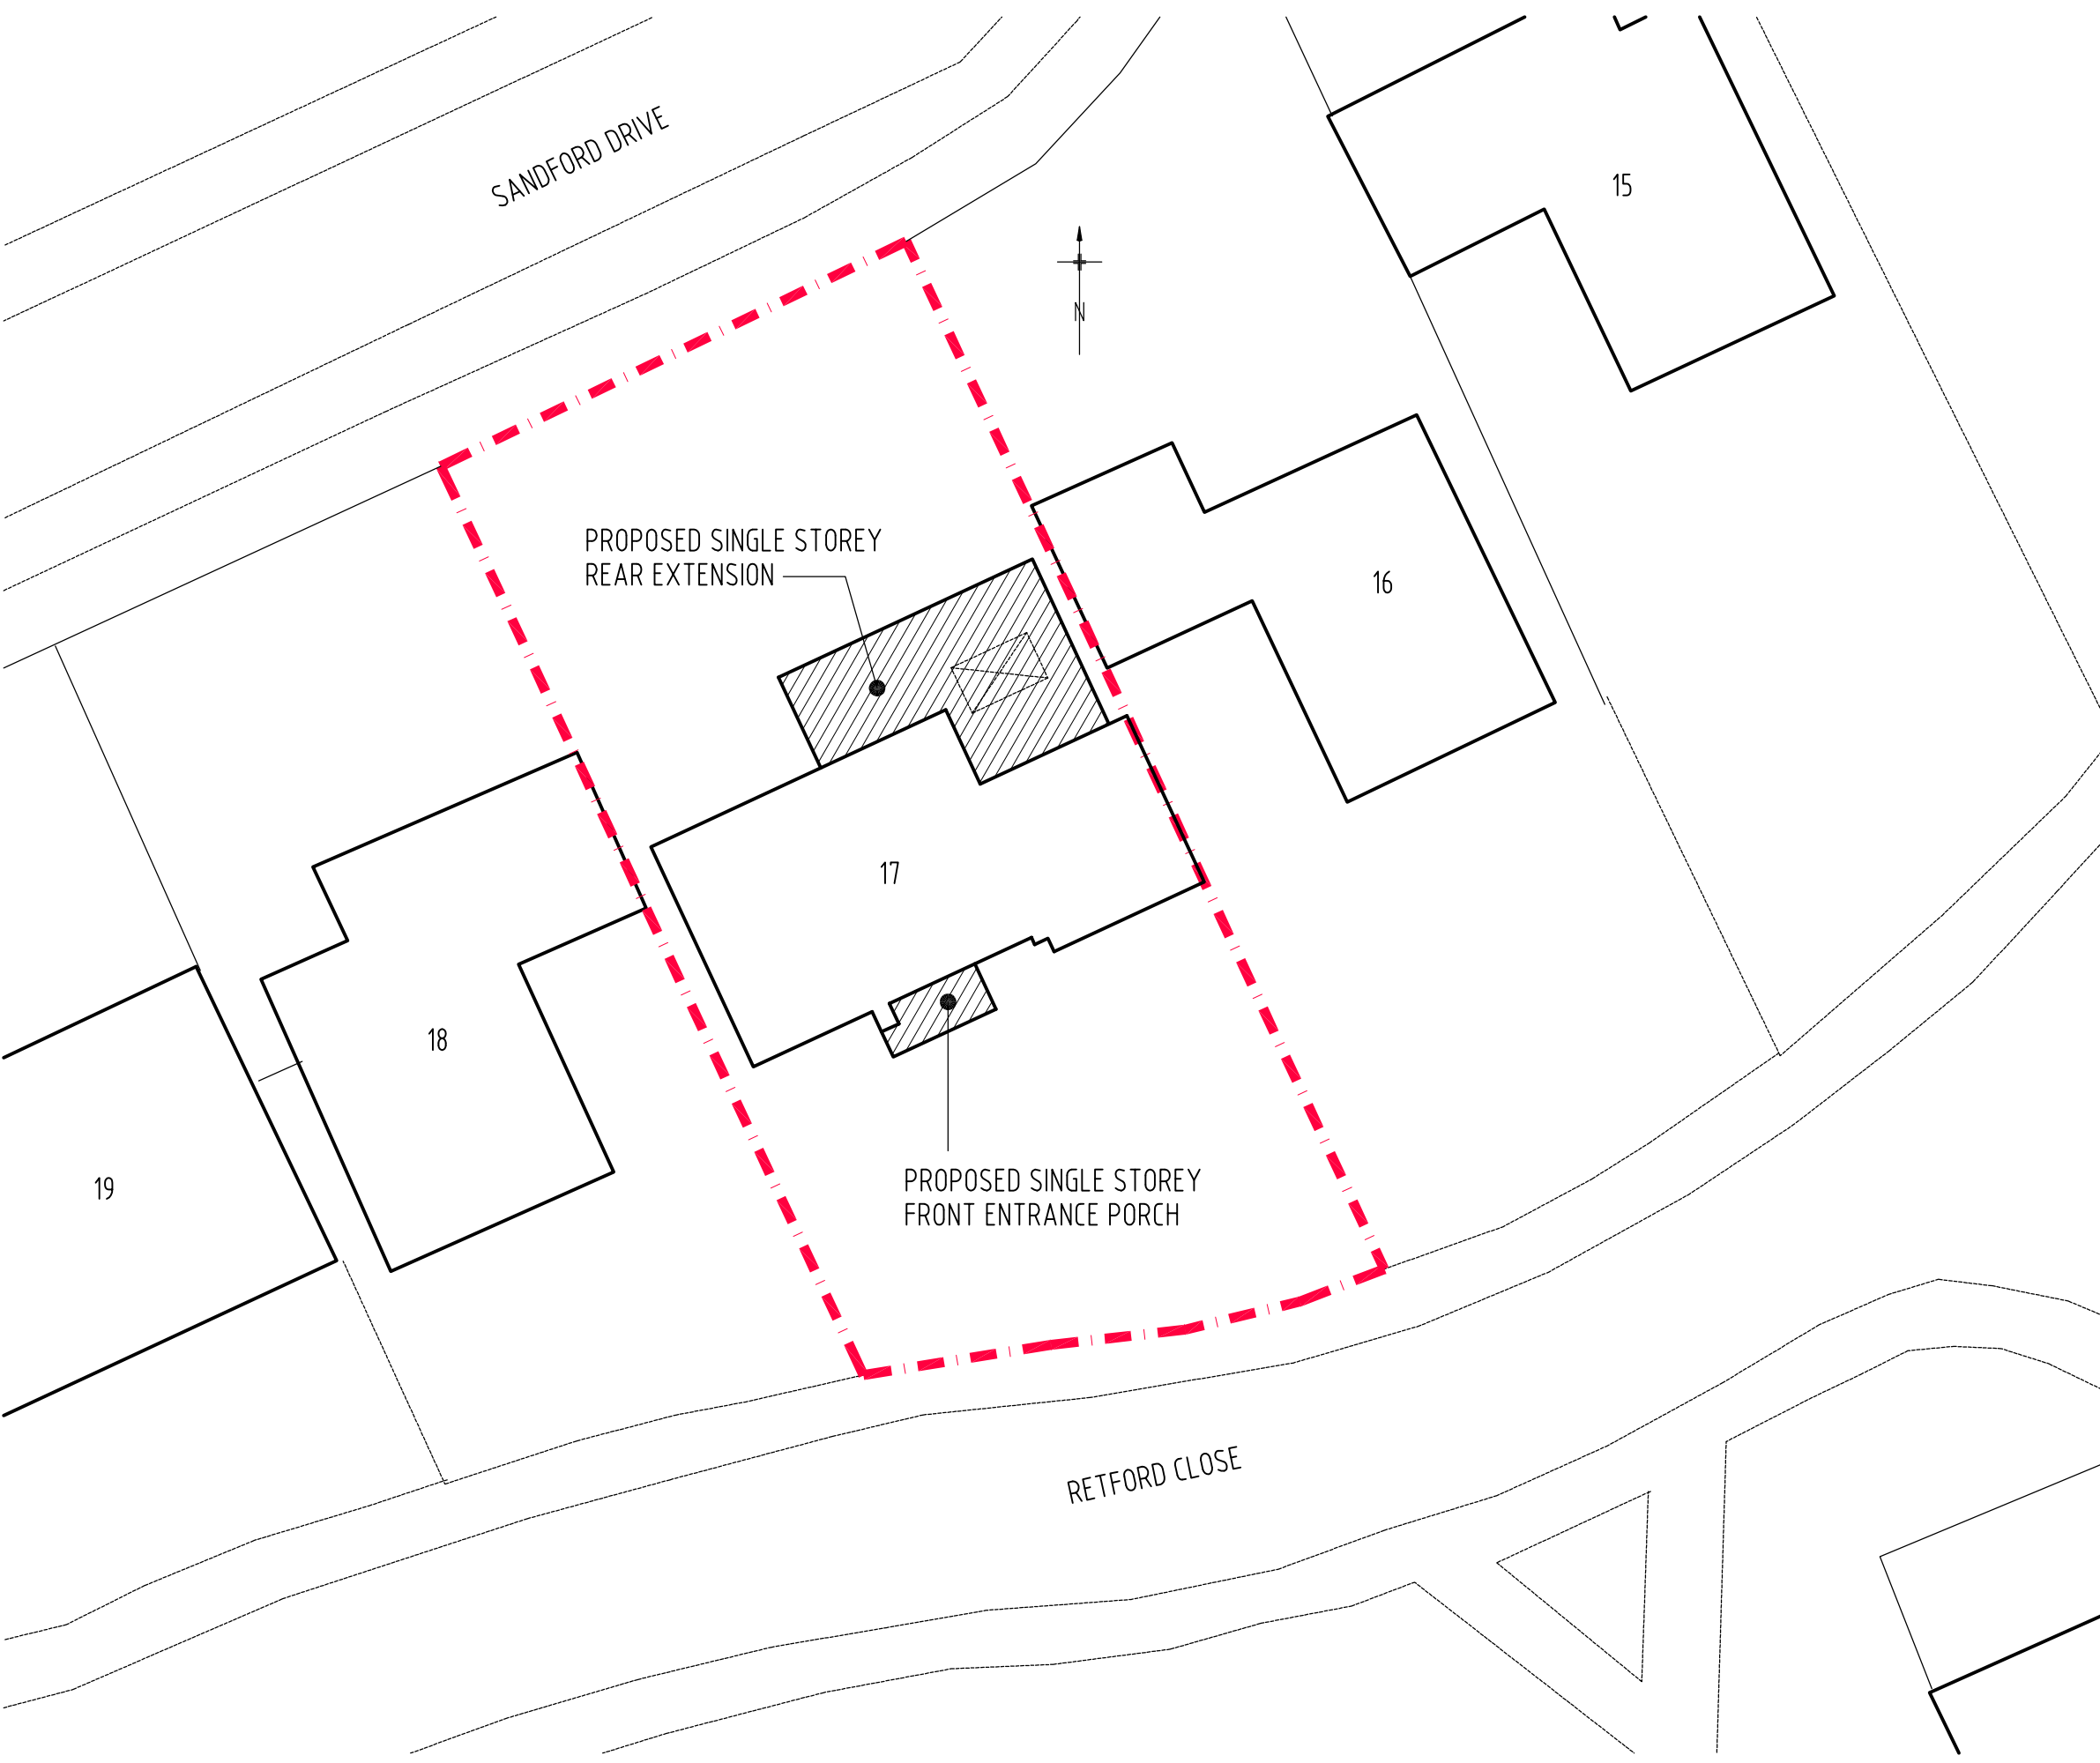

RICHARD FENN DESIGNS
11 HARRIER CLOSE, WOODLEY,
READING, BERKSHIRE. RG5 4PE.
Telephone READING (0118) 9691684
E-Mail : architect@ntlworld.com

PROPOSED SINGLE STOREY REAR/SIDE EXTENSION WITH
LANTERN OVER AND SINGLE STOREY FRONT ENTRANCE
PORCH TO 17 RETFORD CLOSE, WOODLEY, READING
for MR and MRS JOSEPH MANGAN

PROPOSED SITE/BLOCK PLAN

DATE	SCALE
MARCH 12th 2025	1 : 200
DRAWING No.	REVISION

JM10