


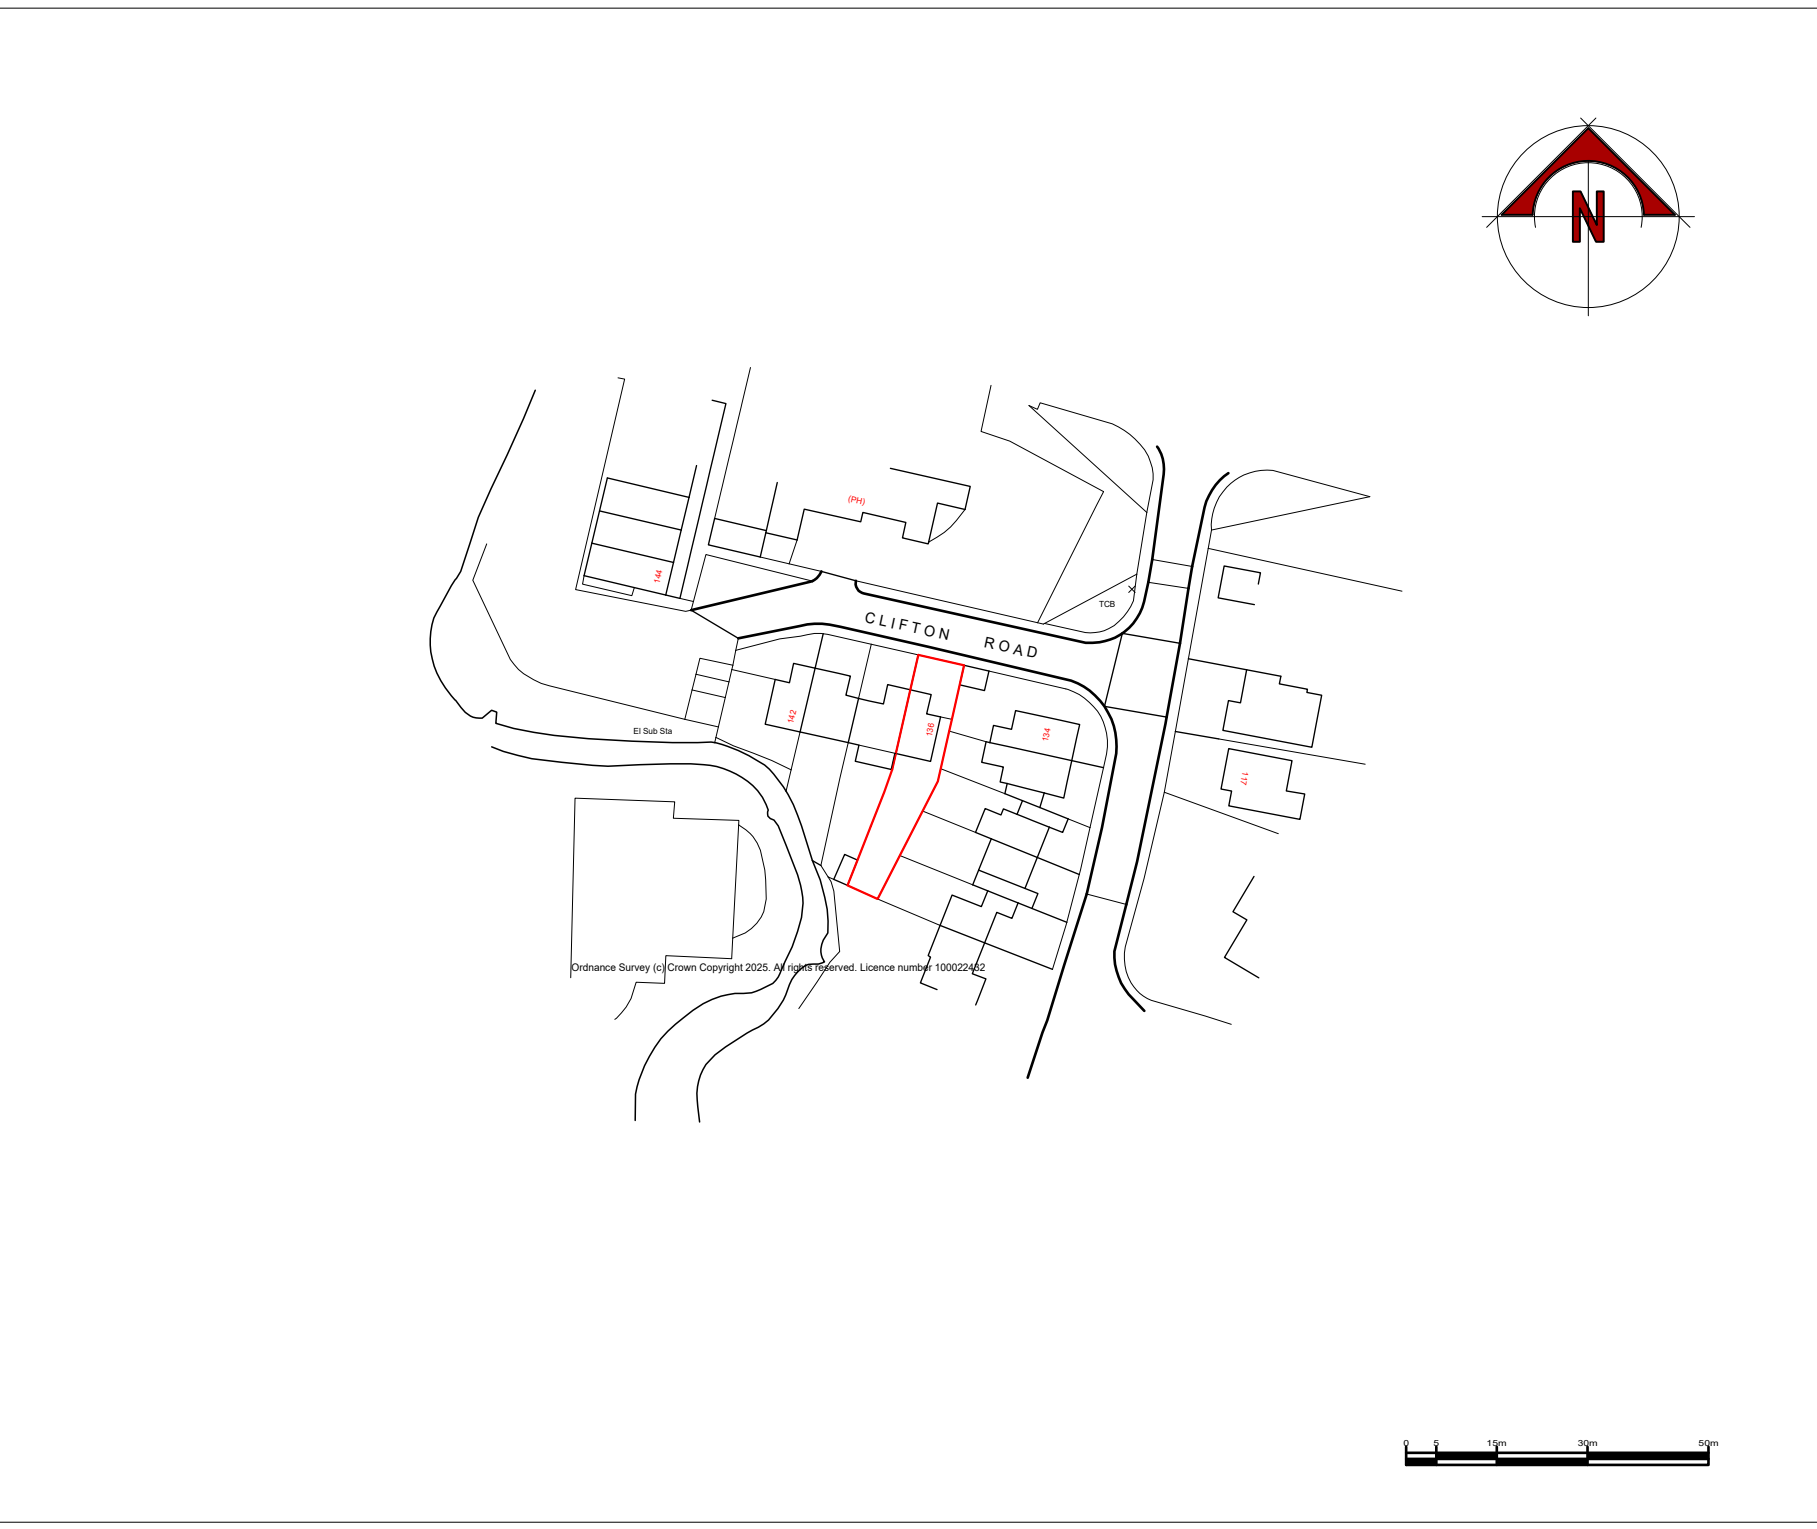

NOTES:
All dimensions must be checked on site and not scaled from this drawing.

A	-	-
	Date	Revisions

@copyright

Client
-
MR J.AXTELL

Job Title
-
**136 CLIFTON ROAD
WOKINGHAM
BERKS
RG41 1NQ**

Drawing Title
-
LOCATION PLAN

Scale
-
1:1250 @ A4

Date	Drawn by
-	-

Drg No. - 1003/25/03	Rev. -
-----------------------------------	-----------