


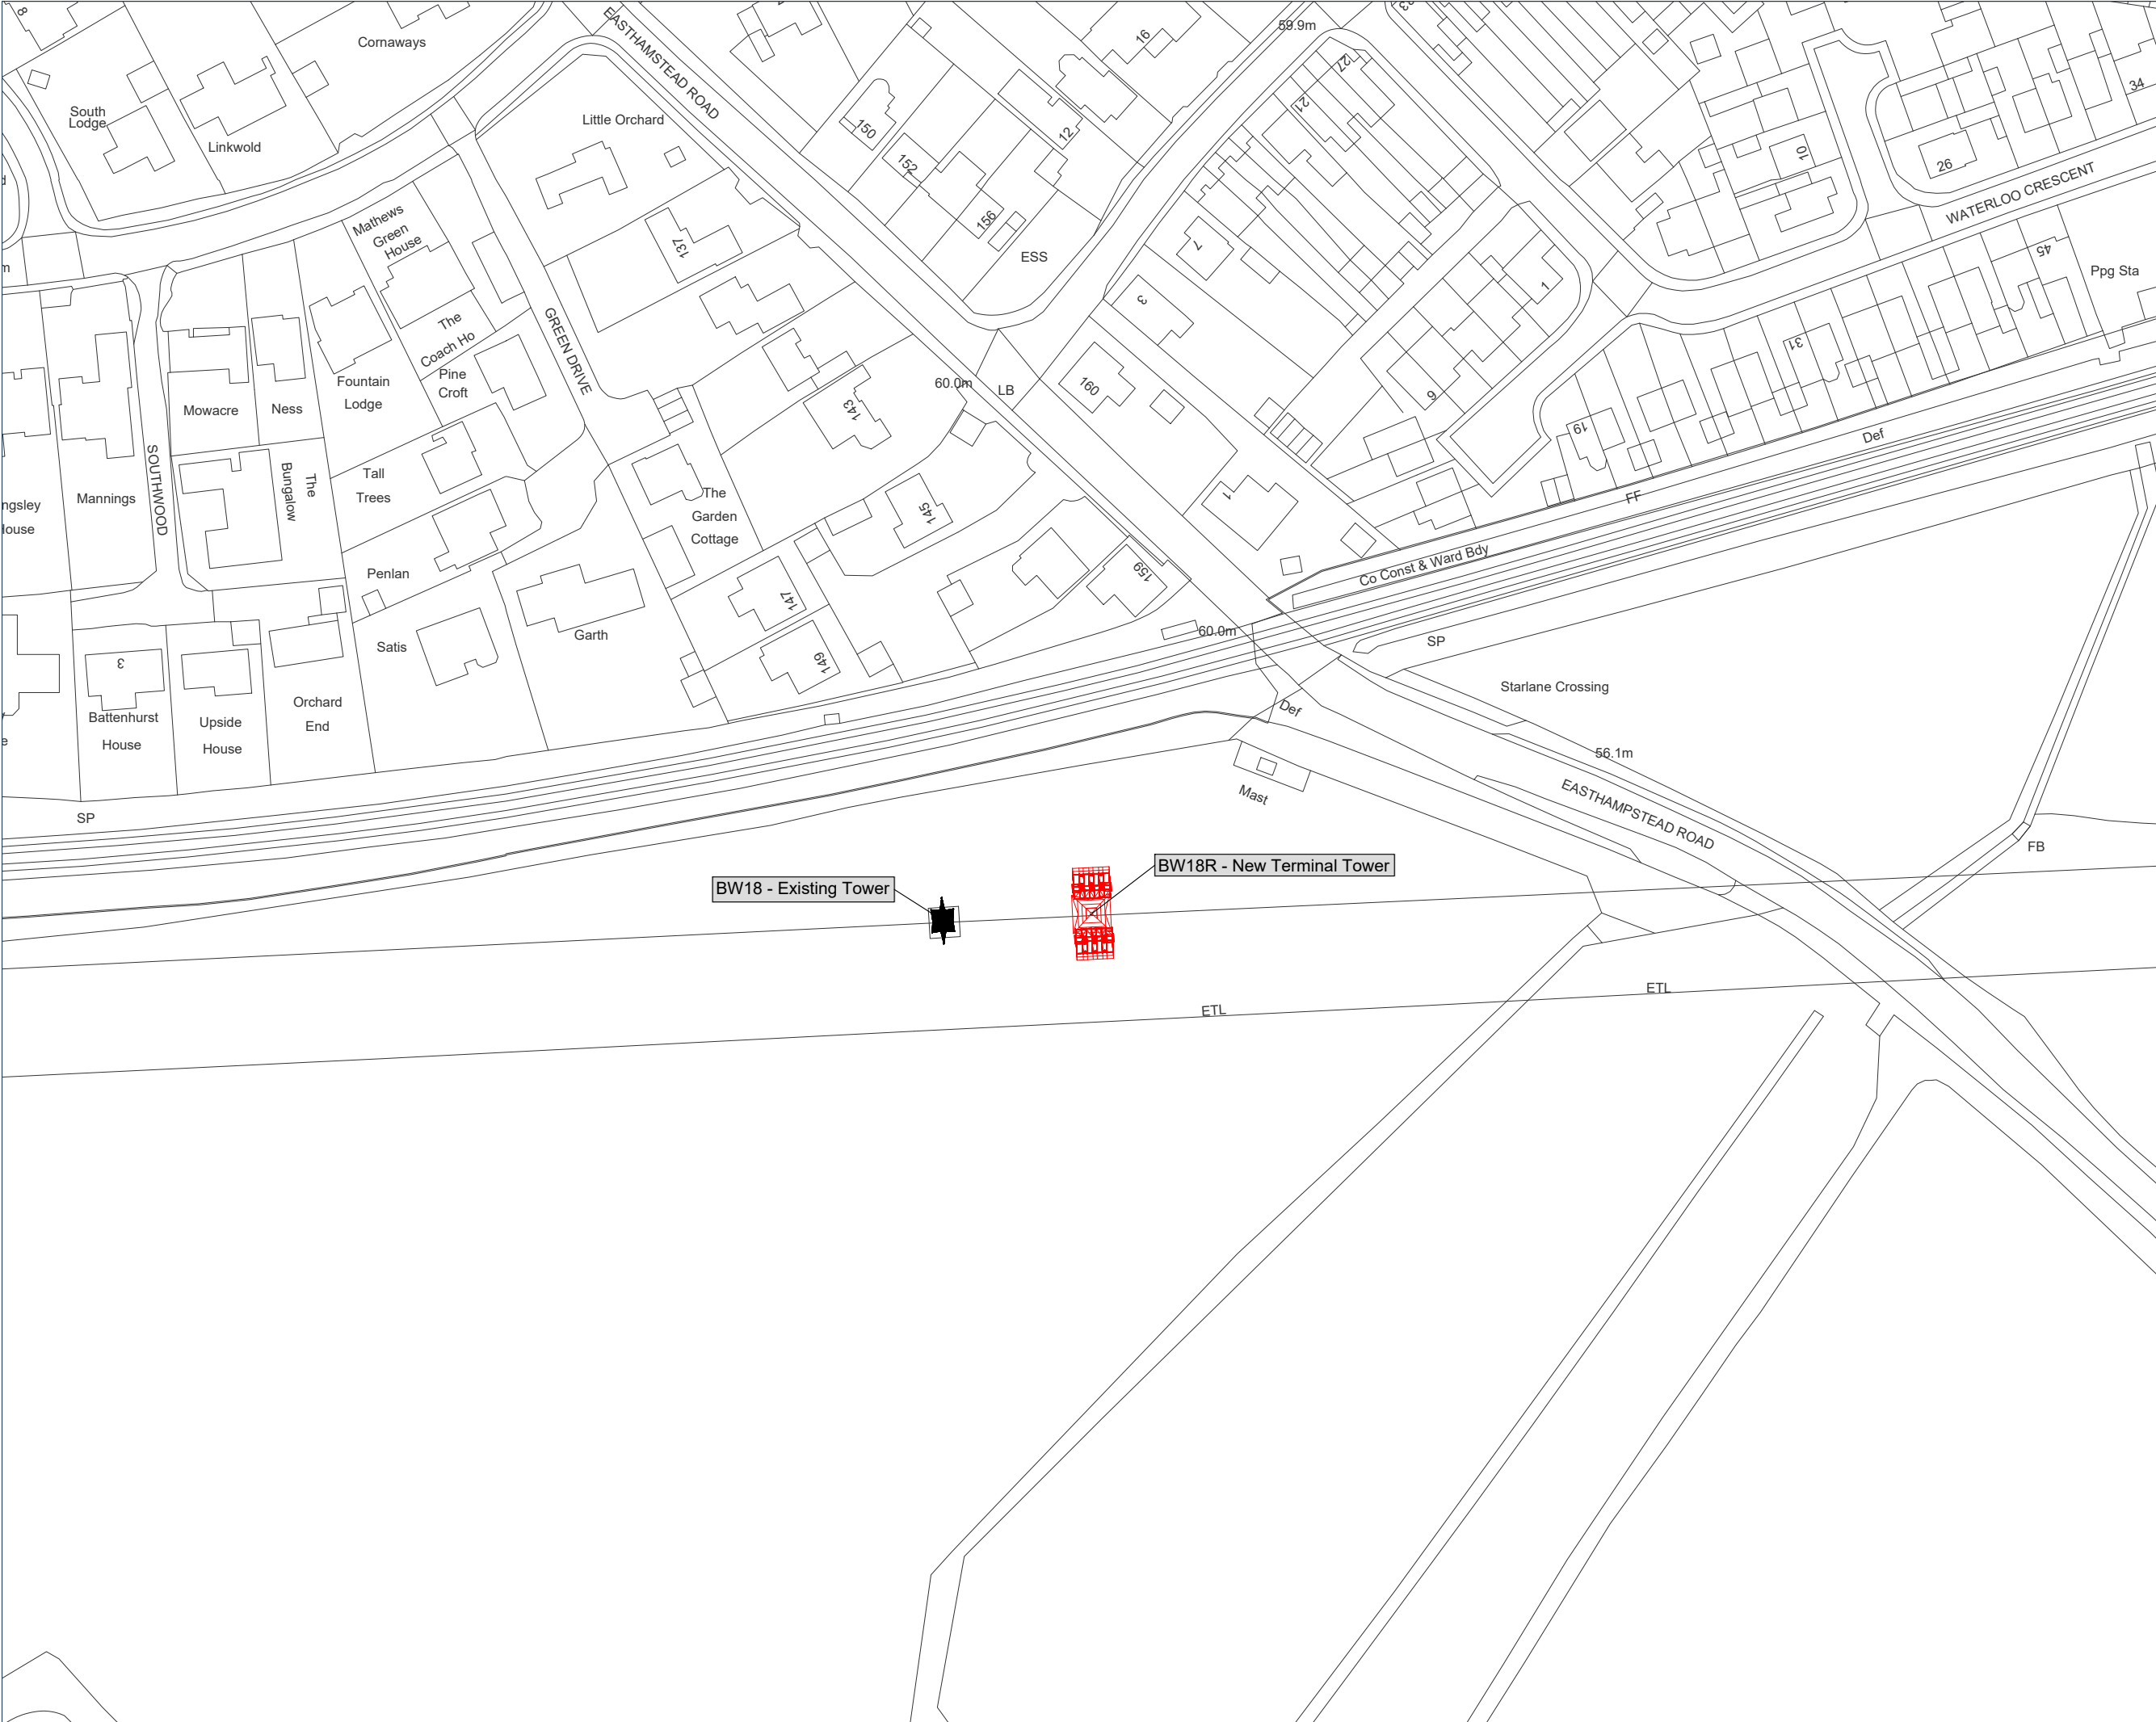

- Key:
- Existing Tower
 - New Terminal Tower

Notes:

Signed:

Date:

Interest:
N/A

Location:
Waterloo Road, Wokingham Without,
Borough of Wokingham, RG40 2JU

Coords: 482117, 167860


Scheme Name:
South Wokingham Termination (132kV and
33kV)

Drawing Name:
Information Plan

Drawing No: 23010130_PLN_INFO_20.1

Rev	Date	Description
-	12.08.2024	First Issue

Drawn:	AB	
Approved:	MD/BA/LD	
Sheet No:	1 of 2	
Sheet Size:	A3	

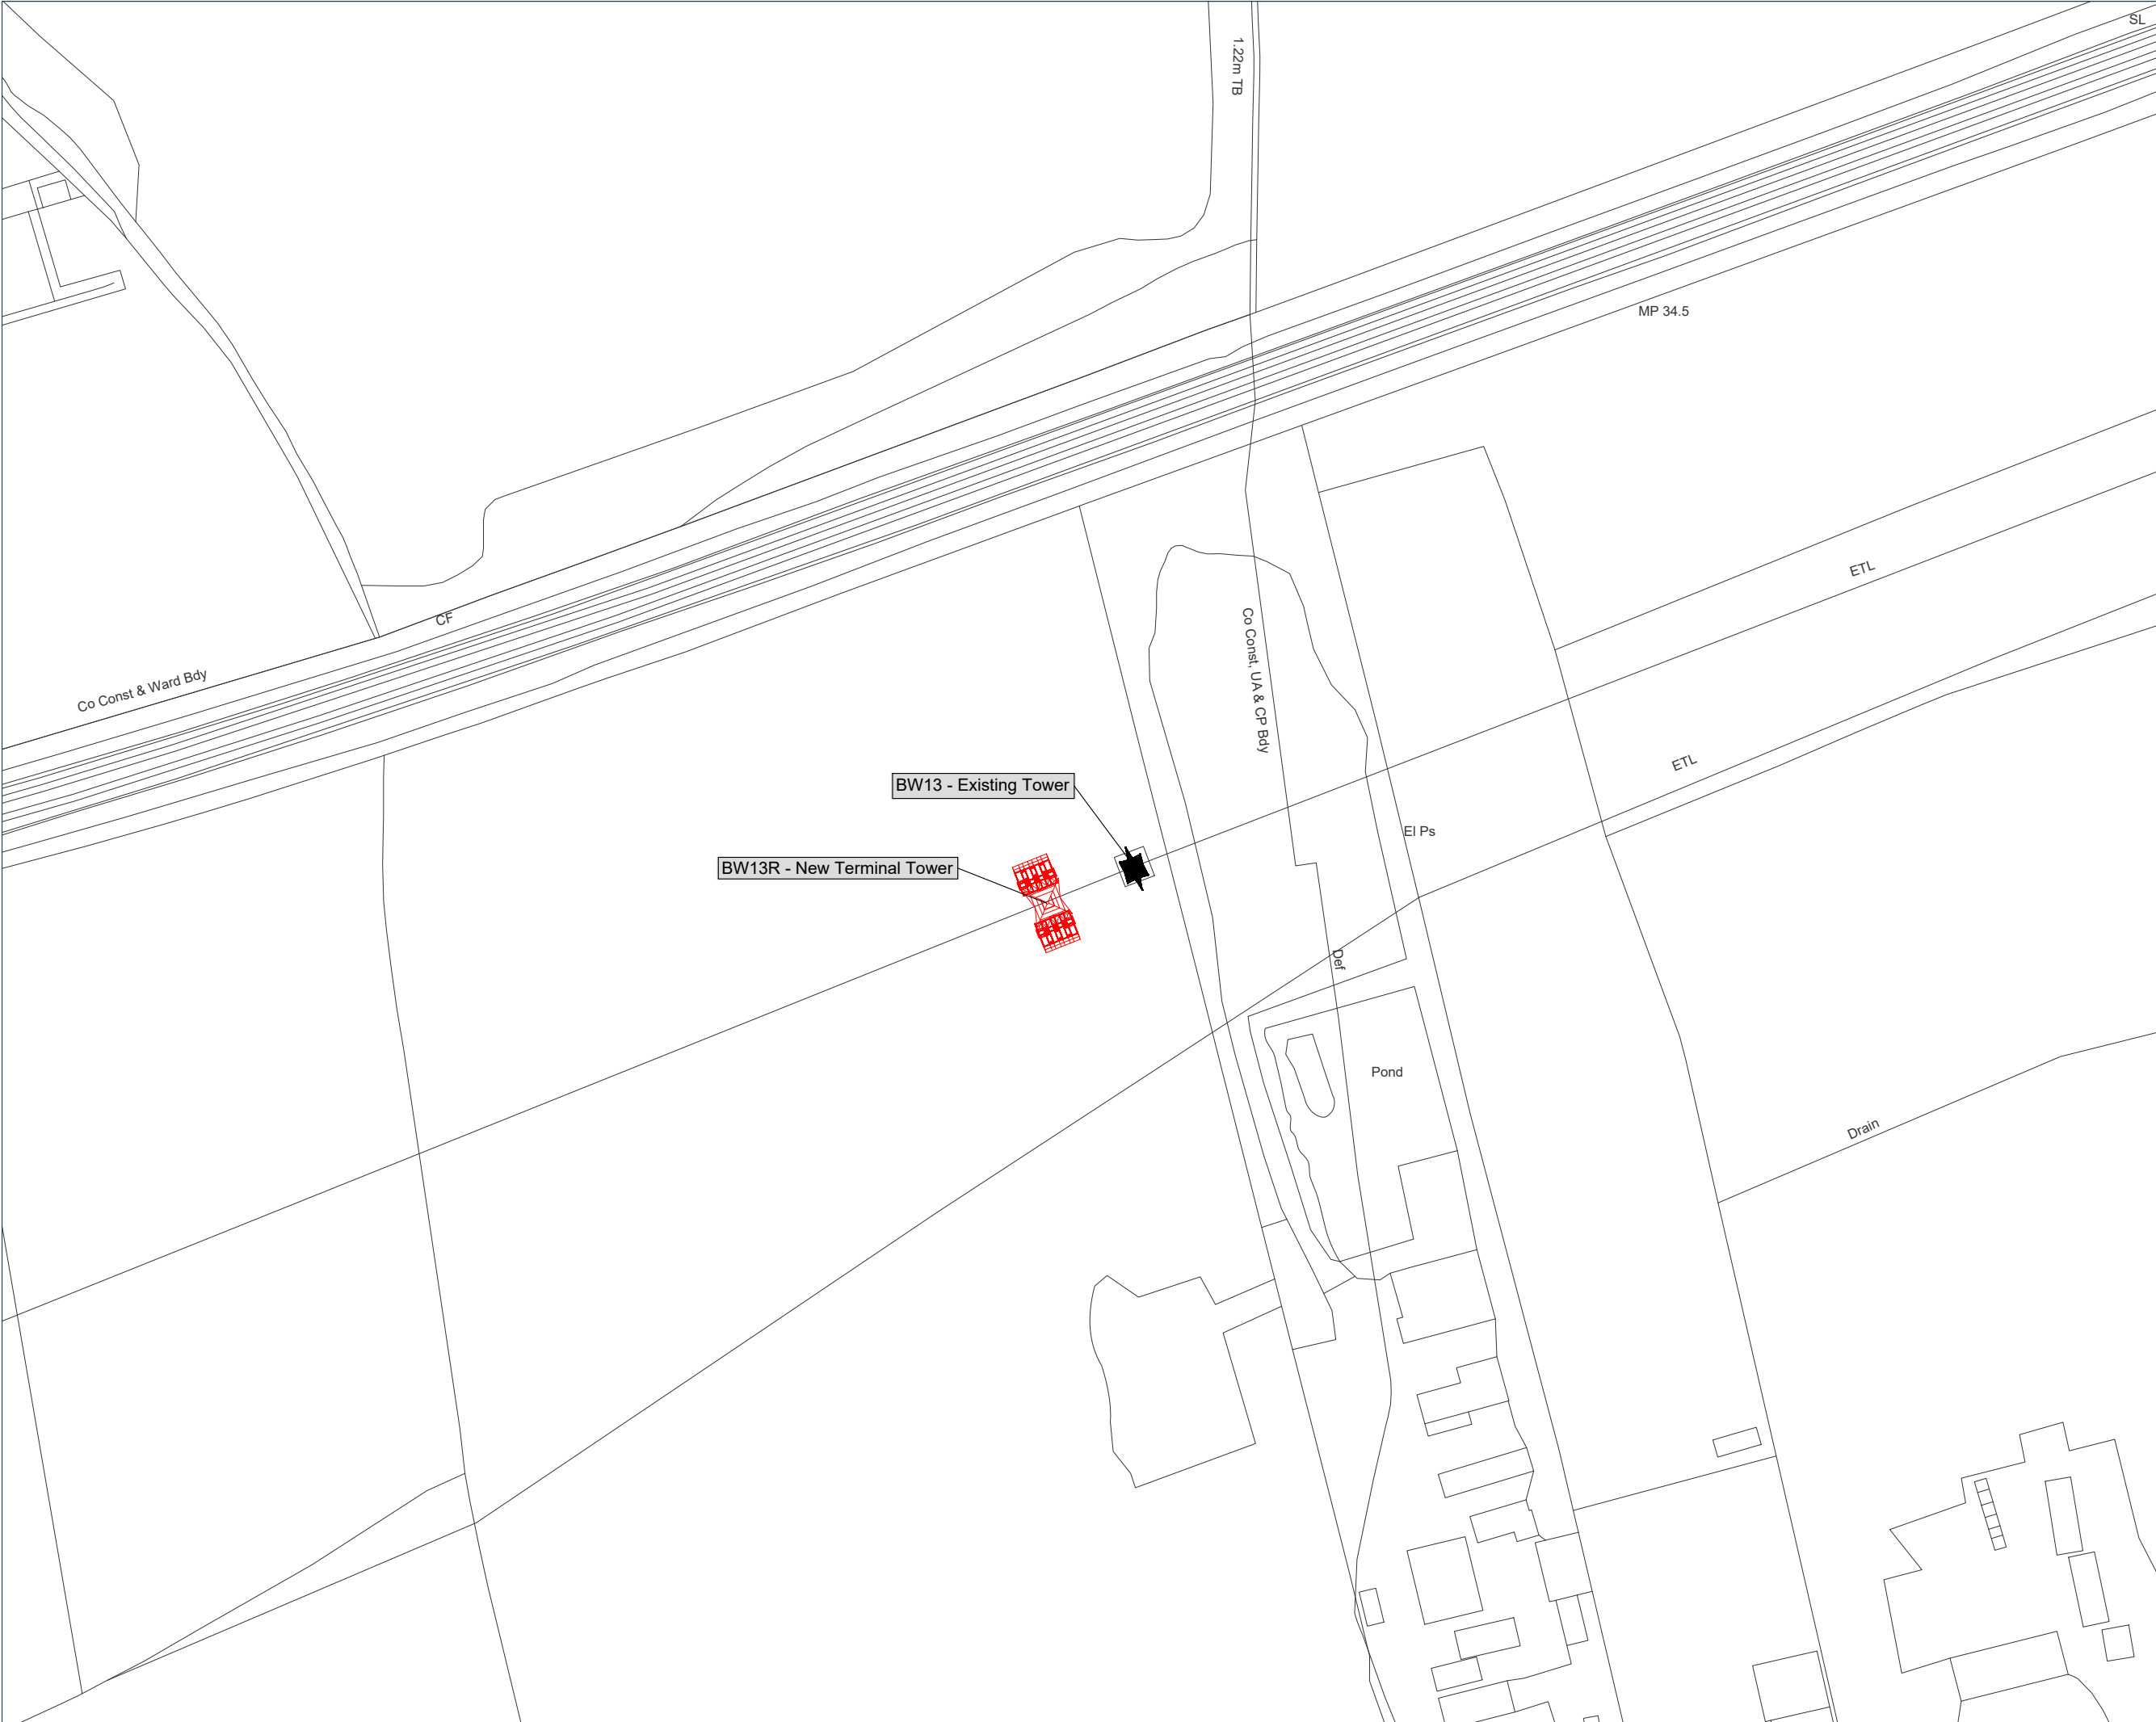

- Key:
- Existing Tower
 - New Terminal Tower

Notes:

Signed:

Date:

Interest:
N/A

Location:
Waterloo Road, Wokingham Without,
Borough of Wokingham, RG40 2JU

Coords: 483402, 168183

Scheme Name:
South Wokingham Termination (132kV and
33kV)

Drawing Name:
Information Plan

Drawing No: 23010130_PLN_INFO_20.2

Rev	Date	Description
-	12.08.2024	First Issue

Drawn:	AB	
Approved:	MD/BA/LD	
Sheet No:	2 of 2	
Sheet Size:	A3	



Plan produced on behalf of Southern Electric Power Distribution PLC.
BASED UPON THE ORDNANCE SURVEY MAP WITH THE SANCTION
OF THE CONTROLLER OF HM STATIONERY OFFICE.
CROWN COPYRIGHT RESERVED. © OS LICENCE No. 100019888.