


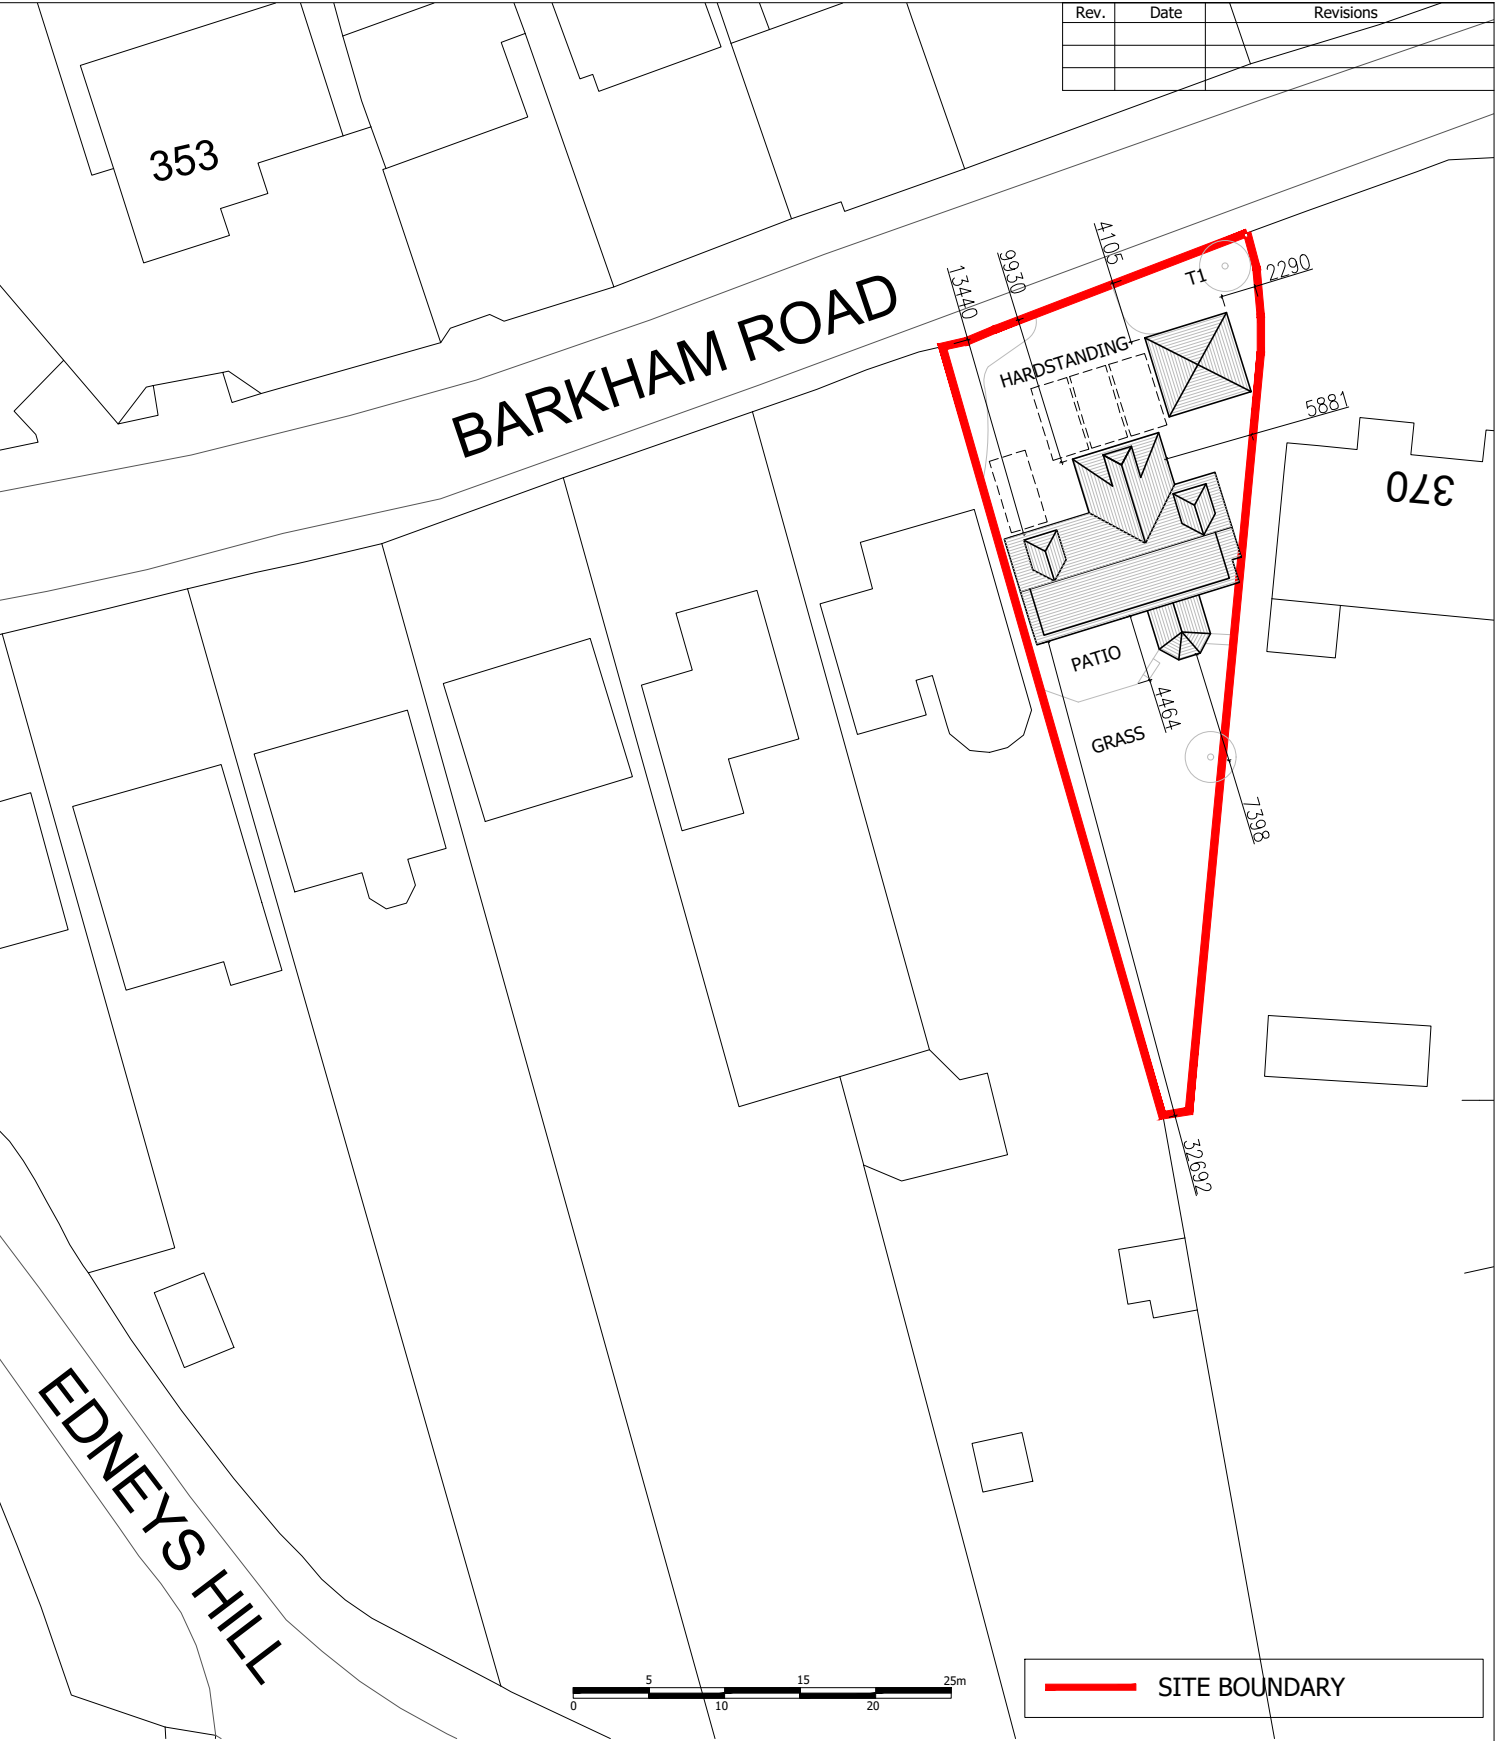

Client	MR & MRS BOOTH	Drawing Title	EXISTING BLOCK PLAN	JET ARCH DESIGN 100 Berkshire Place Winnersh Triangle Wokingham, Berkshire RG41 5RRD Tel: 07787296792 email: info@jetarchdesign.co.uk
Job Title	372 BARKHAM ROAD WOKINGHAM RG41 4DL	Drawing No.	A4/436/10	
Scale	1:500	Date	APR 25	
Drawn	SA	Plot Date:	APR 25	