


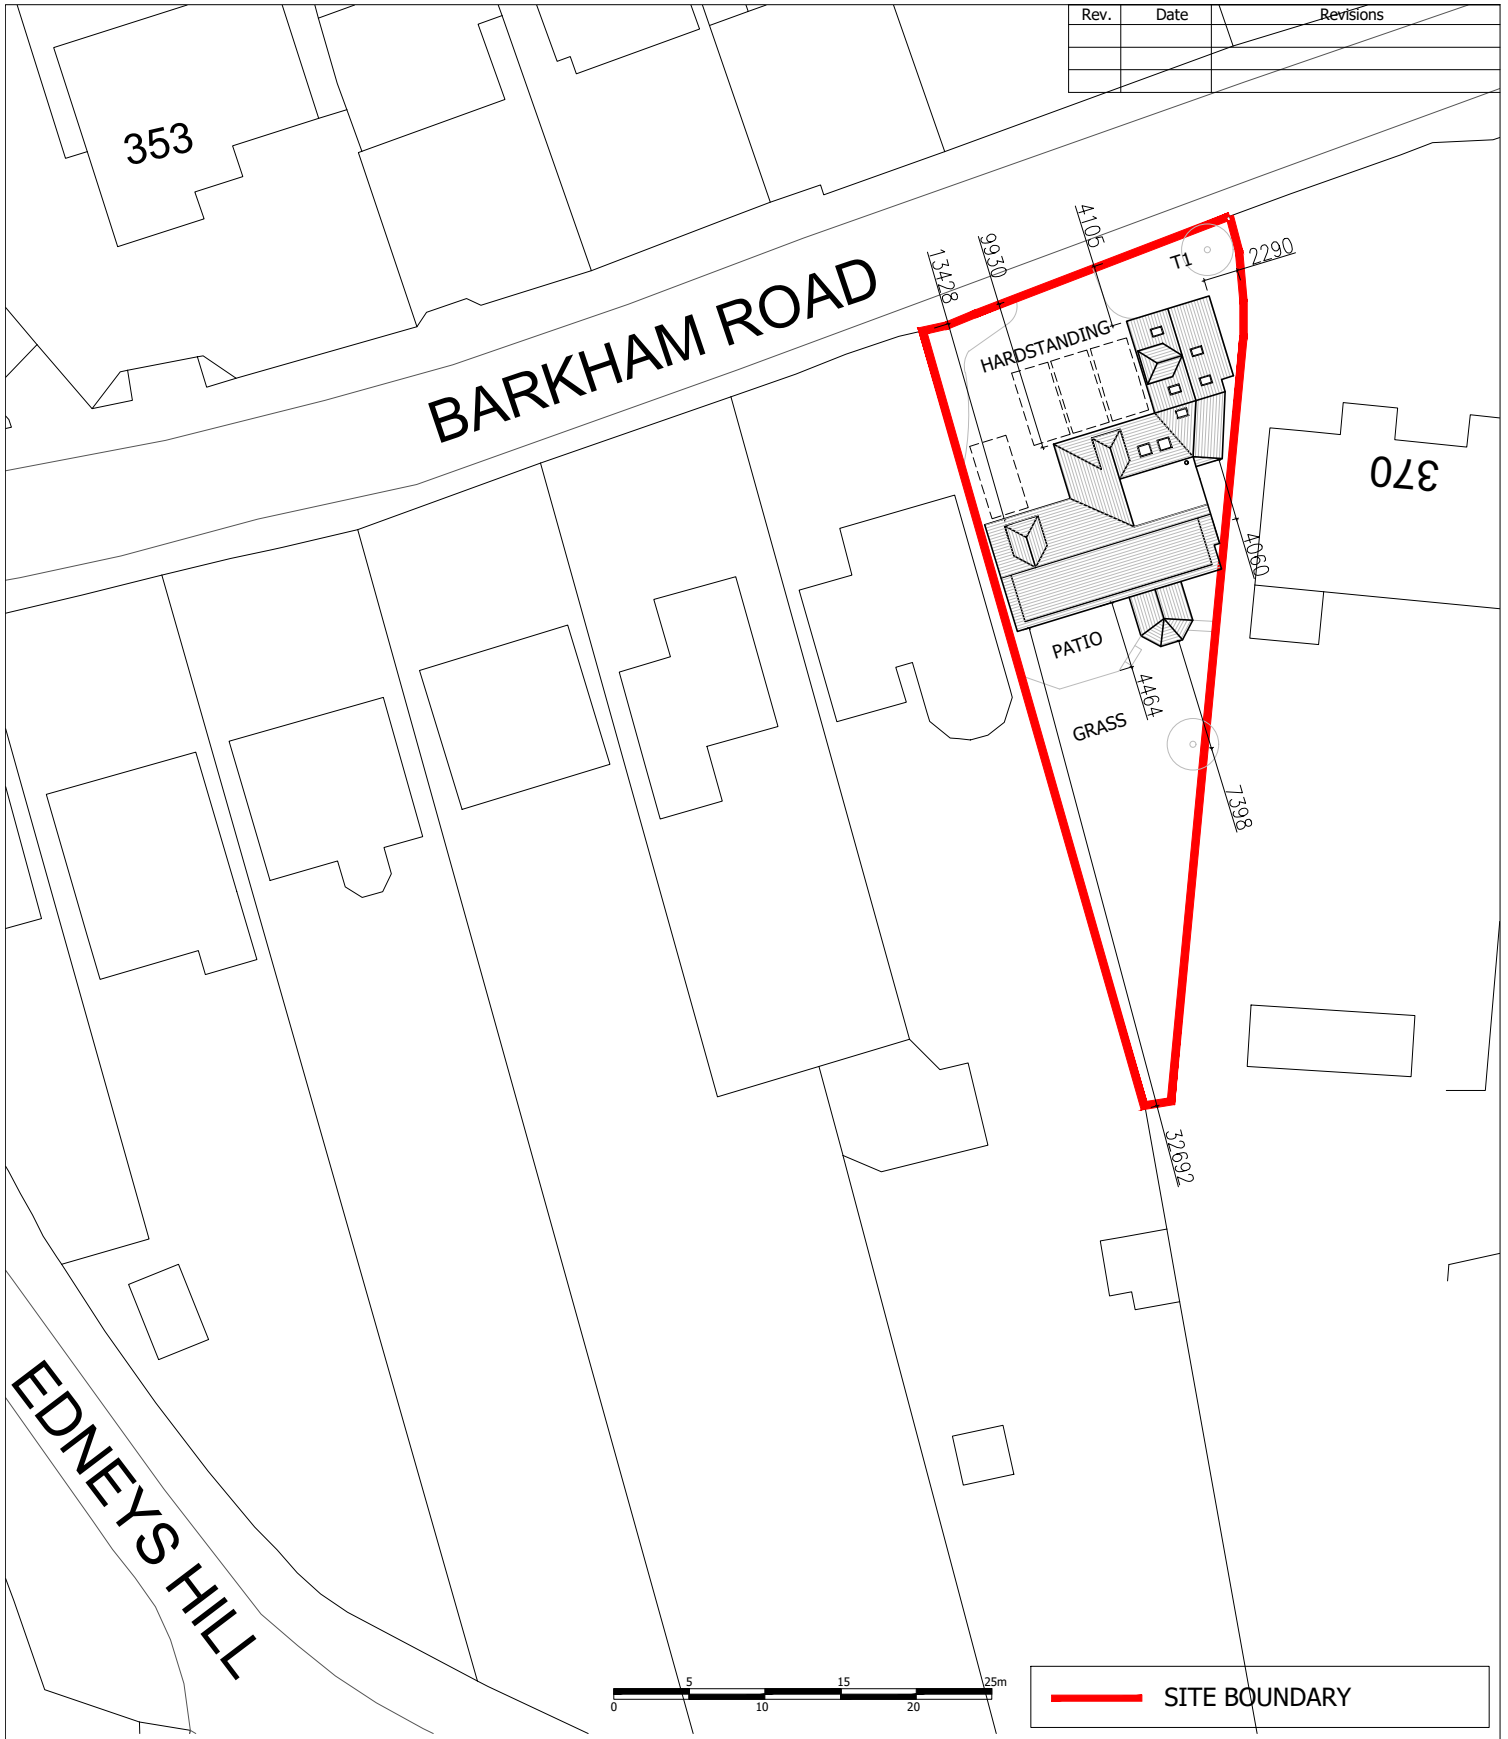

Client MR & MRS BOOTH			Drawing Title PROPOSED BLOCK PLAN	JET ARCH DESIGN
Job Title 372 BARKHAM ROAD WOKINGHAM RG41 4DL				
Scale 1:500	Date APR 25	Drawn S.A		
Plot Date: APR 25			Drawing No. A4/436/11	Rev. 100 Berkshire Place Winnersh Triangle Wokingham, Berkshire RG41 5RRD Tel: 07787296792 email: info@jetarchdesign.co.uk