




Note: This Drawing is for planning purpose and should not be used for construction.
All dimensions should be confirmed on site and any deviation should be reported back to designer.

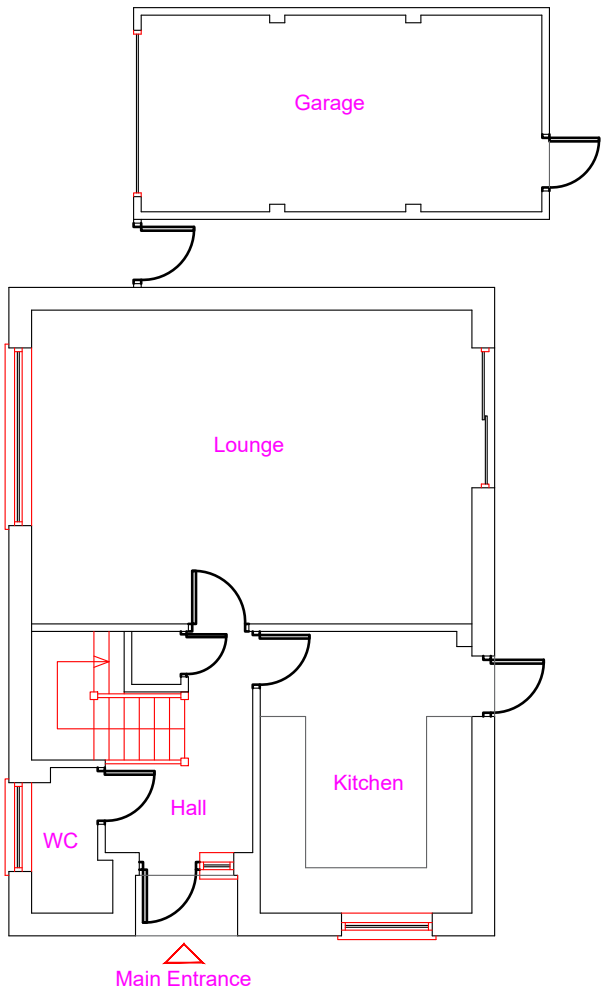


Existing Ground Floor Layout

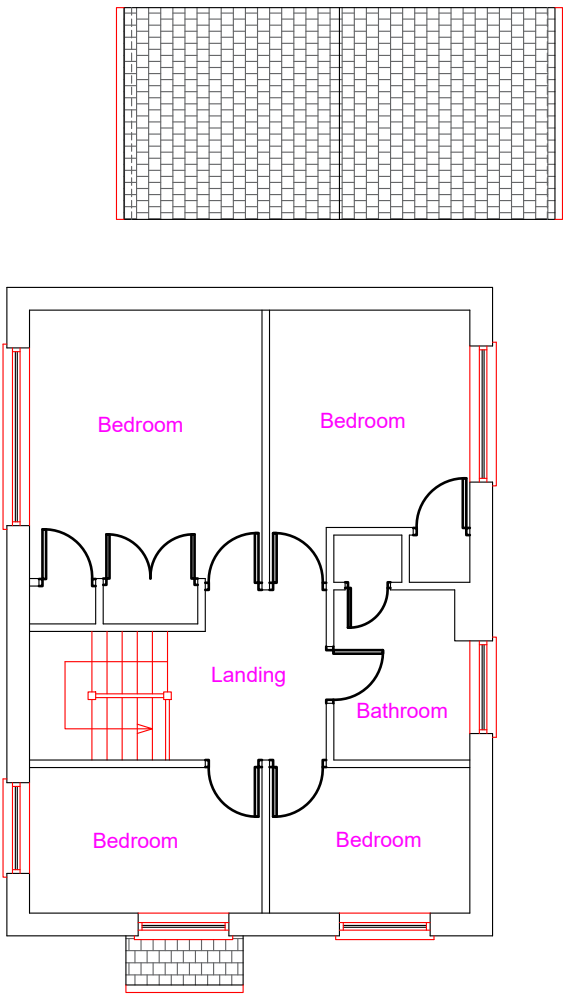

Existing First Floor Layout

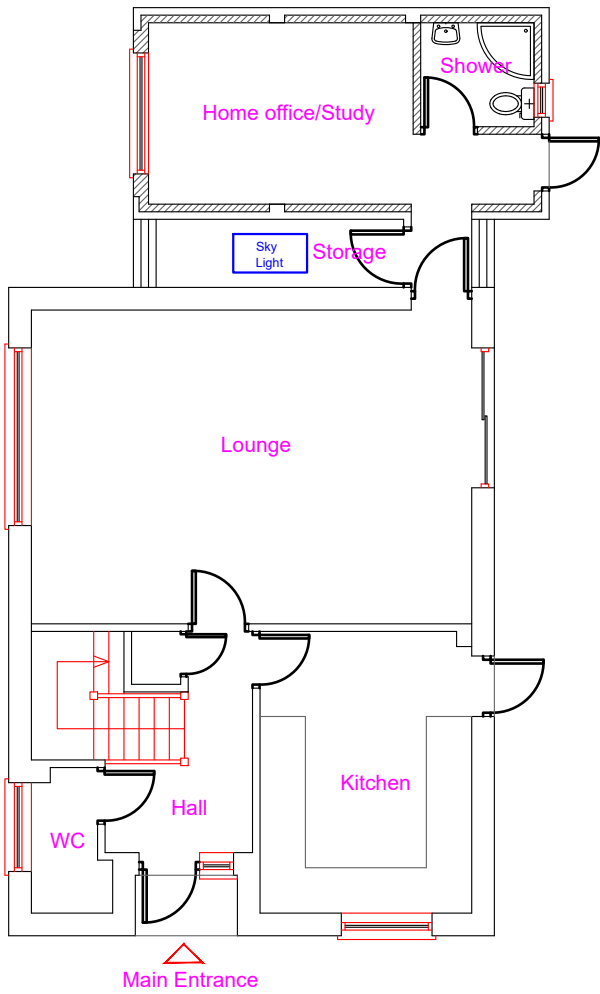

Proposed Ground Floor Layout

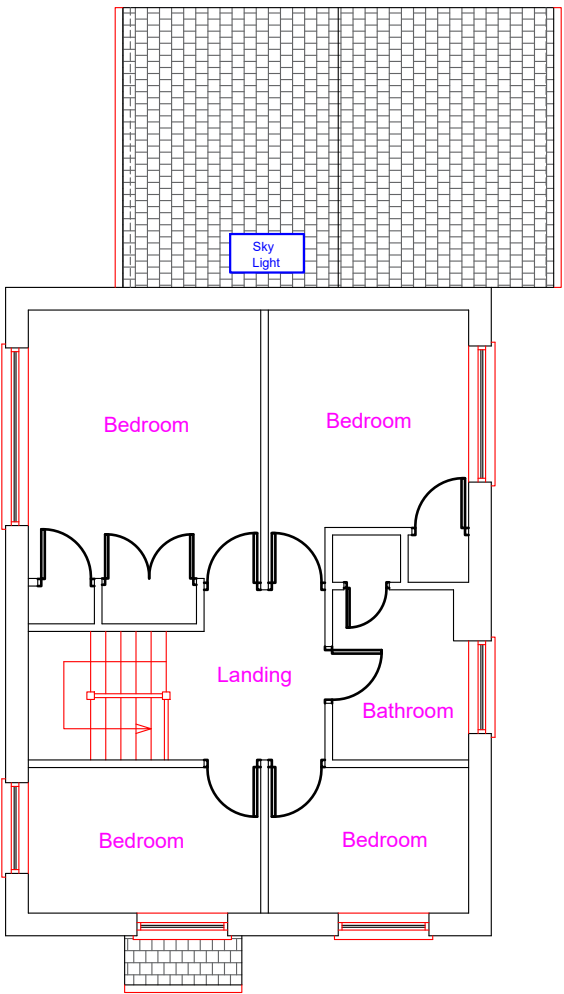

Proposed First Floor Layout

Proposed Development:
Garage Conversion and infill rear extension

Site Address:
11 Stockbury Close
Reading
RG6 5YL


Revisions:

Rev	Date	Description
A	26/07/2025	

Drawing Description:
Existing & Proposed Floor Layouts

Drawing No:
ART/2025/GC11SC/ELPL

Scale: 1:100
Paper Size: A3
Sheet No: 1 of 5

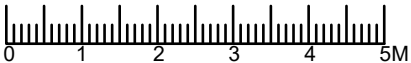

ART CONSULTANTS (UK) LTD
113 LONG LANE
STANWELL
TW19 7AL
M:07960071377
E: ARTCONSULTANTSUK@GMAIL.COM