

The proposed work will comply with Policy D12a of the London plan


Note: This Drawing is for planning purpose and should not be used for construction.
All dimensions should be confirmed on site and any deviation should be reported back to designer.

Protected Escape route compliant with Building regulations Part B


Wall compliant with BR Part B (30min Fire compliant)

Interlinked Heat Detector

Interlinked Smoke Detector

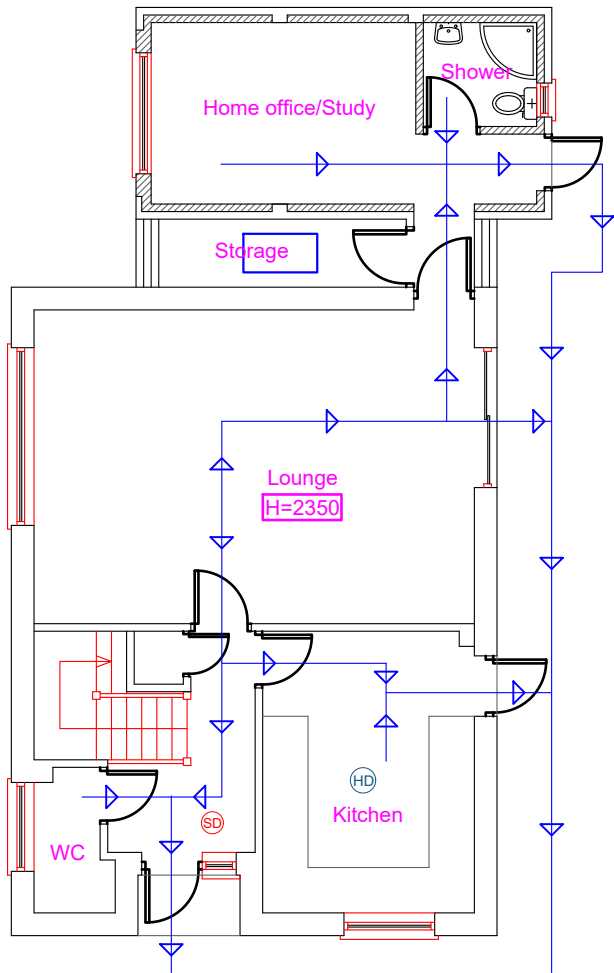

Proposed Ground Floor Layout

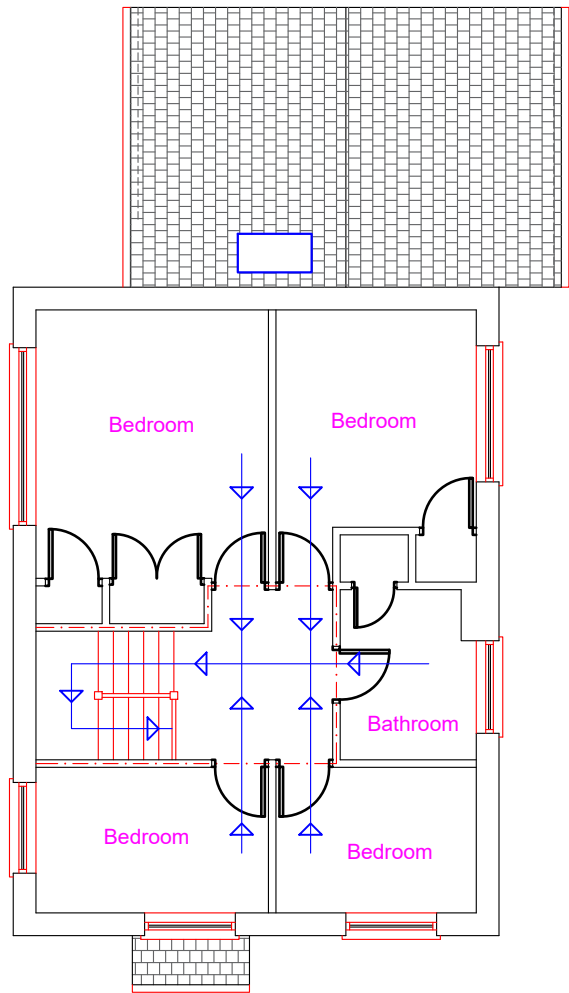

Proposed First Floor Layout

Proposed Development:

Garage Conversion and infill rear extension

Site Address:

11 Stockbury Close
Reading
RG6 5YL

Revisions:

Rev	Date	Description
A	26/07/2025	


Drawing Description:

Fire Safety Plans

Drawing No:

ART/2025/GC11SC/FE

Scale: 1:100
Paper Size: A3
Sheet No: 4 of 5

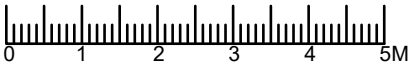

ART CONSULTANTS (UK) LTD
113 LONG LANE
STANWELL
TW19 7AL
M:07960071377
E: ARTCONSULTANTSUK@GMAIL.COM