



rwpc to connect to new
soakaway located min
5m from building

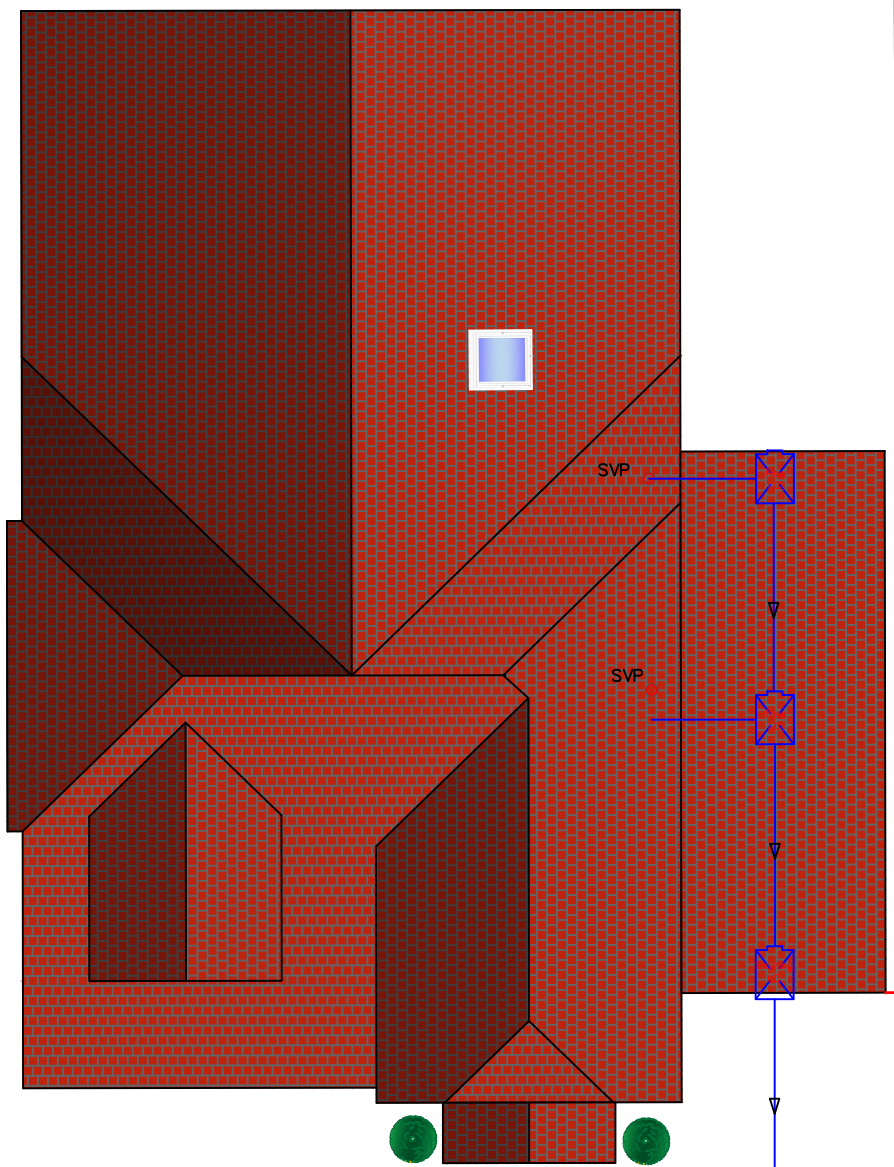


Direction of existing
underground foul pipe to
the mains drain

rwpc to connect to new
soakaway located min
5m from building

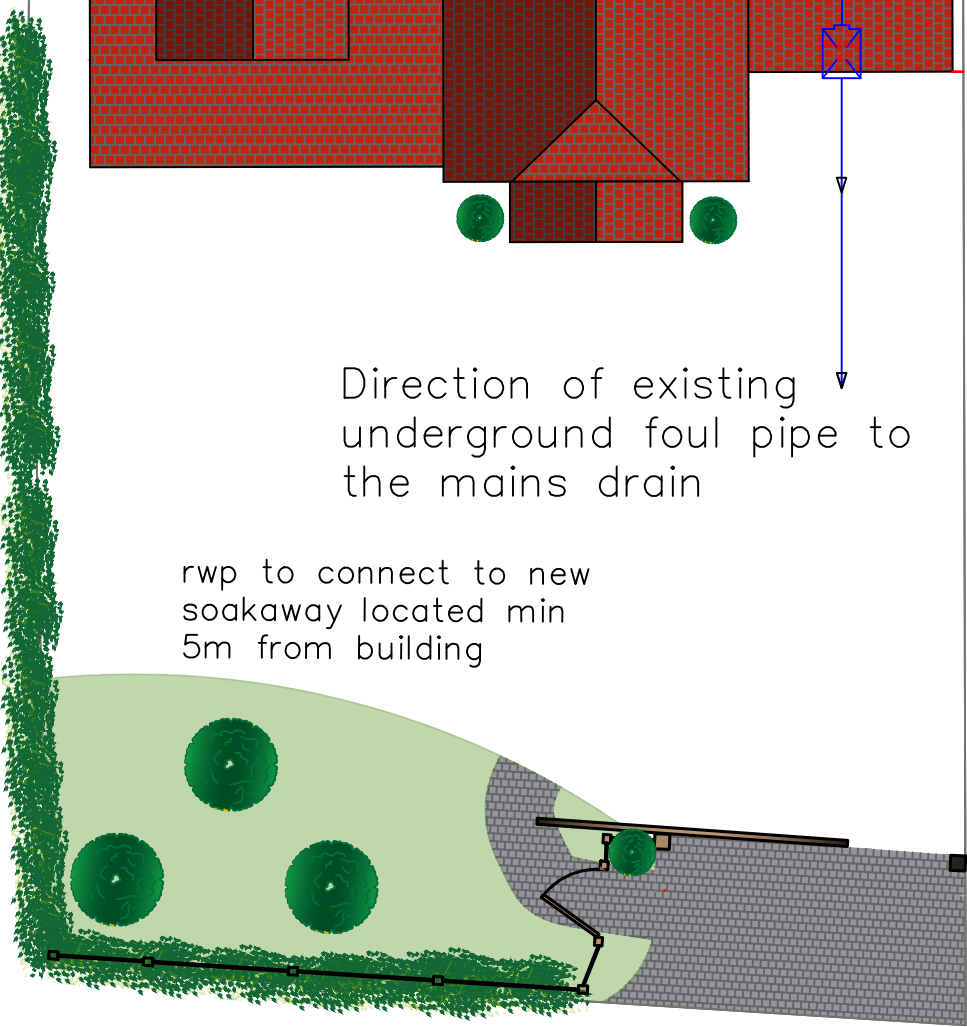

SCALE 1:100 @ A3

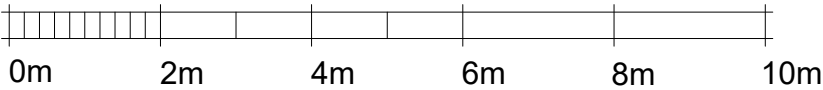

DRG. NO. PA012	SCALE 1:100@A3	REV A	DATE SEPT 2025	DRAWN BY TRISH BARSON
DRG. TITLE ROOF AND DRAINAGE		PROJECT ADDRESS 65 EVENDONS LANE, WOKINGHAM		
TB Trish Barson Designs Tel: 07947 919717 Email: trish@trishbarsondesigns.co.uk Web: www.trishbarsondesigns.co.uk				