



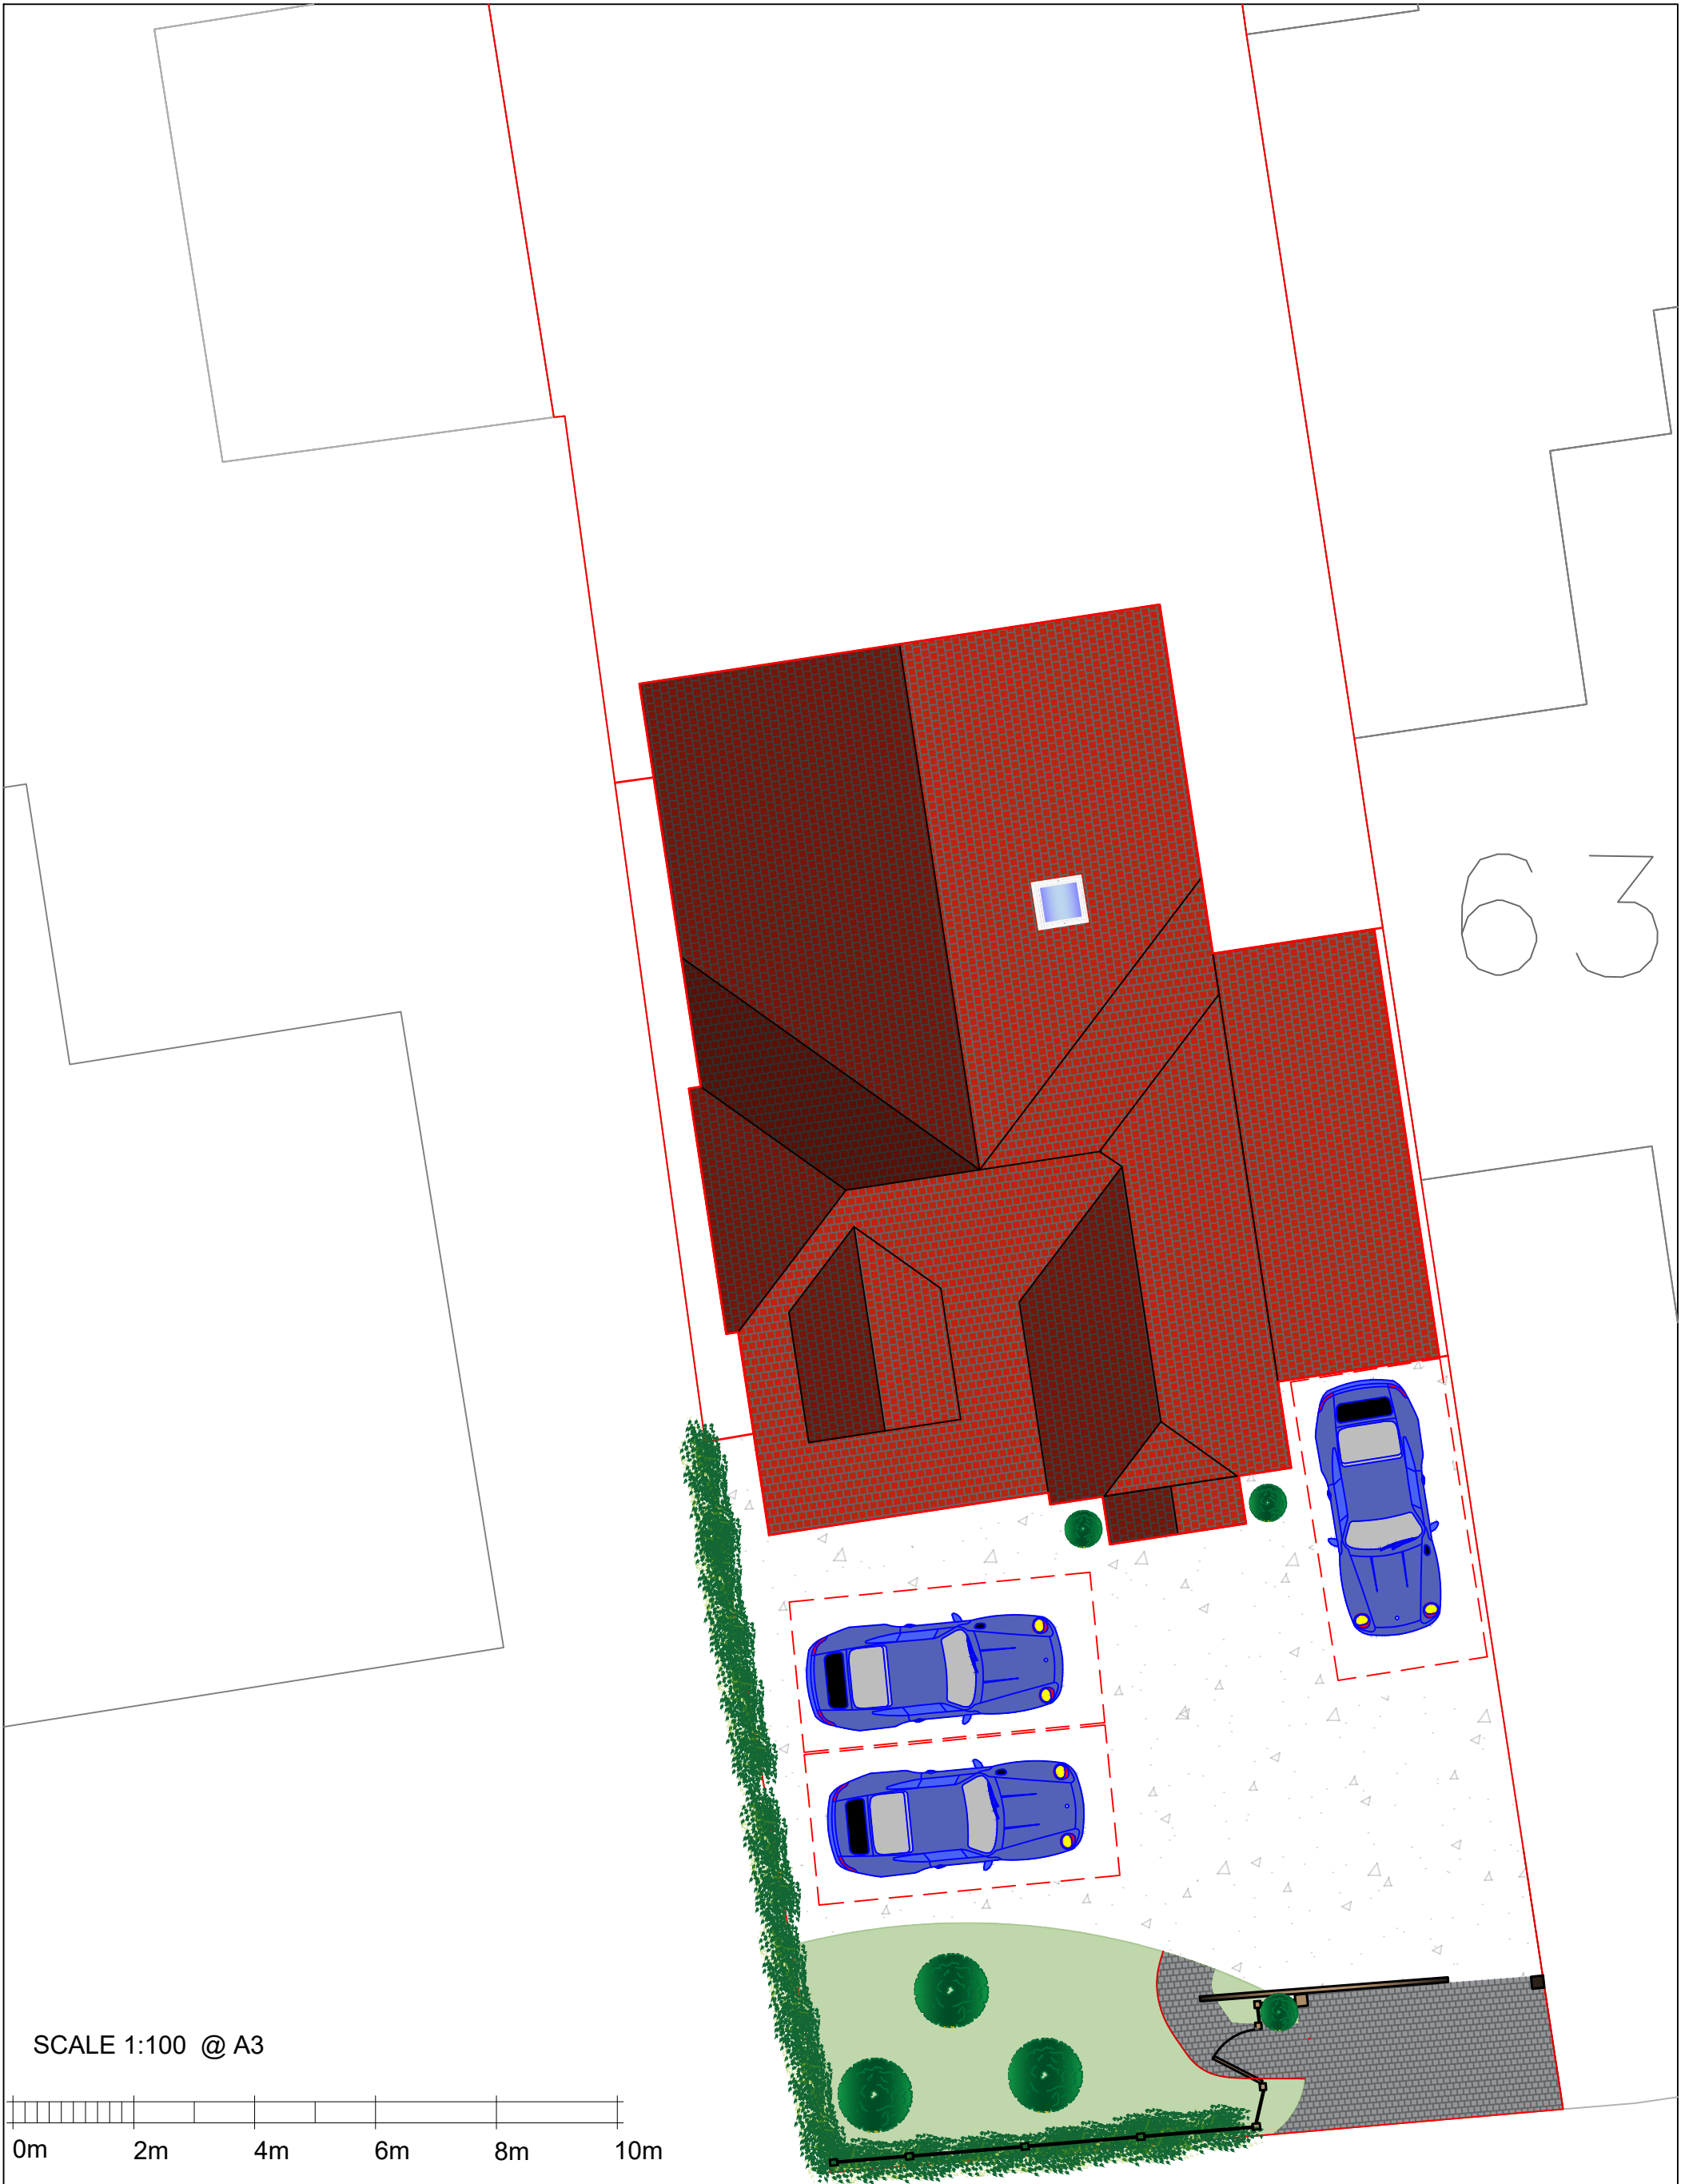

SCALE 1:100 @ A3

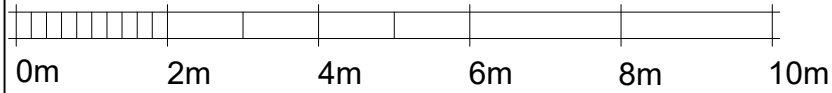

DRG. NO. PA009	SCALE 1:100@A3	REV A	DATE SEPT 2025	DRAWN BY TRISH BARSON
DRG. TITLE PARKING AND GATES		PROJECT ADDRESS 65 EVENDONS LANE, WOKINGHAM		
 Trish Barson Designs		Tel: 07947 919717 Email: trish@trishbarsondesigns.co.uk Web: www.trishbarsondesigns.co.uk		

New Electric Sliding Gates
and boundary fence approx 5m from
the Highway