


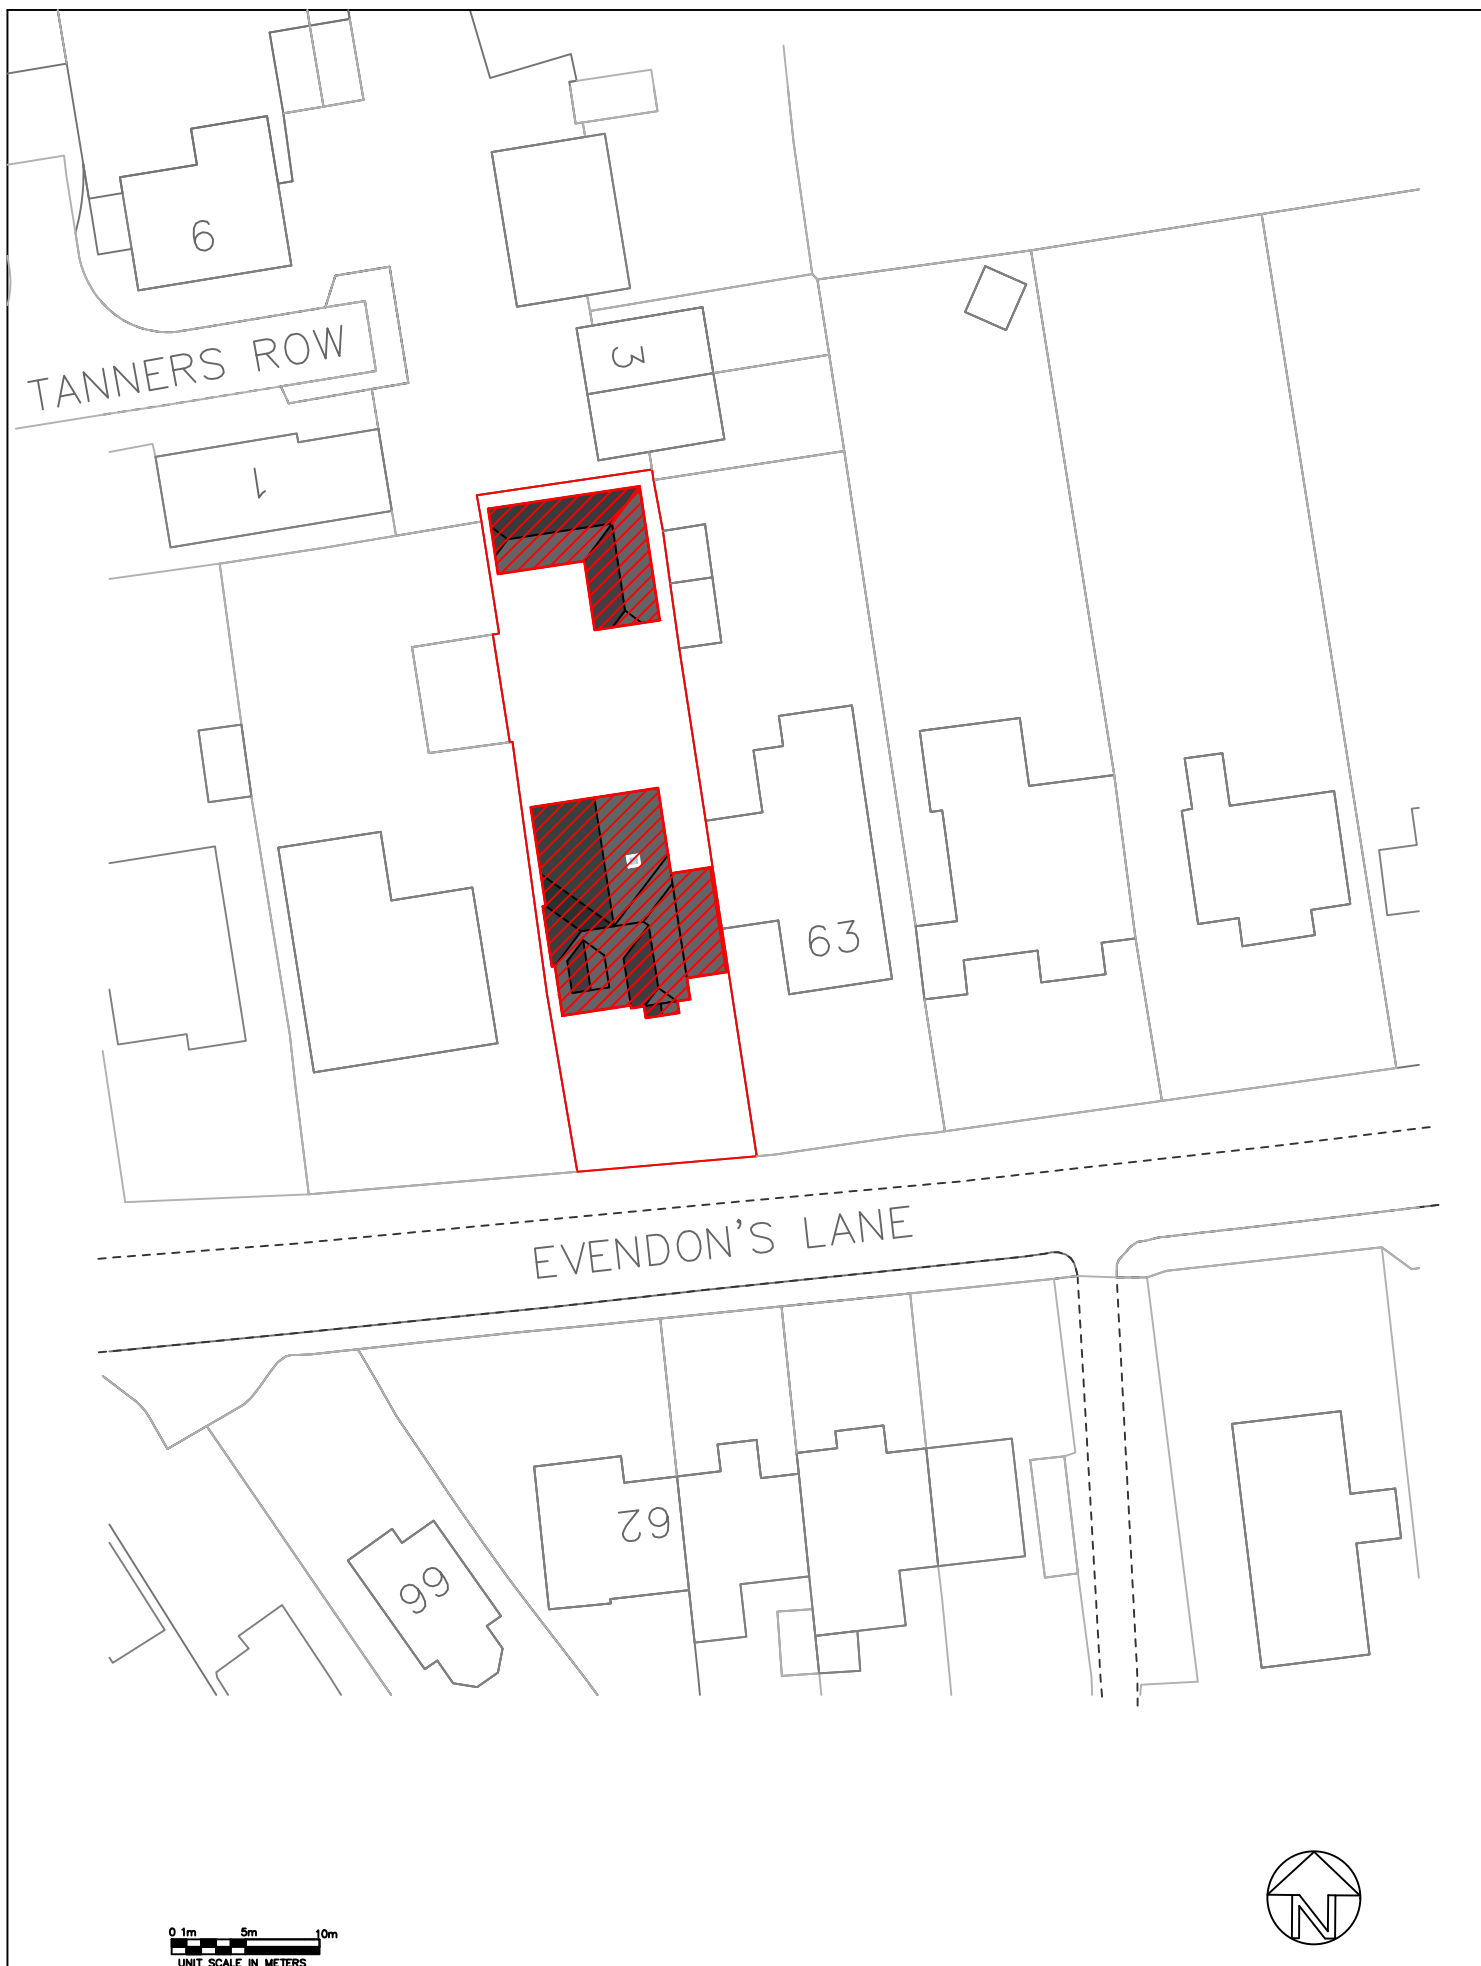

DRG. NO. PA003	REV A	SCALE 1:500@A4	DATE AUGUST 2025	 Trish Barson Designs Tel: 07947 919717 Email: trish@trishbarsondesigns.co.uk Web: www.trishbarsondesigns.co.uk
DRG. TITLE		PROJECT ADDRESS		
PROPOSED BLOCK PLAN		65 EVENDONS LANE, WOKINGHAM		