


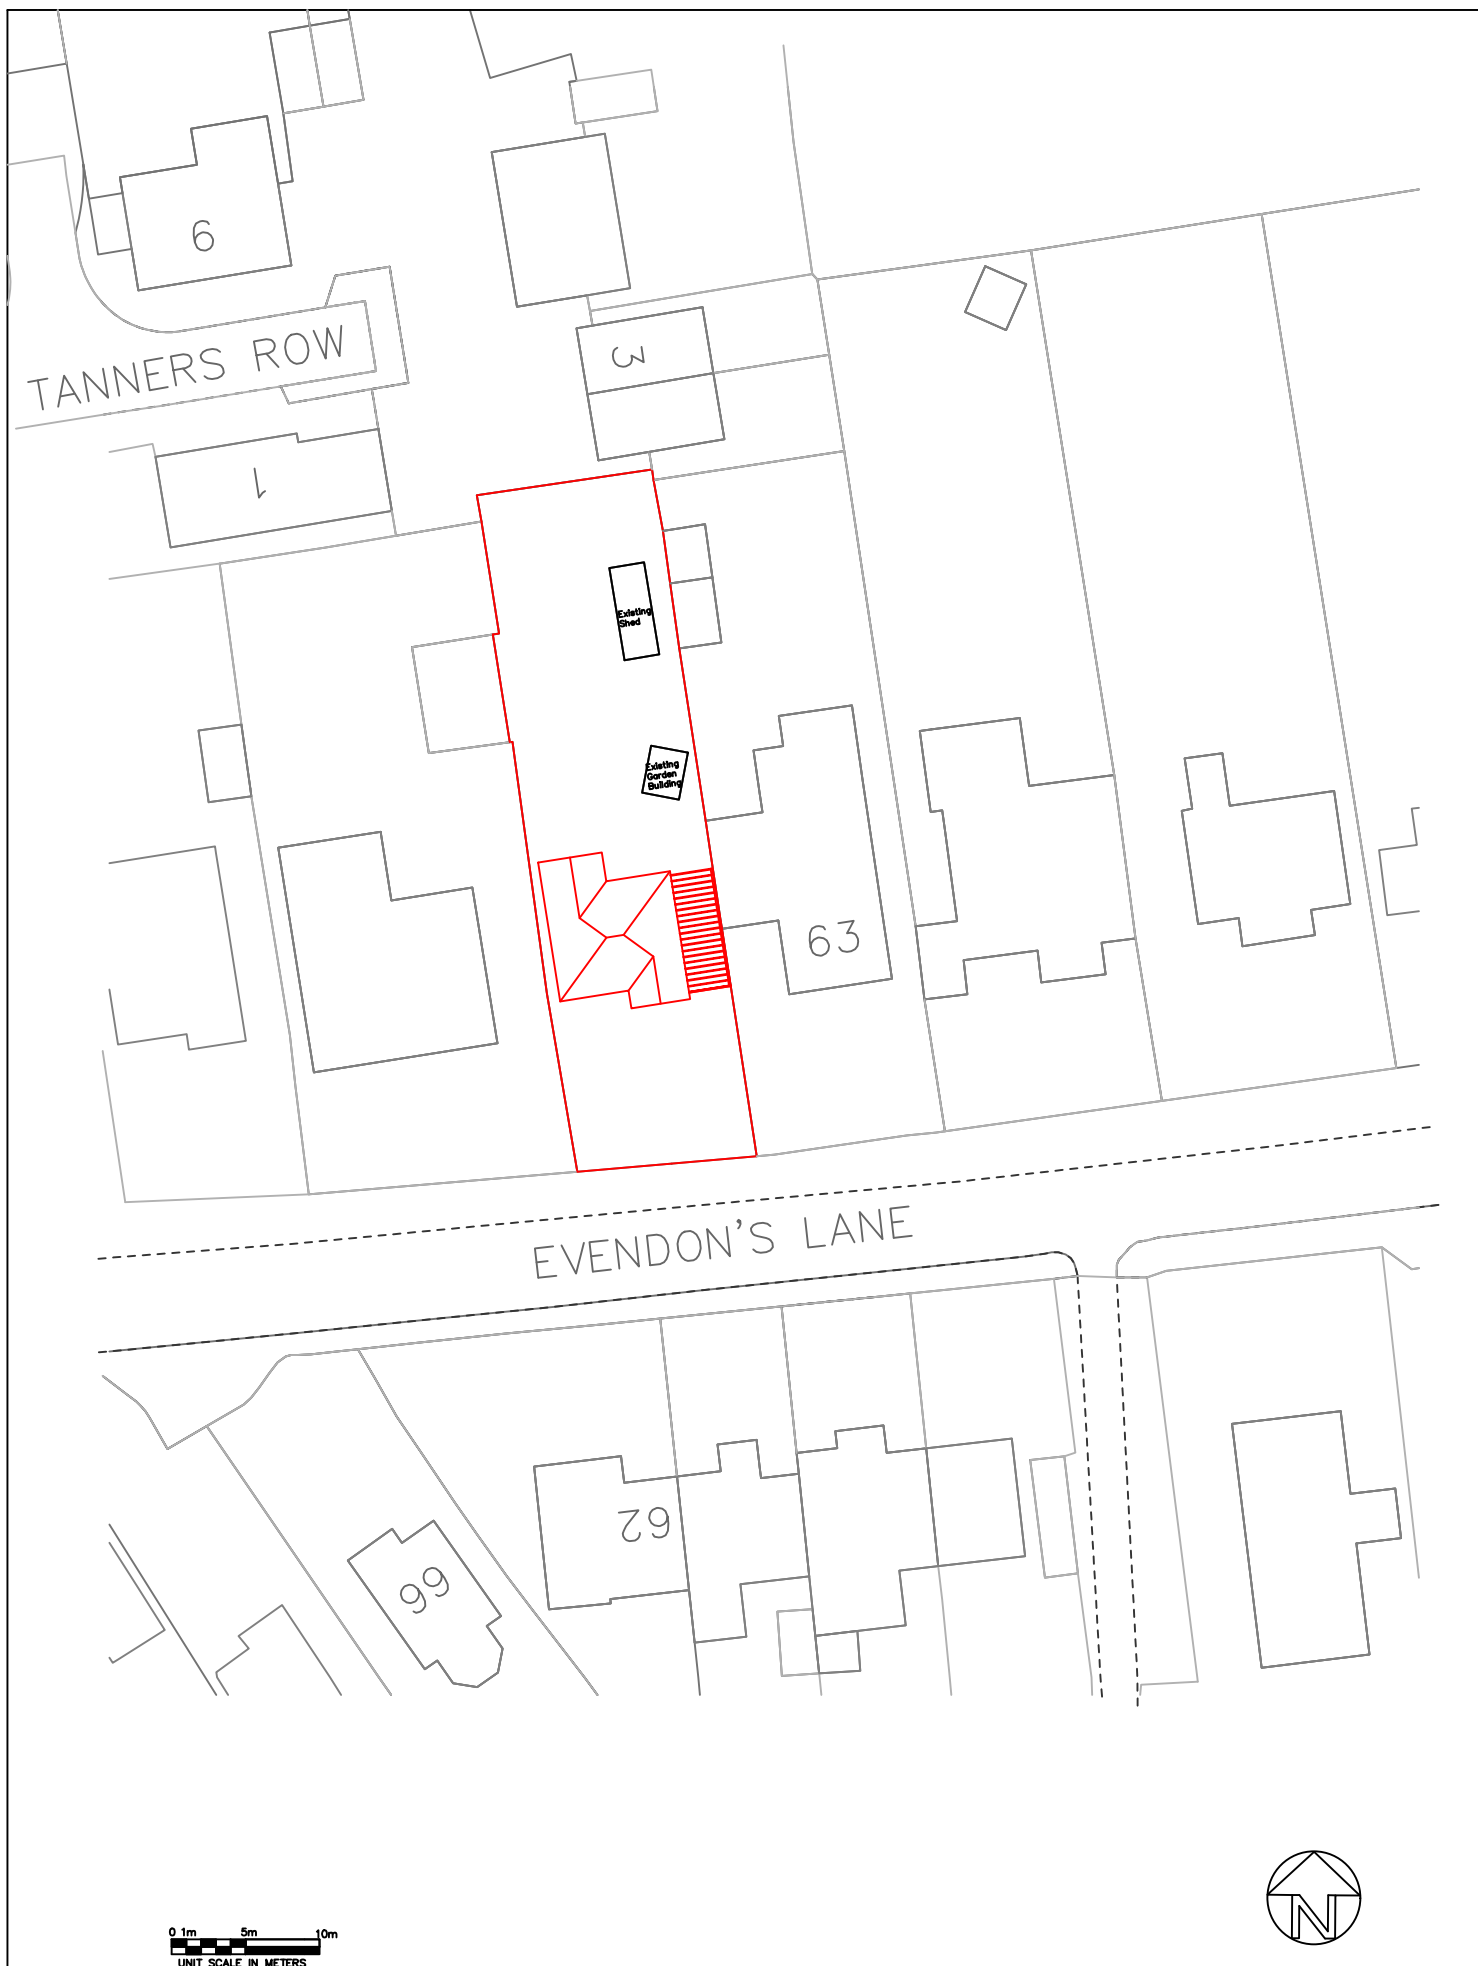

DRG. NO. PA002	REV A	SCALE 1:500@A4	DATE AUGUST 2025
DRG. TITLE EXISTING BLOCK PLAN		PROJECT ADDRESS 65 EVENDONS LANE, WOKINGHAM	



Trish Barson
Designs

Tel: 07947 919717
Email: trish@trishbarsondesigns.co.uk
Web: www.trishbarsondesigns.co.uk