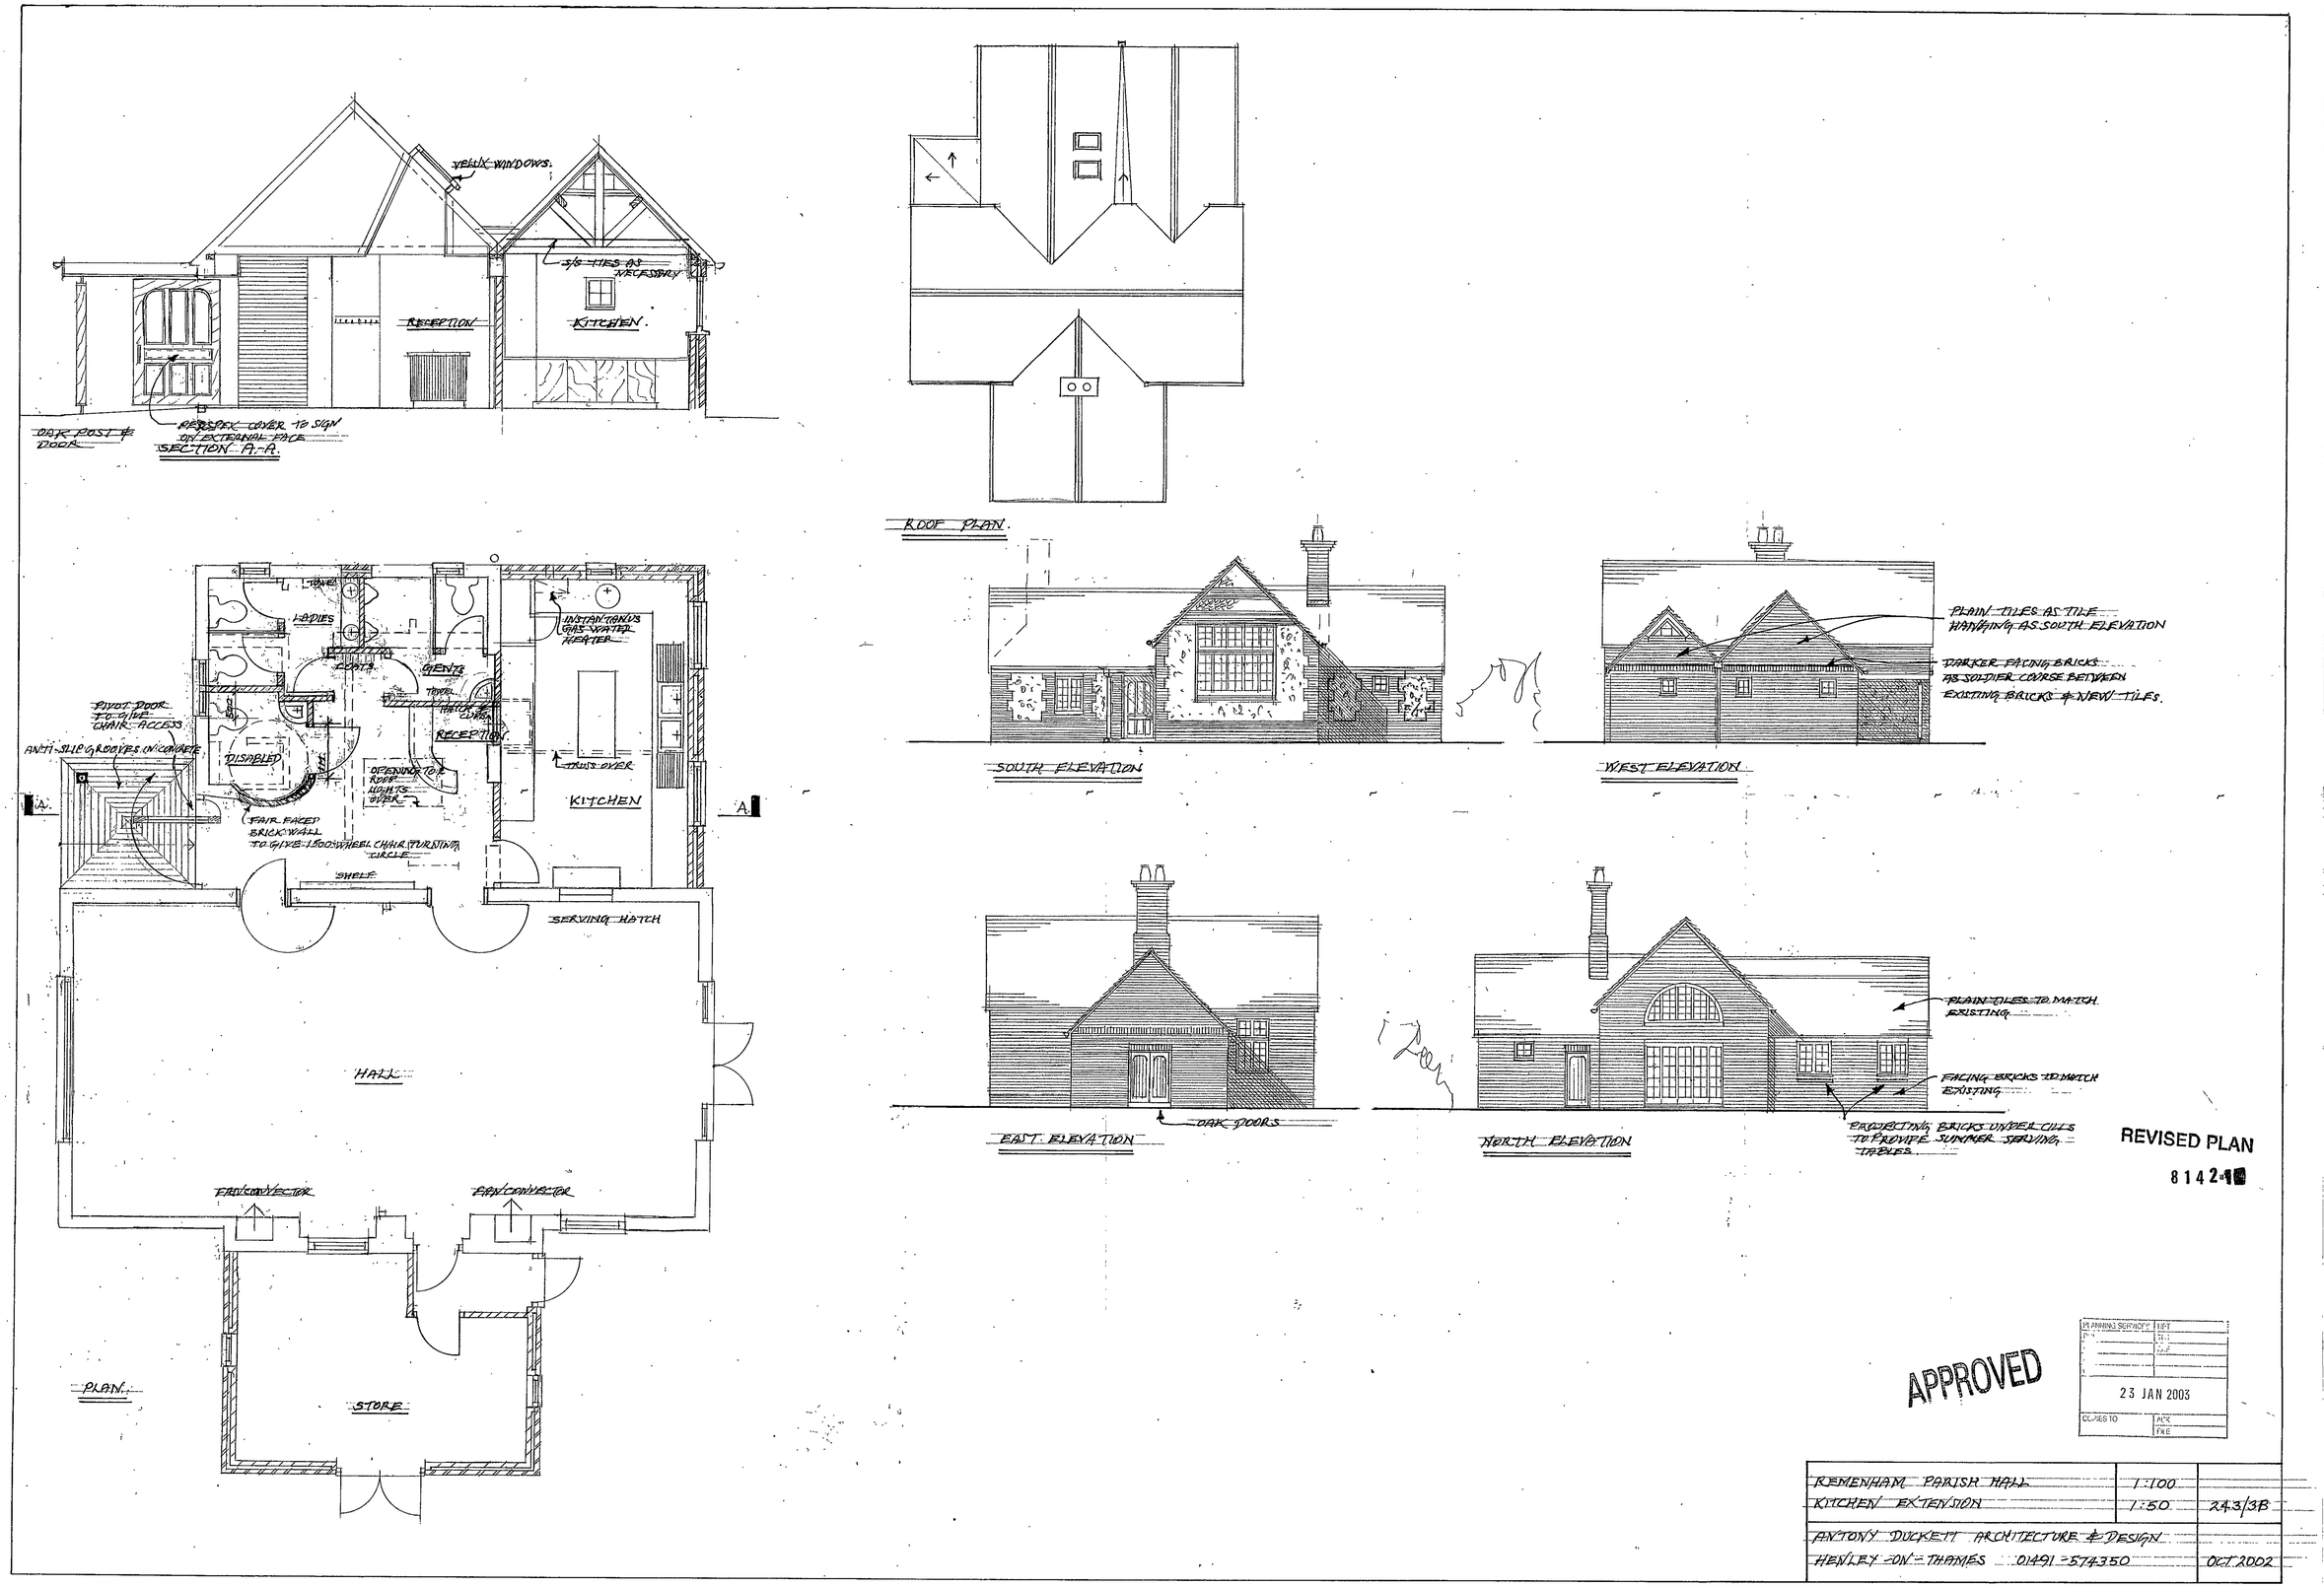
VELUX WINDOWS.
S/S TIES AS NECESSARY
RECEPTION
KITCHEN.
OAK POST & DOOR
PERSPEX COVER TO SIGN ON EXTERNAL FACE
SECTION A-A.
ROOF PLAN.
LADIES
GENTS
INSTANTANUS GAS WATER HEATER
PIVOT DOOR TO GIVE CHAIR ACCESS
ANTI-SLIP GROOVES IN CONCRETE
DISABLED
RECEPTION
TRUSS OVER
KITCHEN
OPENING TO ROOF LIGHTS OVER
FAIR FACED BRICK WALL TO GIVE 1500 WHEEL CHAIR TURNING CIRCLE
SHELF
SERVING HATCH
HALL
FAN CONVECTOR
FAN CONVECTOR
STORE
PLAN.
SOUTH ELEVATION
WEST ELEVATION
PLAIN TILES AS TILE HANGING AS SOUTH ELEVATION
DARKER FACING BRICKS AS SOLDIER COURSE BETWEEN EXISTING BRICKS & NEW TILES.
EAST ELEVATION
OAK DOORS
NORTH ELEVATION
PLAIN TILES TO MATCH EXISTING
FACING BRICKS TO MATCH EXISTING
PROJECTING BRICKS UNDER CILLS TO PROVIDE SUMMER SERVING TABLES.
REVISED PLAN
8142
APPROVED
23 JAN 2003
REMENHAM PARISH HALL
KITCHEN EXTENSION
1:100
1:50
243/3B
ANTONY DUCKETT ARCHITECTURE & DESIGN
HENLEY-ON-THAMES 01491-574350
OCT 2002

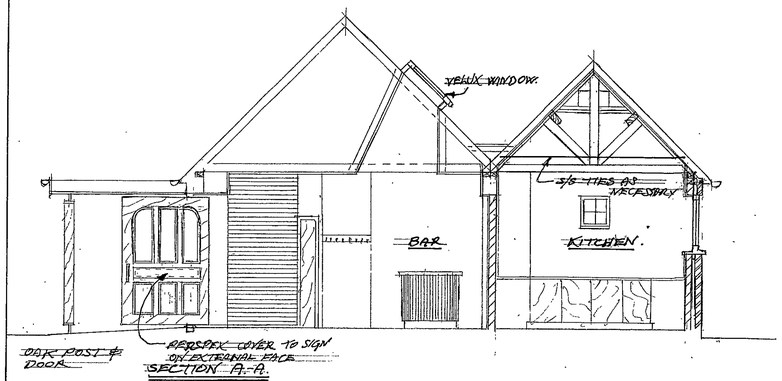

SECTION A-A.

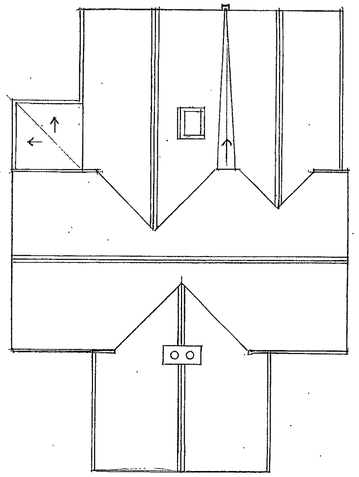

ROOF PLAN.

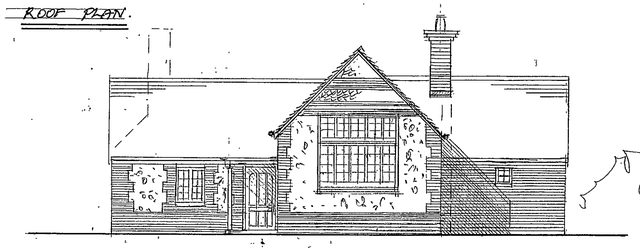

SOUTH ELEVATION

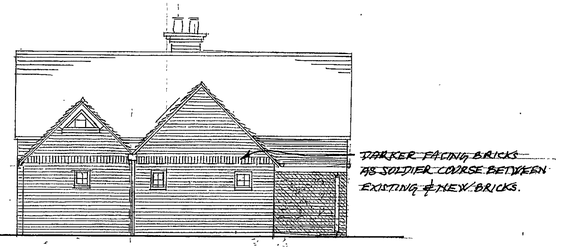

WEST ELEVATION

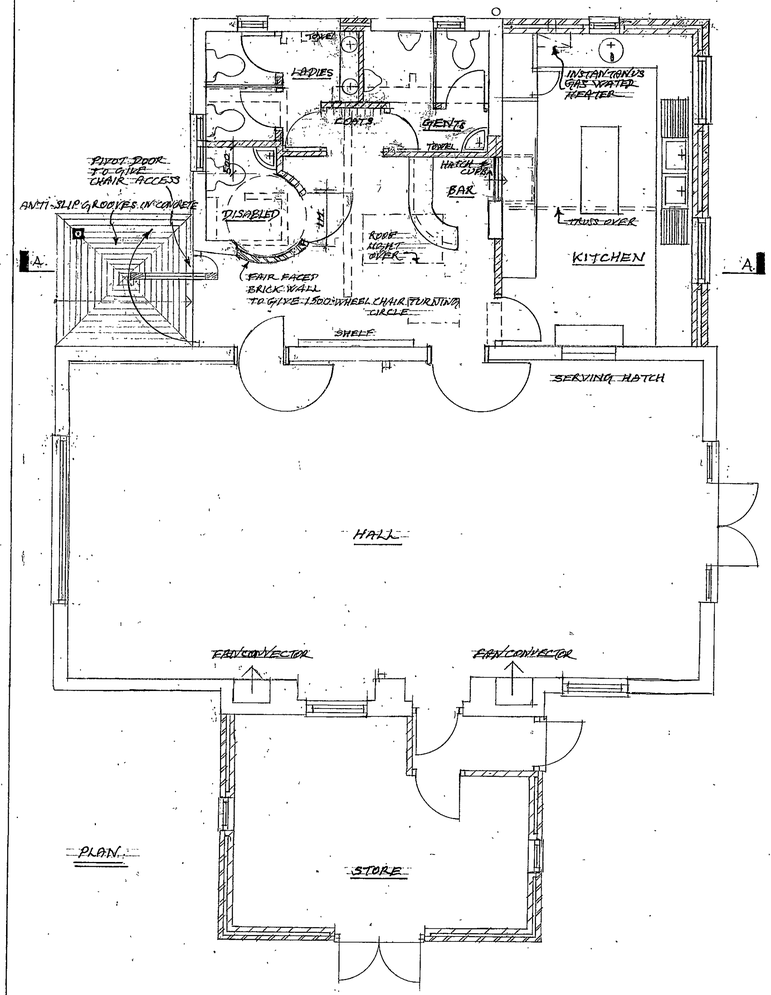

PLAN.

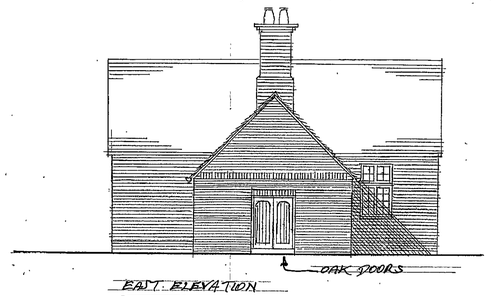

EAST ELEVATION

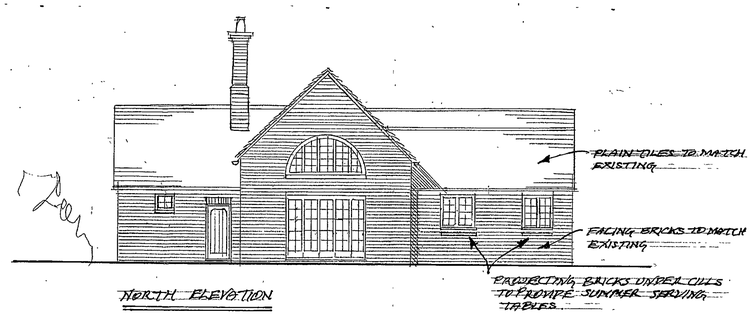

NORTH ELEVATION

Superseded

REMENHAM PARISH HALL	1:100	
KITCHEN EXTENSION	1:50	243/3A
ANTONY DUCKETT ARCHITECTURE & DESIGN		
HENLEY-ON-THAMES 01491-574350		OCT 2002

00..2..032 8142

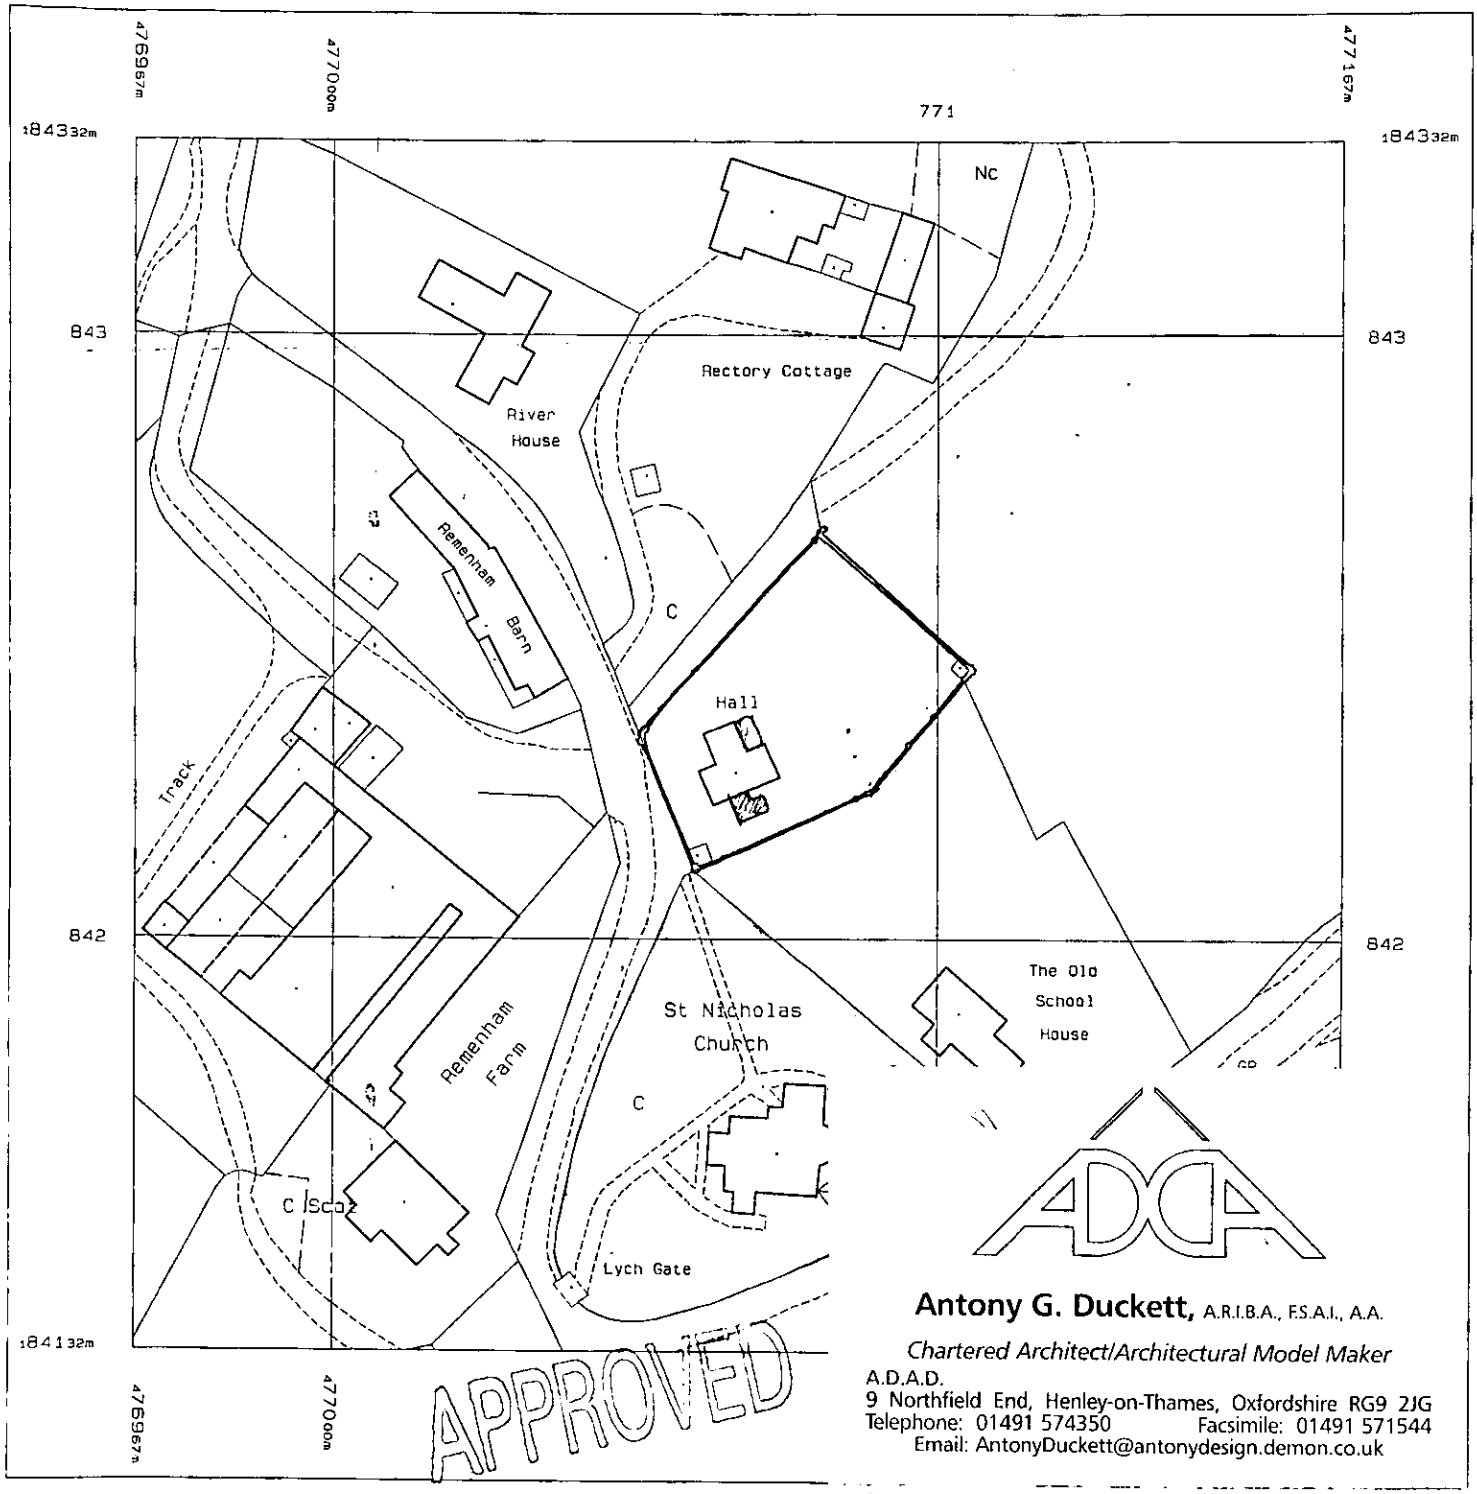

Antony G. Duckett, A.R.I.B.A., F.S.A.I., A.A.

Chartered Architect/Architectural Model Maker

A.D.A.D.
9 Northfield End, Henley-on-Thames, Oxfordshire RG9 2JG
Telephone: 01491 574350 Facsimile: 01491 571544
Email: AntonyDuckett@antonydesign.demon.co.uk

REMENHAM PARISH HALL

1:1250 LOCATION PLAN

DRG. No 243/5.

THE FOLLOWING SCANNED IMAGES ARE DOCUMENTS OF BAD QUALITY OR ARE PHOTOCOPIES.

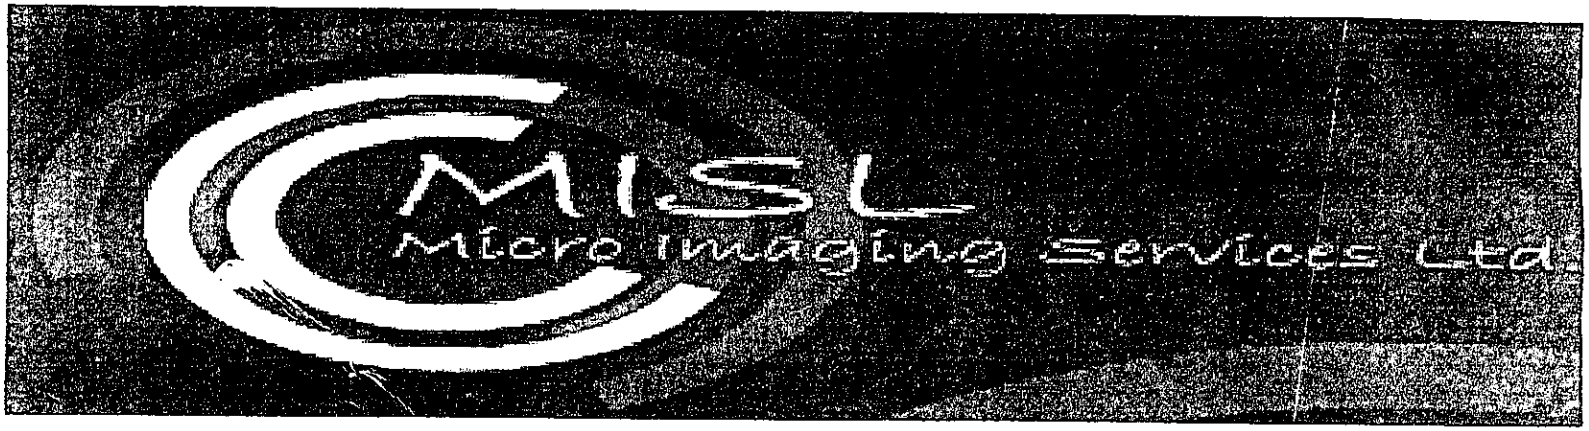

FOR THIS REASON THEY MAY APPEAR UNREADABLE ON SCREEN

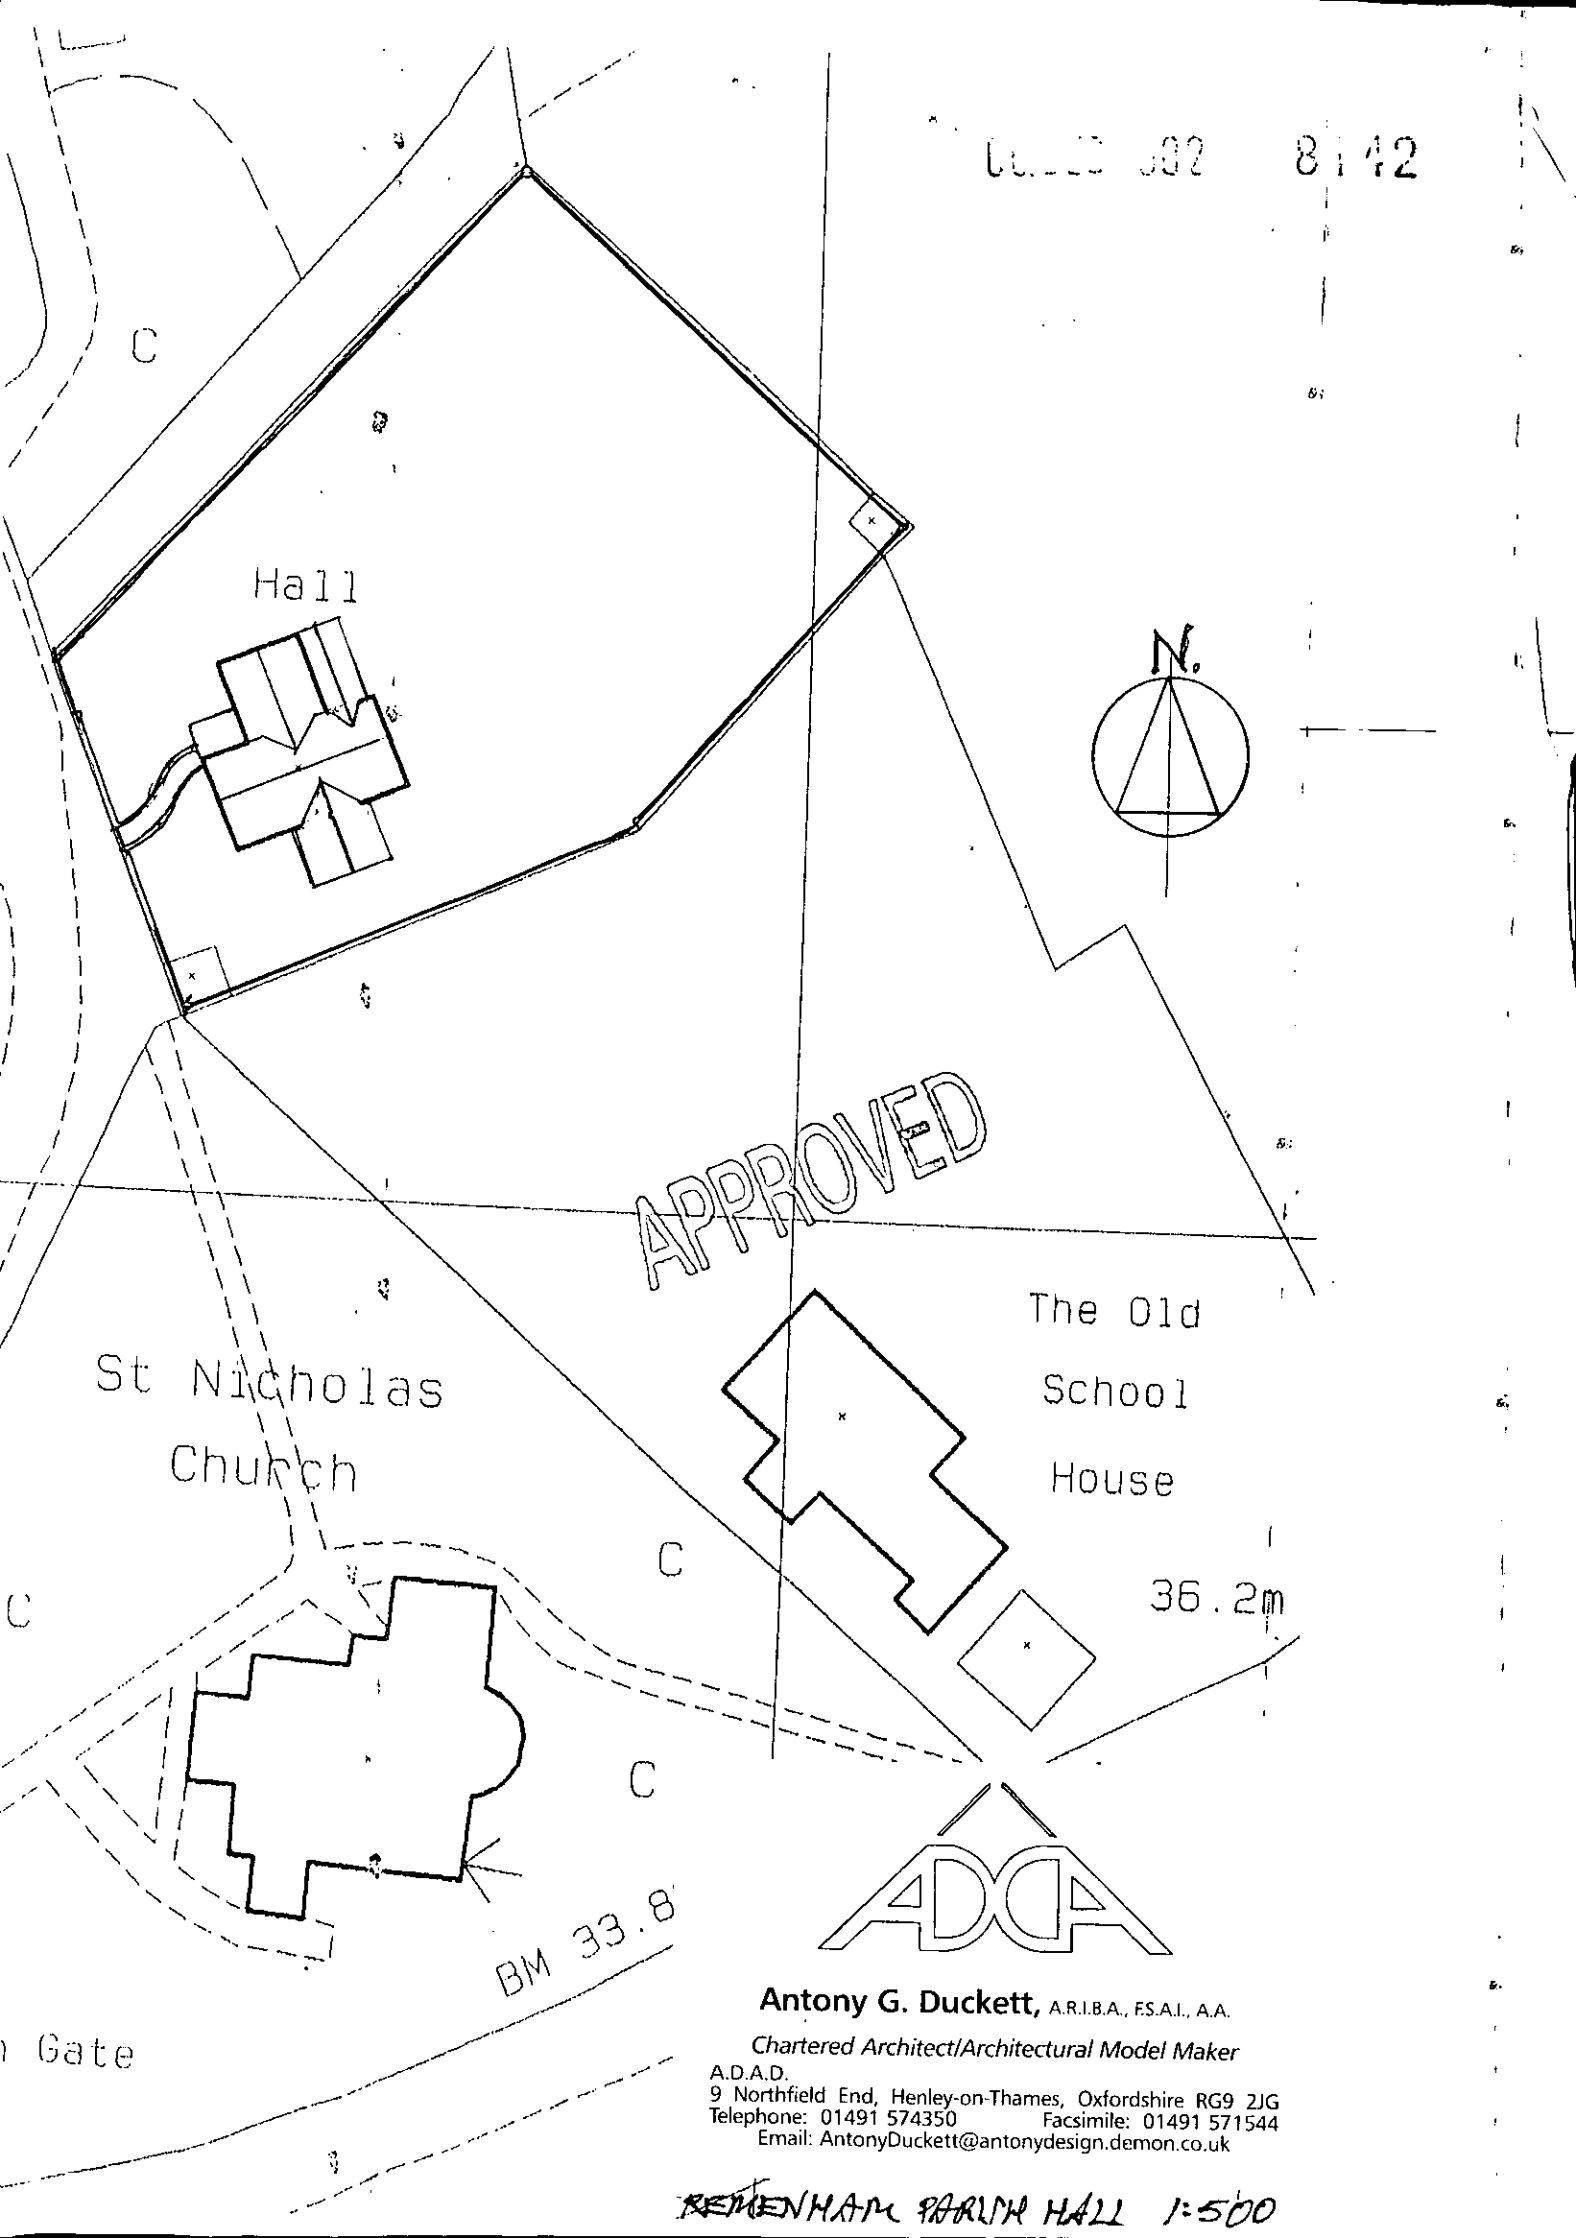

Antony G. Duckett, A.R.I.B.A., F.S.A.I., A.A.
Chartered Architect/Architectural Model Maker
A.D.A.D.
9 Northfield End, Henley-on-Thames, Oxfordshire RG9 2JG
Telephone: 01491 574350 Facsimile: 01491 571544
Email: AntonyDuckett@antonydesign.demon.co.uk

REMENHAM PARISH HALL 1:500

DC 13.2002 8:42



This map is based upon Ordnance Survey material with the permission of Ordnance Survey on behalf of the Controller of HMSO. © Crown Copyright. Unauthorised reproduction infringes Crown Copyright and may lead to prosecution or civil proceedings. Wokingham District Council Licence LA086134

Development Control, Wokingham District Council.
11 December 2002

Scale: 1 : 2500