06.12.2002 8:43



This map is based upon Ordnance Survey material with the permission of Ordnance Survey on behalf of the Controller of HMSO. © Crown Copyright. Unauthorised reproduction infringes Crown Copyright and may lead to prosecution or civil proceedings.Wokingham District Council Licence LA086134


Development Control,Wokingham District Council.

9 December 2002

Scale: 1 : 1250

N
W E
S

06.DEC.2002 8143

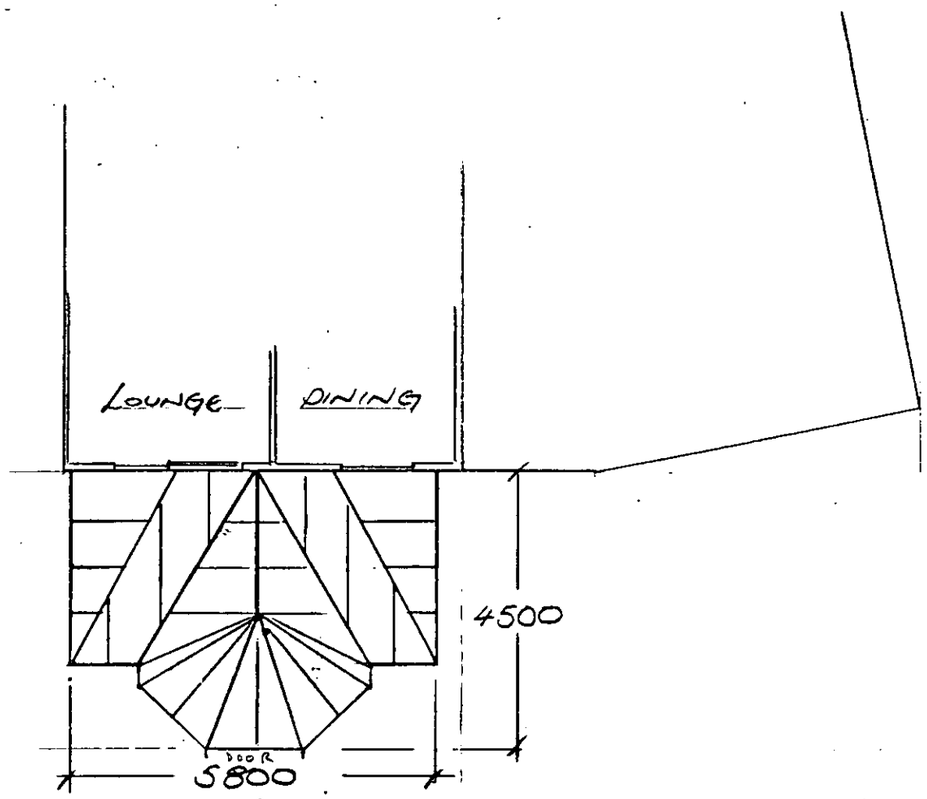




	NOTES: All dimensions must be checked on site and not scaled from this drawing.	Client: MR BEAVIS	Scale: 1:100	Drawing Title: BEAVIS
		Job Title: PROPOSED CONSERVATORY	Drawn by: S.C Date: 5.DEC.02	Drg No.: SC/GO · Rev: A

A PRODUCT OF THE UNO RANGE – ARCHITECT CAT. No. 7313

420x297mm A3

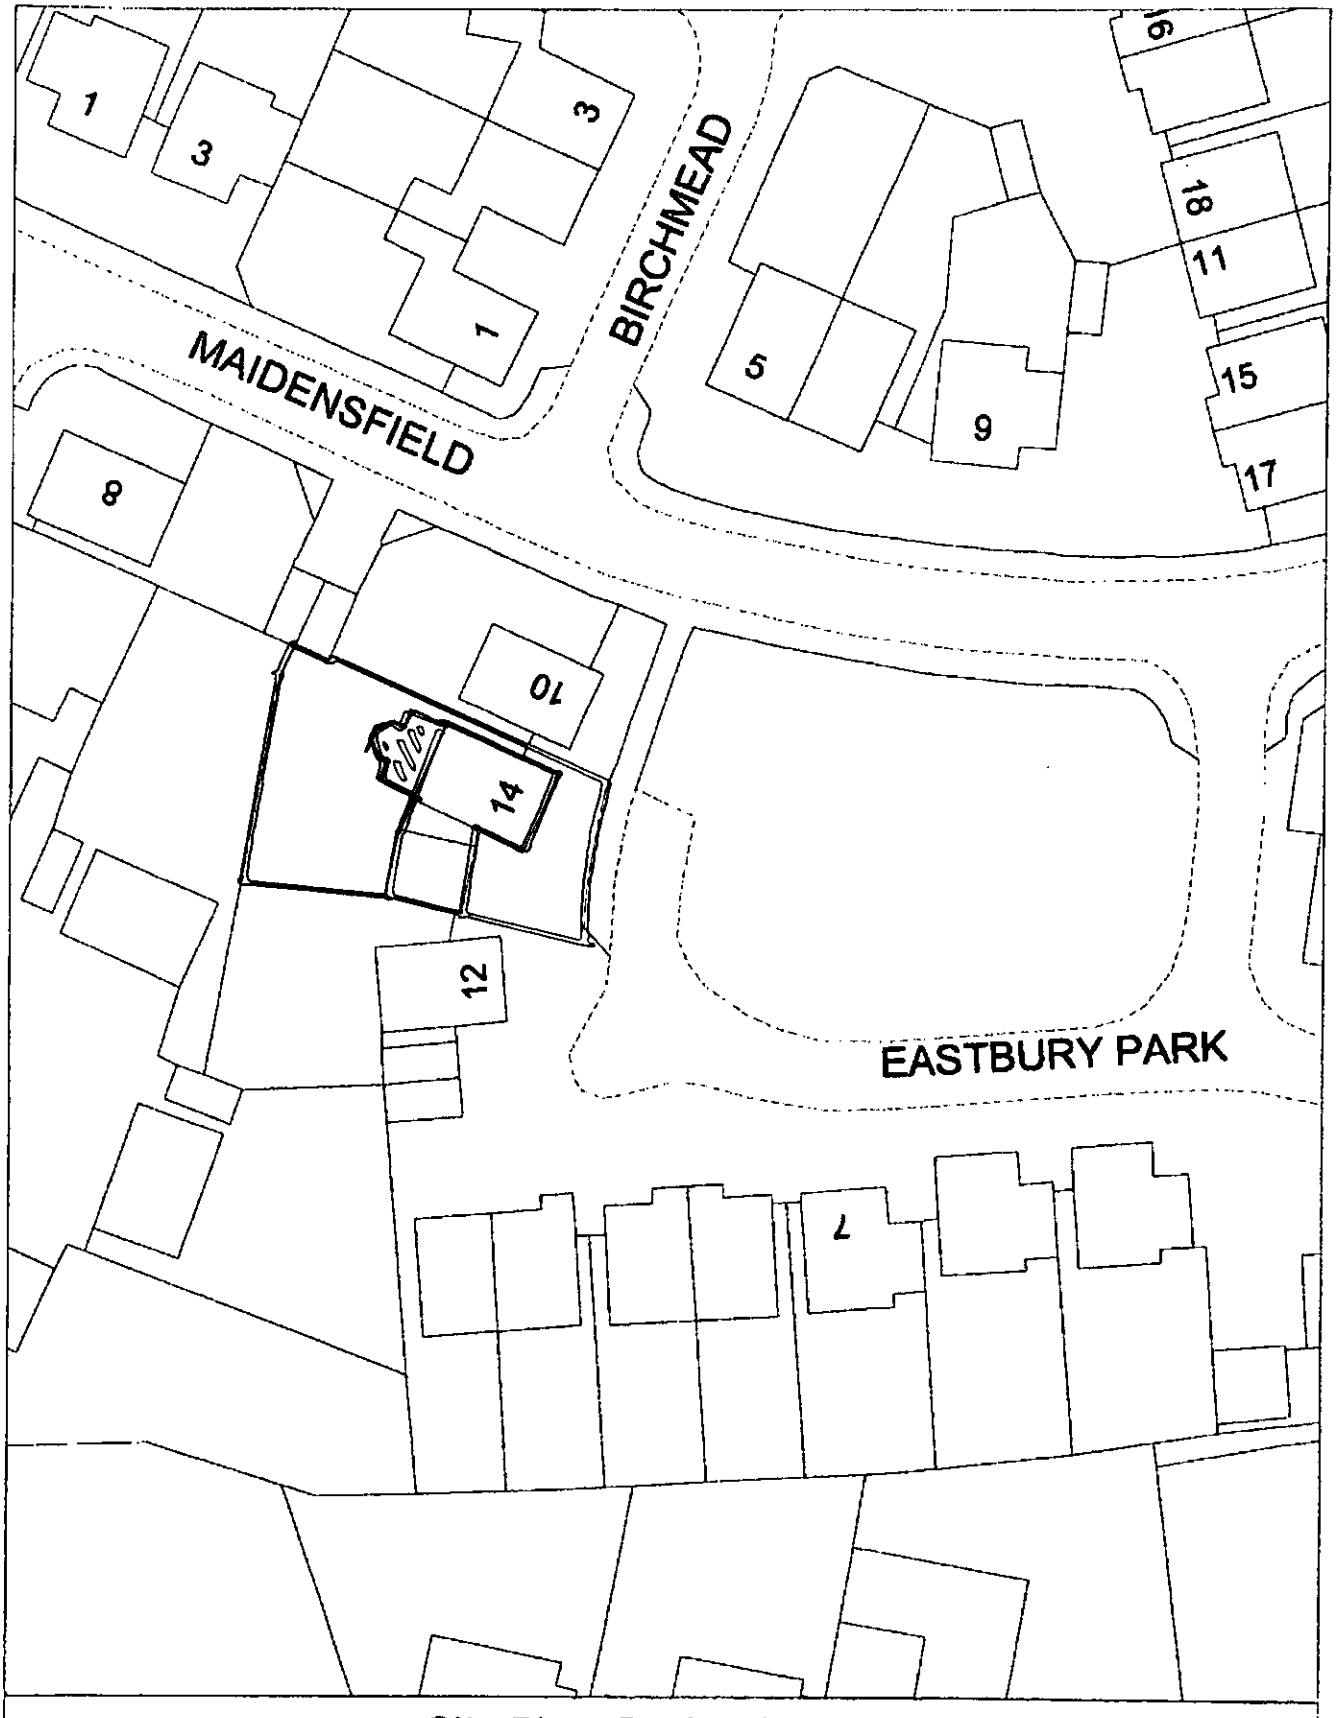

Site Plan, Scale: 1 to 500

This copy has been produced specifically for the map return scheme purposes only. No further copies may be made.

This map is reproduced from Ordnance Survey material with the permission of Ordnance Survey on behalf of the Controller of HMSO Office. © Crown Copyright. Wokingham District Council, Licence No. LA086134

Date: 12 November 2002