


Notes

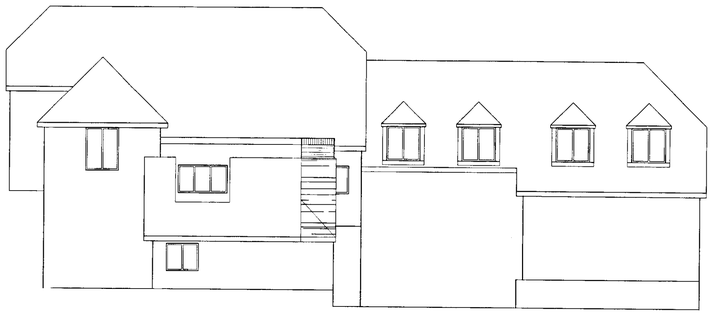


PROPOSED SIDE ELEVATION
Scale 1:100

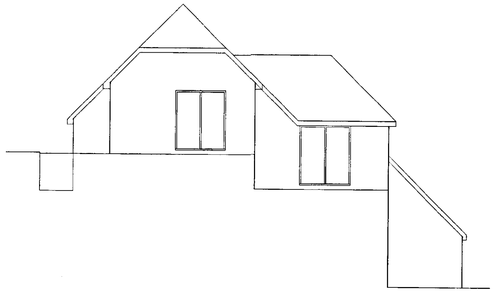


PROPOSED REAR ELEVATION

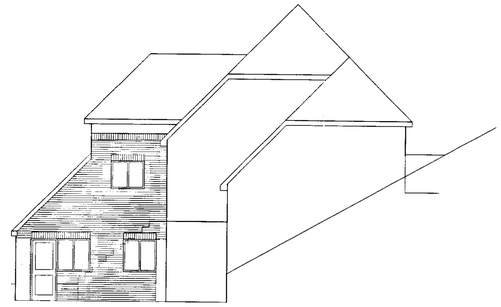

PROPOSED FRONT ELEVATION

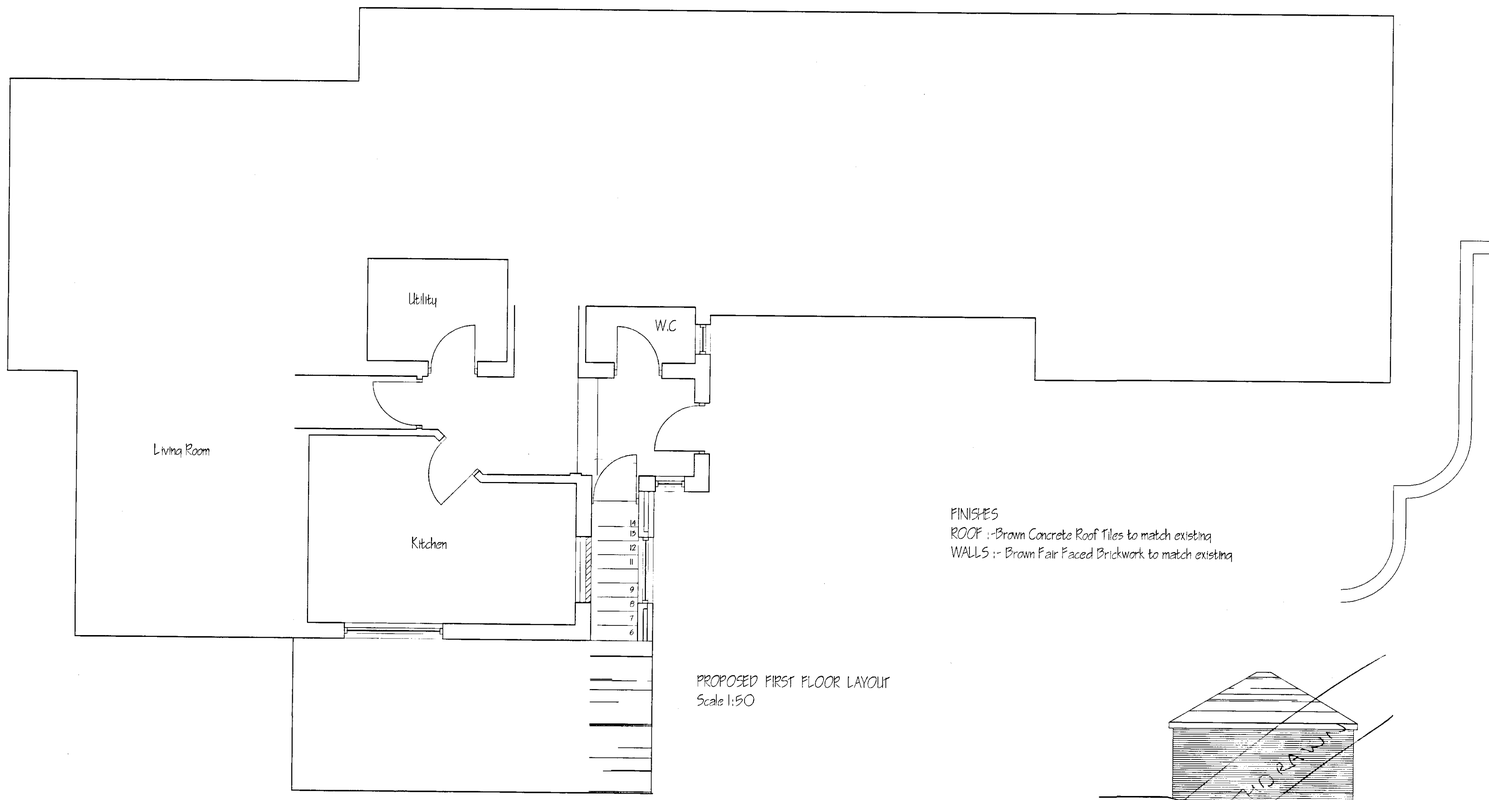


PROPOSED FIRST FLOOR LAYOUT
Scale 1:50

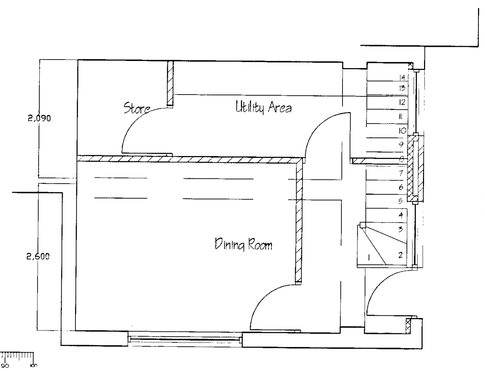


PROPOSED GROUND FLOOR LAYOUT
Scale 1:50

FINISHES
ROOF :-Brown Concrete Roof Tiles to match existing
WALLS :- Brown Fair Faced Brickwork to match existing

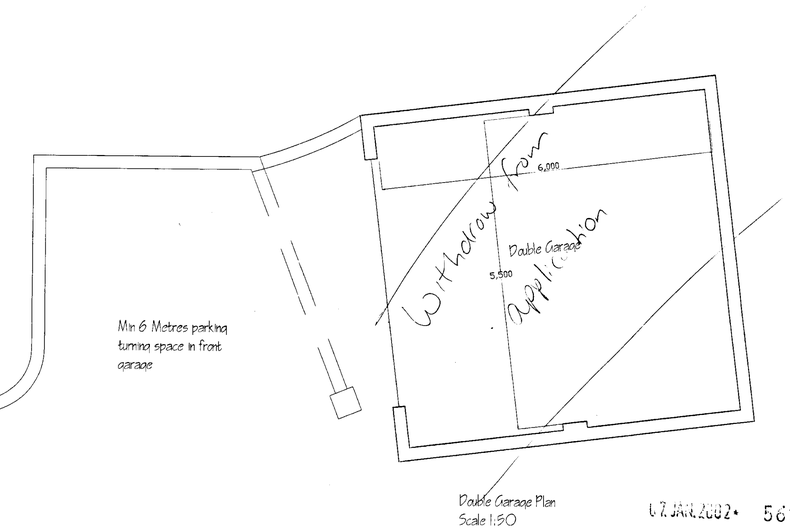


Double Garage Plan
Scale 1:50


PROPOSED SIDE ELEVATION

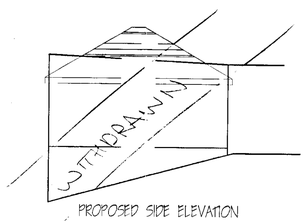

PROPOSED SIDE ELEVATION

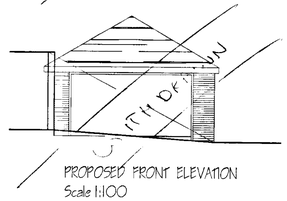

PROPOSED FRONT ELEVATION
Scale 1:100

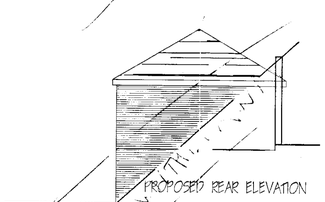

PROPOSED REAR ELEVATION

07 JAN 2002 5616

A	Planning Application	2.01.02
Rev.	Description	Date
CAD File Reference		
Date Plotted:	Time:	

David Tingle
Associate to The Insitute of Building

Building Design & Surveying Services
17 Woodland Drive, Tilehurst, Reading, Berkshire, RG30 4RT
Telephone / Fax (0118) 9419311

Client: Mr & Mrs M.Simons
Hennerton Rise
Henneton,Wargrave
RG10 8PD

Project: PROPOSED
GARAGE CONVERSION & DETACHED DOUBLE GARAGE

Drawing
PROPOSED
PLAN & ELEVATIONS

Scale
1:50 & 100

Date
Nov 2001

Drn
DT

Drawing No.
RG10.03


Rev.
A

10/1/02


Notes




EXISTING SIDE ELEVATION

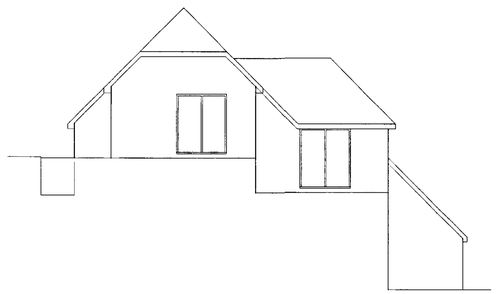

EXISTING REAR ELEVATION

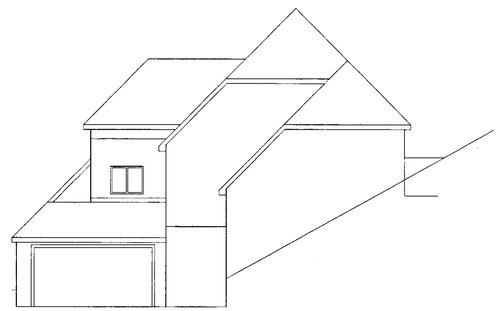

EXISTING FRONT ELEVATION

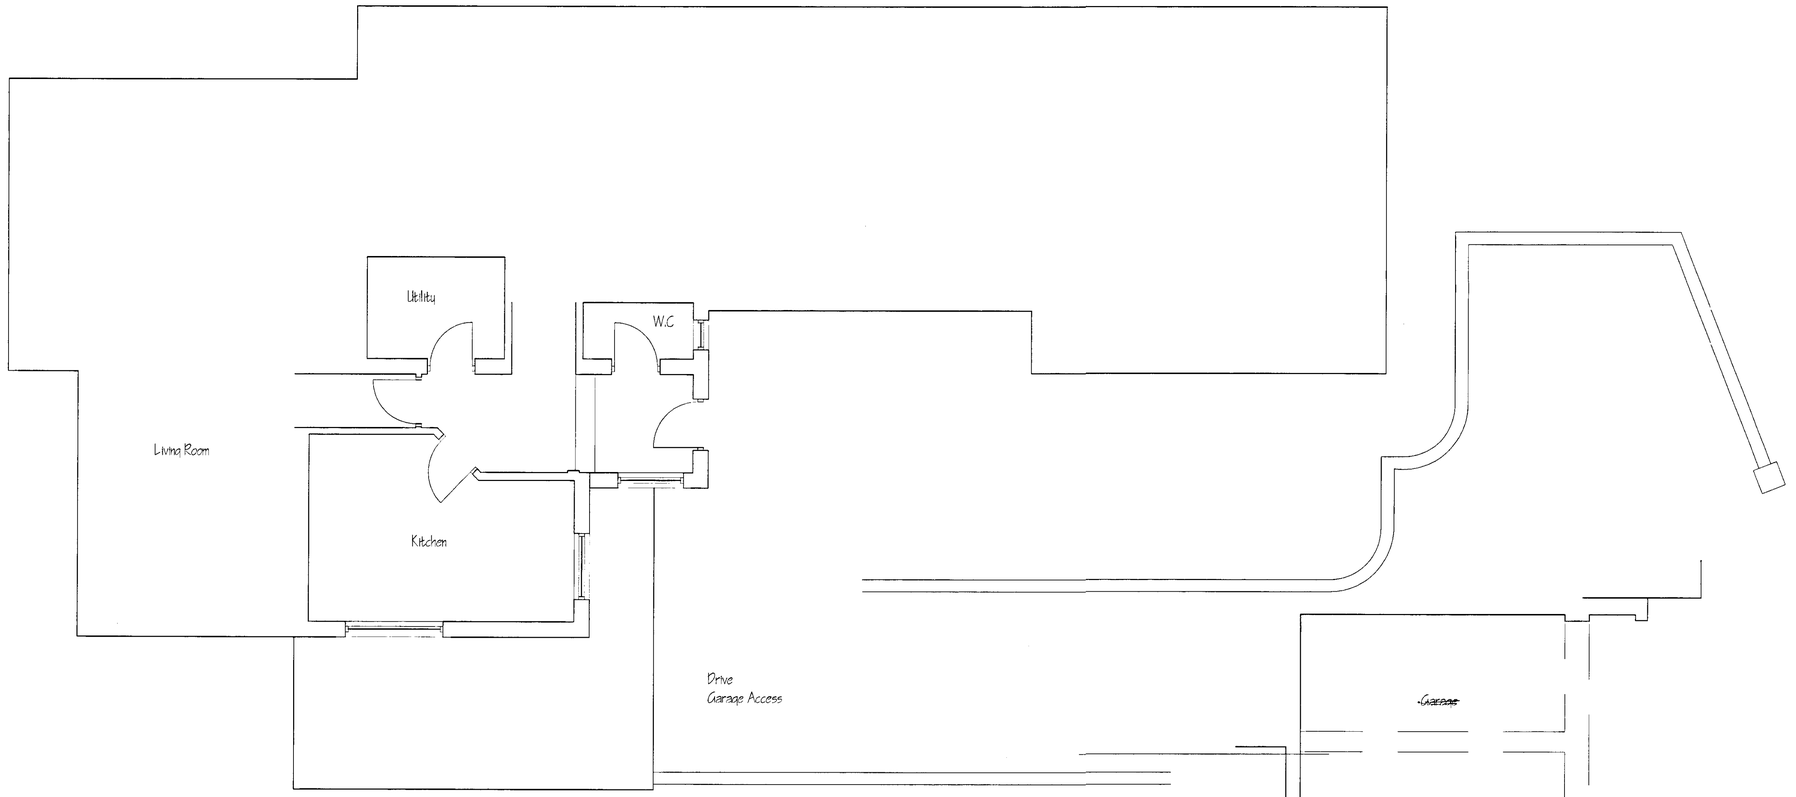

EXISTING FIRST FLOOR LAYOUT

EXISTING GROUND FLOOR LAYOUT

07.11.2001 5316

Rev.	Description	Date
CAD File Reference		
Date Plotted:	Time:	

David Tingle
Associate to The Insitute of Building

Building Design & Surveying Services
17 Woodland Drive, Tilehurst, Reading, Berkshire, RG31 4RT
Telephone / Fax (0118) 9419311

Client: Mr & Mrs M.Symons
Hennerton Rise
Hennerton,Wargrave
RG10 8PD

Project: PROPOSED
GARAGE CONVERSION &
DETACHED DOUBLE GARAGE

Drawing:
EXISTING
PLAN & ELEVATIONS

Scale: 1:50 & 100

Date: Nov 2001

Drn: DT

Drawing No.: RG10.02

Rev.