



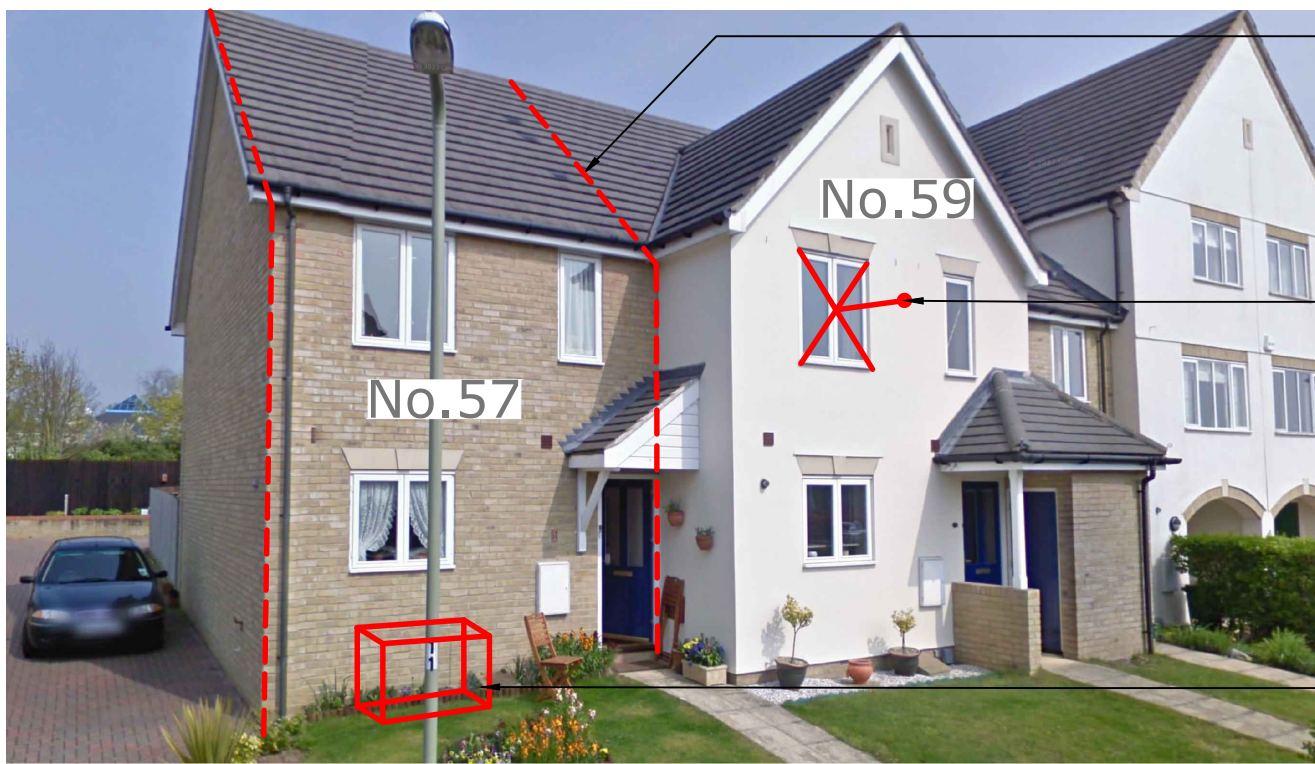

Drawing title:
Additional Information

Project status:
PLANNING (installation of air source heat pump)

Rev:	Description:	By:	Date:

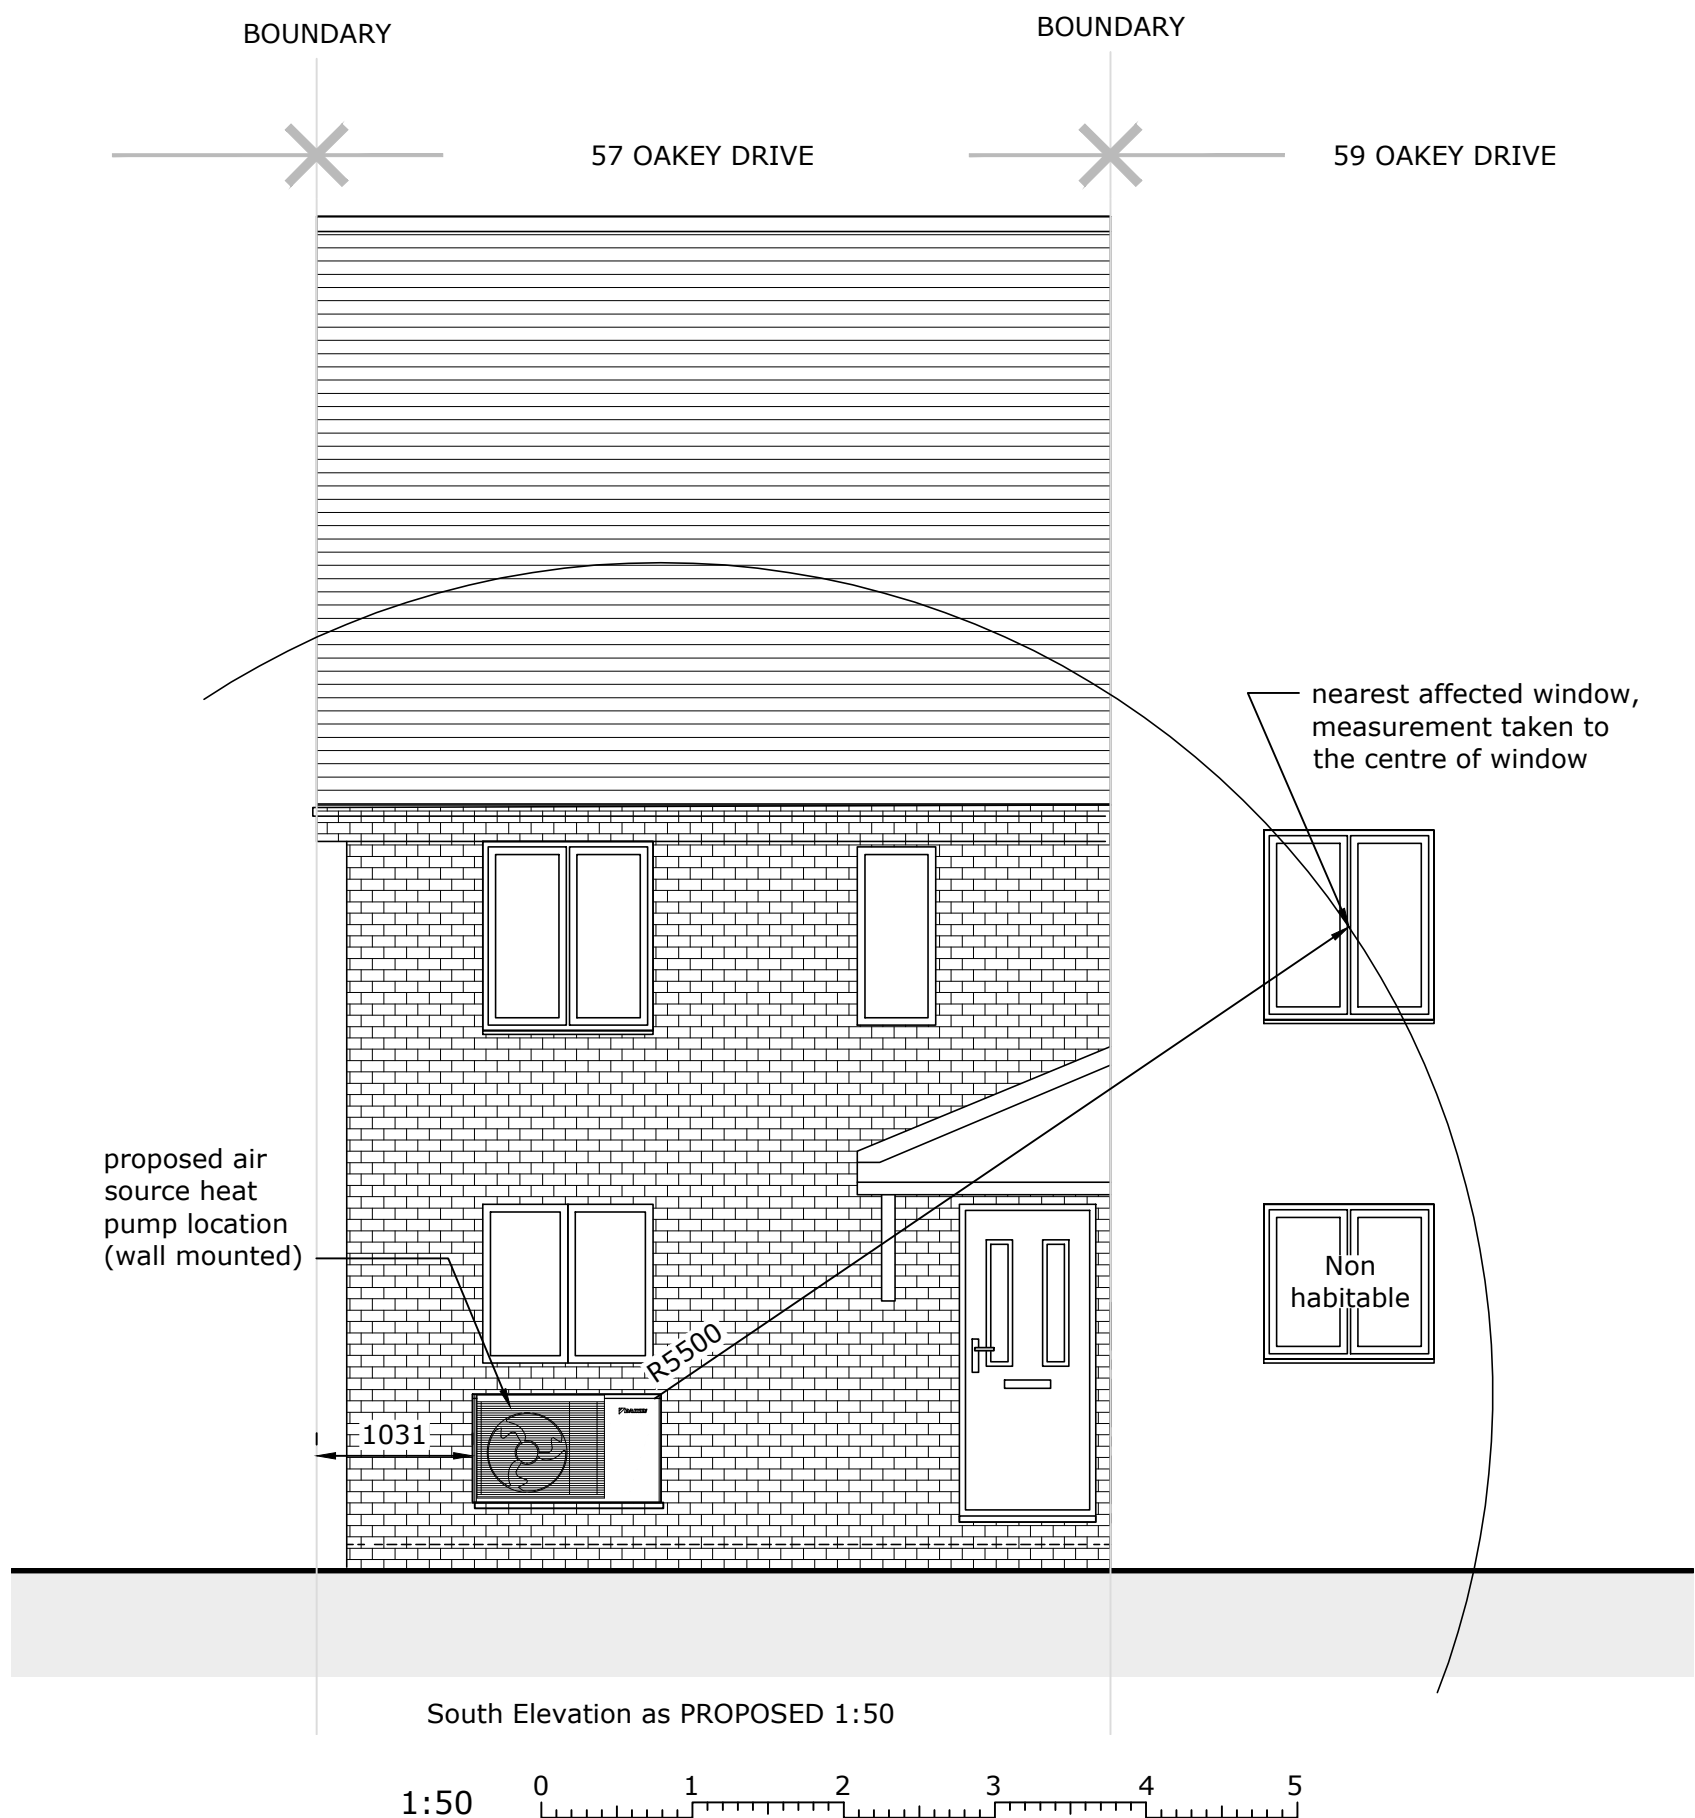

octopusenergy
services

Accredited by:



Client/Project:
Robert Westmancoat
57 Oakley Drive, Wokingham,
RG40 2DT

Scale:	Paper Size:	Drawn:	Checked:
1:200	A3	A Walton	...
Project ID:	Drawing No:	Revision:	Date:
J-47E890D0	05		04.12.2024